

This is a "PROVISIONAL BUILDING PLAN" approved only for the purpose of inviting Objections from the general public

DTP(HQ) Member Secretary BPAC
DTP(N) Member BPAC
DTP(S) Member BPAC
DD(T) MEMBER BPAC
Consultant Architect
DTP (HQ)
JD.
P.A.
ATP(HQ)
Ram Avtar Bassi JD(HQ)

TO BE READ WITH THIS OFFICE MEMO NO.:
DATED :

KEY PLAN -

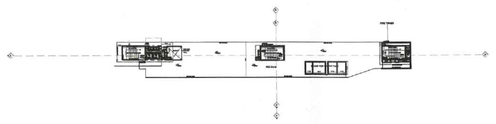

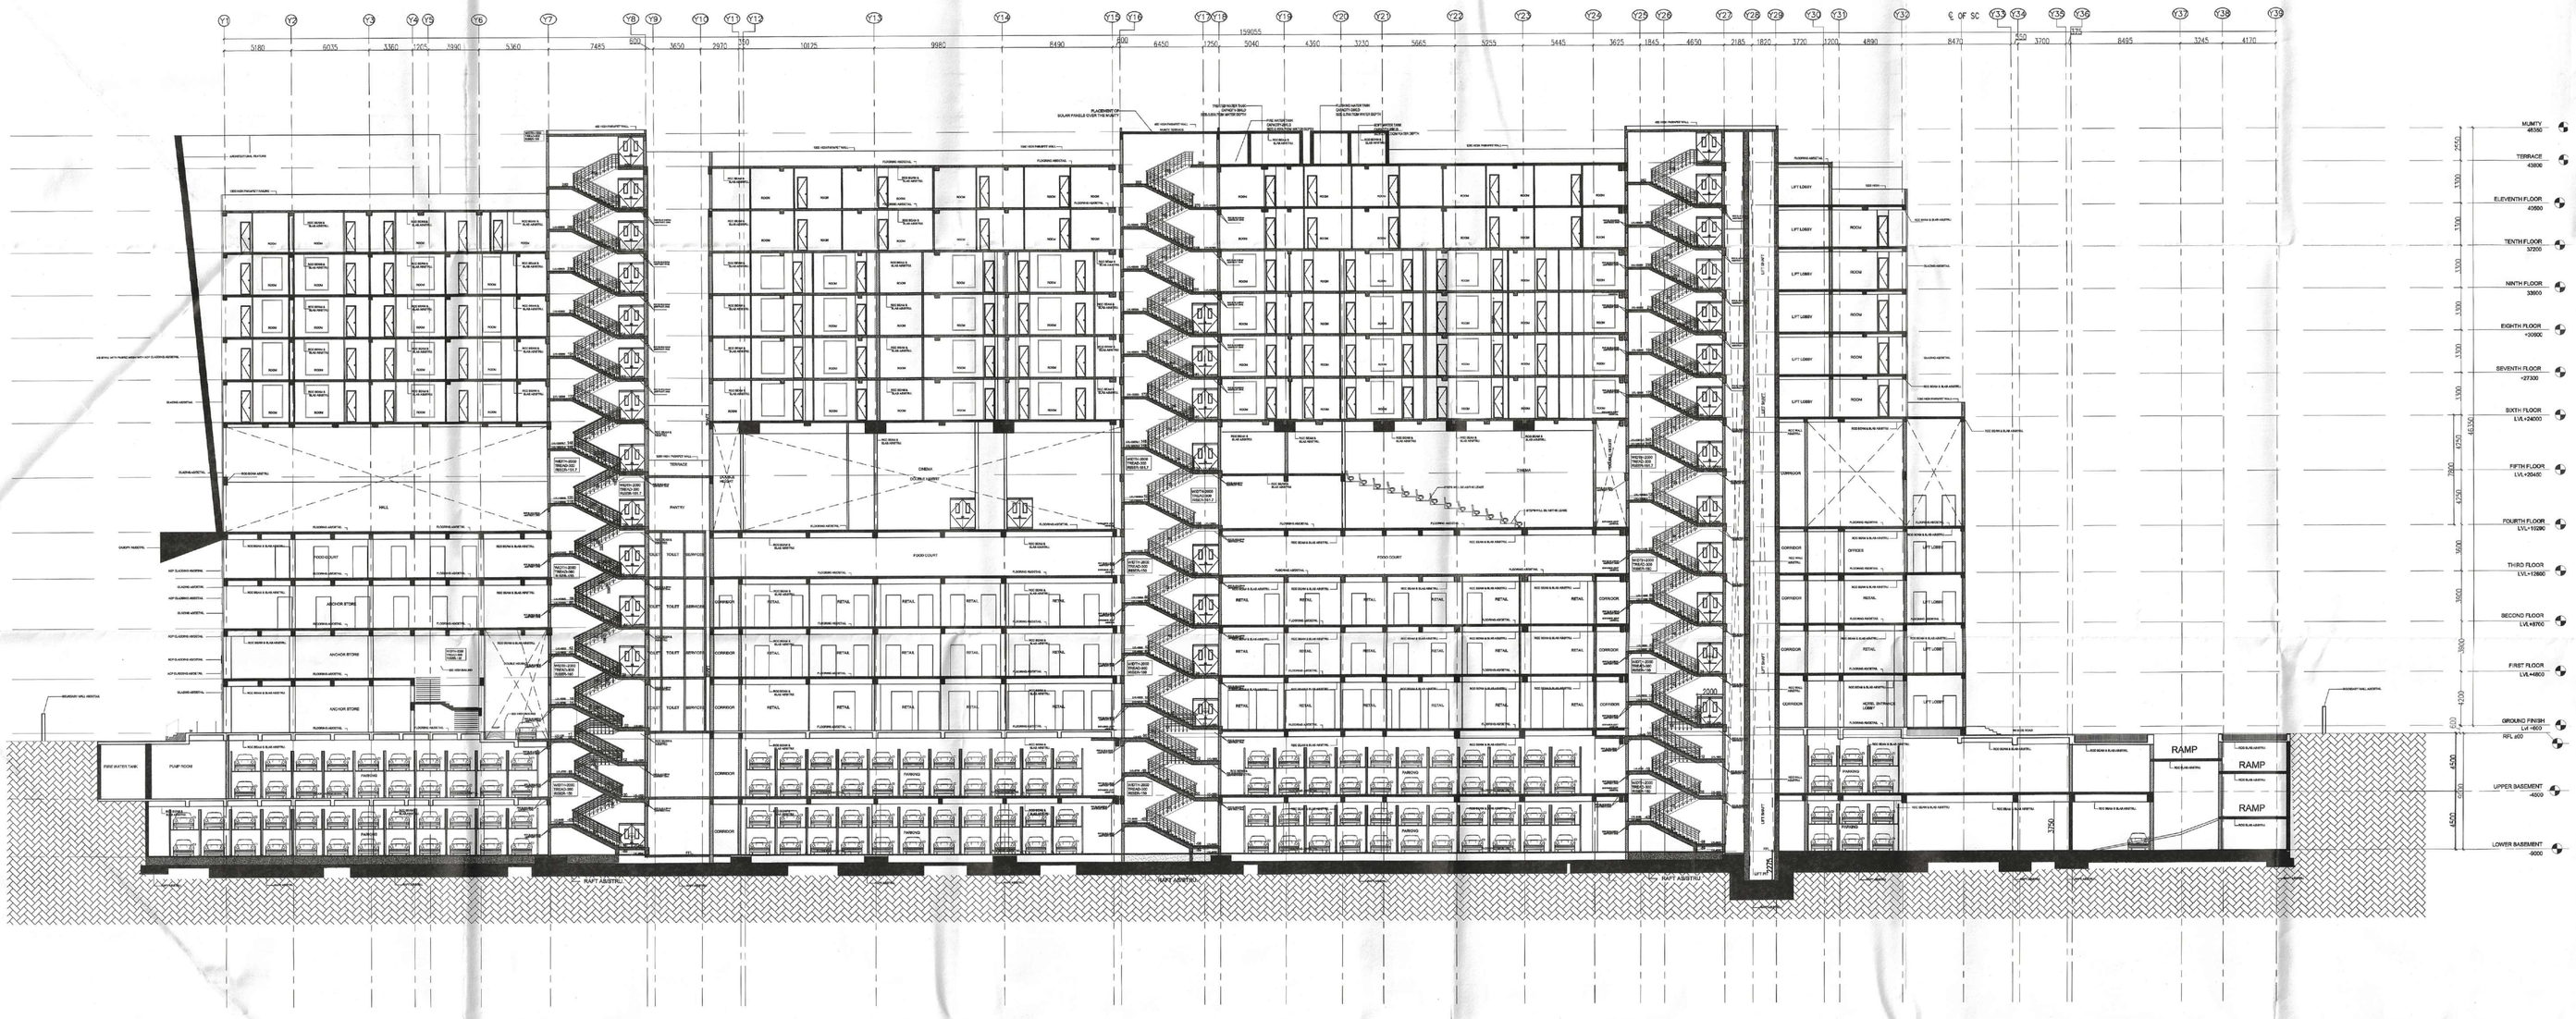

SECTION-XX'

PROJECT: REVISED BUILDING PLAN FOR COMMERCIAL COLONY AREA MEASURING 2.625 ACRES IN SECTOR 34, SOHNA BEING DEVELOP BY SMT. MONIKA RAIZADA W/O SH. NAVEEN RIZADA IN COLLABORATION WITH NAVI ESTATES LLP. (LICENCE NO 79. OF 2018 DATED 17/11/2018)	**GENERAL NOTES:** 1. All dimensions are in MM; 2. Only written dimensions should be followed.; 3. All dimensions should be checked and verified before execution,inconsistency if any should be brought to the notice of the architect.	**REVISION SCHEDULE:** SNO / NOTES / DATED	**OWNER SIG:** For Navi Estates LLP, Director	**ARCHITECT SIG:** Shashikoo Bansal CA/2014/92508	**DRAWING TITLE:** SECTION -XX'	STHAPATI ASSOCIATES (P) LTD. architects,interior designers, landscape consultants, & project consultants. Lucknow Studio: 1/24, Vipul Khand, Gomti Nagar, Lucknow Ph no.0522 – 4027793 Delhi Studio: T – 34/ 702, Common Wealth Games Village, Delhi – 110092 Ph no. 011 – 21211409	**DRAWING NO:** AR-LF-19-10	**DATE:** 29/10/2023
CLIENT: NAVI ESTATES, LLP NEW DELHI					**BUILDING TYPE:** COMMERCIAL		**SCALE:** 1:200	**NORTH:** N