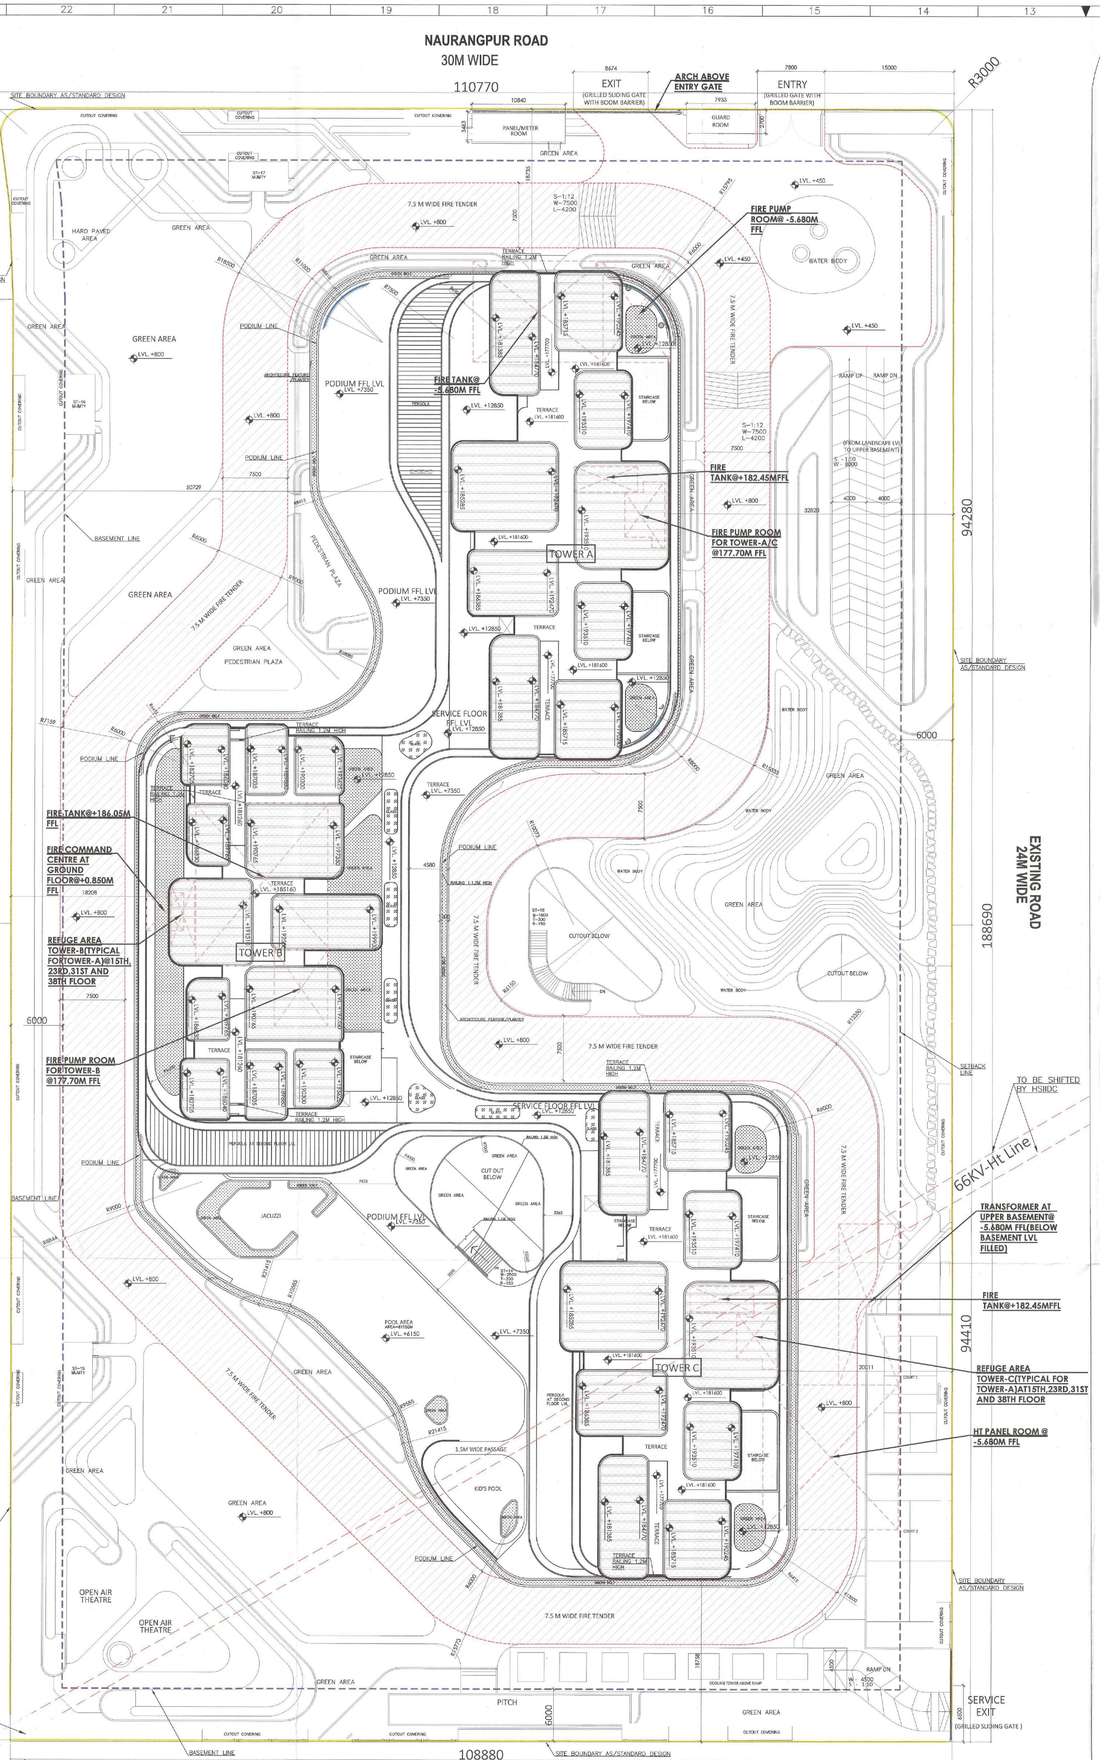

A MASTER PLAN
SCALE: 1:250
REF:-

AREA STATEMENT	
PERMISSIBLE AREA	Sqmtr.
PLOT AREA	22550.56
PLOT AREA IN ACERES	5.58
GROUND COVERAGE @ 30%	7745.43
TOTAL FAR AREA TO BE UTILIZED AS PER MAXIMUM PERMISSIBLE FAR (3.5)(N) =X	77904.24
GENERAL FAR 1775% (A)	39977.13
TDR UTILIZATION CERTIFICATE ISSUED VIDE MEMO NO. TDR-U2-1A.I/CTP/17/720/2020 DATED 12.05.2020 (B)	12914.65
TDR UTILIZATION CERTIFICATE ISSUED VIDE MEMO NO. TDR-U1STA.I/CTP/17/720/2020 DATED 31.10.2020 (C)	19028.39
TDR UTILIZATION CERTIFICATE ISSUED VIDE MEMO NO. TDR-U1(ADA)/CTP/17/720/2020 DATED 31.10.2020 (D)	4525.77
TOTAL TDR UTILIZED =GENERAL FAR (A+B+C+D)=Y	77904.14
BALANCED TDR NOT UTILIZED (TOTAL FAR 3.5(N)-TOTAL TDR UTILIZED =GENERAL FAR)	6.12
10% OF GREEN AREA (J)	3063.78
TOTAL PERMISSIBLE FAR (Y+J)	78829.89

REQUIRED GREEN AREA	Sqmtr.	IN PERCENTAGE
GREEN AREA	6591.89	32.08

PROPOSED AREAS	Sqmtr.	IN PERCENTAGE
GROUND COVERAGE	6137.34	23.09
GROUND FLOOR FAR	4591.35	8.70
PODIUM(1ST FLOOR) FAR	2093.13	3.19
TYPICAL FLOOR FAR FOR ALL TOWERS	68542.34	90.91
UPPER BASEMENT	71.42	-
TOTAL FAR ACHIEVED	74898.23	99.96
GREEN AREA	6591.89	32.08

PARKING CALCULATION	
REQUIRED ECS	
TOTAL NO OF UNITS	320.00
1.5 ECS PER DWELLING UNIT	480.00
TOTAL ECS REQUIRED FOR DWELLING UNIT (A)	480.00
ASSEMBLY AREA IN SQM (GROUND AND FIRST FLOOR)	2326.39
1 ECS FOR EVERY 40SQM	138.14
TOTAL ECS REQUIRED FOR ASSEMBLY AREA (B)	138.14
TOTAL ECS REQUIRED (A+B)	618
BASEMENT AREA REQUIRED UNDER PARKING	15781.11

PROPOSED ECS	
UPPER BASEMENT AREA UNDER PARKING	12033.97
MID BASEMENT AREA UNDER PARKING	7135.64
LOWER BASEMENT AREA UNDER PARKING	11482.49
BASEMENT AREA UNDER PARKING = Z	30652.10
1ECS =32SQM FOR BASEMENT	1037

Sr. No.	FLOOR TYPE	FAR AREA (Sqmtr.)	NON FAR AREA(Sqmtr.)	NO OF FLOORS TYPICAL	TOTAL BUILT UP (Sqmtr.)
1	GROUND FLOOR (COMMUNITY FLOOR)	4291.33	2538.40	-	6829.73
2	PODIUM/1ST FLOOR (COMMUNITY FLOOR)	2393.15	1232.75	-	3625.90
3	SERVICE FLOOR (2ND FLOOR)	-	2006.50	-	2006.50
4	UPPER BASEMENT	71.42	10963.97	-	11035.39
5	MID BASEMENT	-	14041.30	-	14041.30
6	LOWER BASEMENT	-	18549.13	-	18549.13
7	TOWER A	24768.36	12735.45	-	37503.8140
8	TOWER C	24668.30	12745.93	-	37413.93
9	TOWER B	18975.06	12492.13	-	31297.97
	TOTAL	74898.23	93803.60		168701.83

POPULATION CALCULATION		
S.NO.	TOWER	TOTAL NO. OF UNITS
1	TOWER A	121
2	TOWER B	76
3	TOWER C	121
4	PENTHOUSE	2
	TOTAL NO. OF UNITS (WITH PENTHOUSE)	320
	TOTAL NO.OF SERVANT ROOM (REQUIRED@2% OF TOTAL UNITS	32
	NO.OF SERVANT ROOM PROVIDED	41

PARKING PROPOSED		
S.NO.	BASEMENT	TOTAL NO. OF CAR PARKING
1	UPPER BASEMENT	207
2	MID BASEMENT	289
3	LOWER BASEMENT	305
	TOTAL PARKING	801

POPULATION DENSITY		PPA
TOTAL POPULATION DENSITY PROPOSED (AS PER HSIIDC MEMO. NO. C&H:2024:9306-9309 DATED-01.08.2024)	3068.05	600
TOTAL POPULATION DENSITY PROPOSED	1682.00	331.10

CONVENIENT SHOPPING		
	% OF THE TOTAL PLOT AREA	SQM
REQUIRED	0.5	102.79
PROPOSED	0.49	100.73

TOTAL POPULATION	1682.00
POPULATION PROVIDED ,MINIMUM	200PPA
POPULATION PROVIDED ,MAXIMUM	500PPA

FLOOR NO.	FLOOR NAME	TOWER A T1 FAR	T1 NON-FAR UNIT	T1 NON-FAR BALCONY	T1 BUILT UP	T2 FAR	T2 NON-FAR UNIT	T2 NON-FAR BALCONY	T2 BUILT UP	T3 FAR	T3 NON-FAR UNIT	T3 NON-FAR BALCONY	T3 BUILT UP	COMMON AREA T1 NON-FAR	COMMON AREA T1 BUILT UP	COMMON AREA T2 NON-FAR	COMMON AREA T2 BUILT UP	COMMON AREA T3 NON-FAR	COMMON AREA T3 BUILT UP	POPULATION	TOTAL FAR	TOTAL NON-FAR
1	TYPICAL FLOOR	187.68	0.00	66.58	254.26	190.43	0.00	43.06	233.49	187.68	0.00	66.58	254.26	45.48	75.07	120.57	11.00	611.38	251.29
2	TYPICAL FLOOR	187.68	0.00	66.58	254.26	190.43	0.00	43.06	233.49	187.68	0.00	66.58	254.26	45.48	75.07	120.57	11.00	611.38	251.29
3	TYPICAL FLOOR	187.68	0.00	66.58	254.26	190.43	0.00	43.06	233.49	187.68	0.00	66.58	254.26	45.48	75.07	120.57	11.00	611.38	251.29
4	TYPICAL FLOOR	187.68	0.00	66.58	254.26	190.43	0.00	43.06	233.49	187.68	0.00	66.58	254.26	45.48	75.07	120.57	11.00	611.38	251.29
5	TYPICAL FLOOR	187.68	0.00	66.58	254.26	190.43	0.00	43.06	233.49	187.68	0.00	66.58	254.26	45.48	75.07	120.57	11.00	611.38	251.29
6	TYPICAL FLOOR	187.68	0.00	66.58	254.26	190.43	0.00	43.06	233.49	187.68	0.00	66.58	254.26	45.48	75.07	120.57	11.00	611.38	251.29
7	TYPICAL FLOOR	187.68	0.00	66.58	254.26	190.43	0.00	43.06	233.49	187.68	0.00	66.58	254.26	45.48	75.07	120.57	11.00	611.38	251.29
8	TYPICAL FLOOR	187.68	0.00	66.58	254.26	190.43	0.00	43.06	233.49	187.68	0.00	66.58	254.26	45.48	75.07	120.57	11.00	611.38	251.29
9	TYPICAL FLOOR	187.68	0.00	66.58	254.26	190.43	0.00	43.06	233.49	187.68	0.00	66.58	254.26	45.48	75.07	120.57	11.00	611.38	251.29
10	TYPICAL FLOOR	187.68	0.00	66.58	254.26	190.43	0.00	43.06	233.49	187.68	0.00	66.58	254.26	45.48	75.07	120.57	11.00	611.38	251.29
11	TYPICAL FLOOR	187.68	0.00	66.58	254.26	190.43	0.00	43.06	233.49	187.68	0.00	66.58	254.26	45.48	75.07	120.57	11.00	611.38	251.29
12	TYPICAL FLOOR	187.68	0.00	66.58	254.26	190.43	0.00	43.06	233.49	187.68	0.00	66.58	254.26	45.48	75.07	120.57	11.00	611.38	251.29
13	BREAKOUT FLOOR/SERVICE FLOOR	0	254.26	0	254.26	0	233.49	0	233.49	0	254.26	0.00	254.26	0	159.49	0	159.49	0	254.26	0	1682.00	1682.00
14	TYPICAL FLOOR	187.68	0.00	66.58	254.26	190.43	0.00	43.06	233.49	187.68	0.00	66.58	254.26	45.48	75.07	120.57	11.00	611.38	251.29
15	REFUGE FLOOR	187.68	0.00	66.58	254.26	190.43	0.00	43.06	233.49	187.68	0.00	66.58	254.26	45.48	106.92	120.57	11.00	611.38	283.14
16	TYPICAL FLOOR/REFUGE FLOOR	187.68	0.00	66.58	254.26	190.43	0.00	43.06	233.49	187.68	0.00	66.58	254.26	45.48	75.07	120.57	11.00	611.38	251.29
17	TYPICAL FLOOR	187.68	0.00	66.58	254.26	190.43	0.00	43.06	233.49	187.68	0.00	66.58	254.26	45.48	75.07	120.57	11.00	611.38	251.29
18	TYPICAL FLOOR	187.68	0.00	66.58	254.26	190.43	0.00	43.06	233.49	187.68	0.00	66.58	254.26	45.48	75.07	120.57	11.00	611.38	251.29
19	TYPICAL FLOOR	187.68	0.00	66.58	254.26	190.43	0.00	43.06	233.49	187.68	0.00	66.58	254.26	45.48	75.07	120.57	11.00	611.38	251.29
20	TYPICAL FLOOR	187.68	0.00	66.58	254.26	190.43	0.00	43.06	233.49	187.68	0.00	66.58	254.26	45.48	75.07	120.57	11.00	611.38	251.29
21	TYPICAL FLOOR	187.68	0.00	66.58	254.26	190.43	0.00	43.06	233.49	187.68	0.00	66.58	254.26	45.48	75.07	120.57	11.00	611.38	251.29
22	TYPICAL FLOOR	187.68	0.00	66.58	254.26	190.43	0.00	43.06	233.49	187.68	0.00	66.58	254.26	45.48	106.92	120.57	11.00	611.38	283.14
23	REFUGE FLOOR	187.68	0.00	66.58	254.26	190.43	0.00	43.06	233.49	187.68	0.00	66.58	254.26	45.48	75.07	120.57	11.00	611.38	251.29
24	TYPICAL FLOOR/REFUGE FLOOR	187.68	0.00	66.58	254.26	190.43	0.00	43.06	233.49	187.68	0.00	66.58	254.26	45.48	75.07	120.57	11.00	611.38	251.29
25	TYPICAL FLOOR	187.68	0.00	66.58	254.26	190.43	0.00	43.06	233.49	187.68	0.00	66.58	254.26	45.48	75.07	120.57	11.00	611.38	251.29
26	TYPICAL FLOOR	187.68	0.00	66.58	254.26	190.43	0.00	43.06	233.49	187.68	0.00	66.58	254.26	45.48	75.07	120.57	11.00	611.38	251.29
27	TYPICAL FLOOR	187.68	0.00	66.58	254.26	190.43	0.00	43.06	233.49	187.68	0.00	66.58	254.26	45.48	75.07	120.57	11.00	611.38	251.29
28	TYPICAL FLOOR	187.68	0.00	66.58	254.26	190.43	0.00	43.06	233.49	187.68	0.00	66.58	254.26	45.48	75.07	120.57	11.00	611.38	251.29
29	TYPICAL FLOOR	187.68	0.00	66.58	254.26	190.43	0.00	43.06	233.49	187.68	0.00	66.58	254.26	45.48	75.07	120.57	11.00	611.38	251.29
30	TYPICAL FLOOR	187.68	0.00	66.58	254.26	190.43	0.00	43.06	233.49	187.68	0.00	66.58	254.26	45.48	75.07	120.57	11.00	611.38	251.29
31	TYPICAL FLOOR	187.68	0.00	66.58	254.26	190.43	0.00	43.06	233.49	187.68	0.00	66.58	254.26	45.48	106.92	120.57	11.00	611.38	283.14
32	TYPICAL FLOOR/REFUGE FLOOR	187.68	0.00	66.58	254.26	190.43	0.00	43.06	233.49	187.68	0.00	66.58	254.26	45.48	106.92	120.57	11.00	611.38	283.14
33	TYPICAL FLOOR	187.68	0.00	66.58	254.26	190.43	0.00	43.06	233.49	187.68	0.00	66.58	254.26	45.48	75.07	120.57	11.00	611.38	251.29
34	TYPICAL FLOOR	187.68	0.00	66.58	254.26	190.43	0.00	43.06	233.49	187.68	0.00	66.58	254.26	45.48	75.07	120.57	11.00	611.38	251.29
35	TYPICAL FLOOR	187.68	0.00	66.58	254.26	190.43	0.00	43.06	233.49	187.68	0.00	66.58	254.26	45.48	75.07	120.57	11.00	611.38	251.29
36	TYPICAL FLOOR	187.68	0.00	66.58	254.26	190.43	0.00	43.06	233.49	187.68	0.00	66.58	254.26	45.48	106.92	120.57	11.00	611.38	283.14
37	TYPICAL FLOOR	187.68	0.00	66.58	254.26	190.43	0.00	43.06	233.49	187.68	0.00	66.58	254.26	45.48	75.07	120.57	11.00	611.38	251.29
38	REFUGE FLOOR	187.68	0.00	66.58	254.26	190.43	0.00	43.06	233.49	187.68	0.00	66.58	254.26	45.48	106.92	120.57	11.00	611.38	283.14
39	TYPICAL FLOOR/REFUGE FLOOR	187.68	0.00	66.58	254.26	190.43	0.00	43.06	233.49	187.68	0.00	66.58	254.26	45.48	75.07	120.57	11.00	611.38	251.29
40	TYPICAL FLOOR	187.68	0.00	66.58	254.26	190.43	0.00	43.06	233.49	187.68	0.00	66.58	254.26	45.48	75.07	120.57	11.00	611.38	251.29
41	TYPICAL FLOOR	187.68	0.00	66.58	254.26	190.43	0.00	43.06	233.49	187.68	0.00	66.58	254.26	45.48	75.07	120.57	11.00	611.38	251.29
42	TYPICAL FLOOR	187.68	0.00	66.58	254.26	190.43	0.00	43.06	233.49	187.68	0.00	66.58	254.26	45.48	75.07	120.57	11.00	611.38	251.29
43	TYPICAL FLOOR	187.68	0.00	66.58	254.26	190.43	0.00	43.06	233.49	187.68	0.00	66.58	254.26	45.48	75.07	120.57	11.00	611.38	251.29
44	MACHINE ROOM LOWER	187.68	0.00	66.58	254.26	190.43	0.00	43.06	233.49	187.68	0.00	66.58	254.26	45.48	106.92	120.57	11.00	611.38	283.14
45	MACHINE ROOM UPPER	187.68	0.00	66.58	254.26	190.43	0.00	43.06	233.49	187.68	0.00	66.58	254.26	45.48	106.92	120.57	11.00	611.38	283.14
	No. of units		40				41				40											
	TOTAL			10679.00				18028.94				10679.00			5215.59		605.00	34609.33	12795.33			
	TOTAL FAR OF UNITS																				68542.34	
	TOTAL NO. OF DWELLING UNIT																				318	
	TOTAL NO. OF DWELLING UNIT(FLOOR																				320	

FLOOR NO.	FLOOR NAME	TOWER B T3 FAR	T3 NON-FAR UNIT	T3 NON-FAR BALCONY	T3 BUILT UP	T1 FAR	T1 NON-FAR UNIT	T1 NON-FAR BALCONY	T1 BUILT UP	T2 FAR	T2 NON-FAR UNIT	T2 NON-FAR BALCONY	T2 BUILT UP	COMMON AREA T3 NON-FAR	COMMON AREA T3 BUILT UP	COMMON AREA T1 NON-FAR	COMMON AREA T1 BUILT UP	COMMON AREA T2 NON-FAR	COMMON AREA T2 BUILT UP	POPULATION	TOTAL FAR	TOTAL NON-FAR
3	TYPICAL FLOOR	231.21	0.00	77.66	308.87	231.21	0.00	77.66	308.87	11.93	99.71	111.16		10.00	474.91		254.57					
4	TYPICAL FLOOR	231.21	0.00	77.66	308.87	231.21	0.00	77.66	308.87	11.93	99.71	111.16		10.00	474.91		254.57					
5	TYPICAL FLOOR	231.21	0.00	77.66	308.87	231.21	0.00	77.66	308.87	11.93	99.71	111.16		10.00	474.91		254.57					
6	TYPICAL FLOOR	231.21	0.00	77.66	308.87	231.21	0.00	77.66	308.87	11.93	99.71	111.16		10.00	474.91		254.57					
7	TYPICAL FLOOR	231.21	0.00	77.66	308.87	231.21	0.00	77.66	308.87	11.93	99.71	111.16		10.00	474.91		254.57					
8	TYPICAL FLOOR	231.21	0.00	77.66	308.87	231.21	0.00	77.66	308.87	11.93	99.71	111.16		10.00	474.91		254.57					
9	TYPICAL FLOOR	231.21	0.00	77.66	308.87	231.21	0.00	77.66	308.87	11.93	99.71	111.16		10.00	474.91		254.57					
10	TYPICAL FLOOR	231.21	0.00	77.66	308.87	231.21	0.00	77.66	308.87	11.93	99.71	111.16		10.00	474.91		254.57					
11	TYPICAL FLOOR	231.21	0.00	77.66	308.87	231.21	0.00	77.66	308.87	11.93	99.71	111.16		10.00	474.91		254.57					
12	TYPICAL FLOOR	231.21	0.00	77.66	308.87	231.21	0.00	77.66	308.87	11.93	99.71	111.16		10.00	474.91		254.57					
13	BREAKOUT FLOOR/SERVICE FLOOR	0	308.87	0	308.87	0	308.87	0	308.87	0	151.16	151.16		0.00	474.91		278.80					
14	TYPICAL FLOOR	231.21	0.00	77.66	308.87	231.21	0.00	77.66	308.87	11.93	99.71	111.16		10.00	474.91		254.57					
15	REFUGE FLOOR	231.21	0.00	77.66	308.87	231.21	0.00	77.66	308.87	11.93	124.13	111.16		10.00	474.91		279.80					
16	TYPICAL FLOOR/REFUGE FLOOR	231.21	0.00	77.66	308.87	231.21	0.00	77.66	308.87	11.93	99.71	111.16		10.00	474.91		254.57					
17	TYPICAL FLOOR	231.21	0.00	77.66	308.87	231.21	0.00	77.66	308.87	11.93	99.71	111.16		10.00	474.91		254.57					
18	TYPICAL FLOOR	231.21	0.00	77.66	308.87	231.21	0.00	77.66	308.87	11.93	99.71	111.16		10.00	474.91		254.57					
19	TYPICAL FLOOR	231.21	0.00	77.66	308.87	231.21	0.00	77.66	308.87	11.93	99.71	111.16		10.00	474.91		254.57					
20	TYPICAL FLOOR	231.21	0.00	77.66	308.87	231.21	0.00	77.66	308.87	11.93	99.71	111.16		10.00	474.91		254.57					
21	TYPICAL FLOOR	231.21	0.00	77.66	308.87	231.21	0.00	77.66	308.87	11.93	99.71	111.16		10.00	474.91		254.57					
22	TYPICAL FLOOR	231.21	0.00	77.66	308.87	231.21	0.00	77.66	308.87	11.93	124.13	111.16		10.00	474.91		279.80					
23	REFUGE FLOOR	231.21	0.00	77.66	308.87	231.21	0.00	77.66	308.87	11.93	99.71	111.16		10.00	474.91		254.57					
24	TYPICAL FLOOR/REFUGE FLOOR	231.21	0.00	77.66	308.87	231.21	0.00	77.66	308.87	11.93	124.13	111.16		10.00	474.91		279.80					
25	TYPICAL FLOOR	231.21	0.00	77.66	308.87	231.21	0.00	77.66	308.87	11.93	99.71	111.16		10.00	474.91		254.57					
26	TYPICAL FLOOR	231.21	0.00	77.66	308.87	231.21	0.00	77.66	308.87	11.93	99.71	111.16		10.00	474.91		254.57					
27	TYPICAL FLOOR	231.21	0.00	77.66	308.87	231.21	0.00	77.66	308.87	11.93	99.71	111.16		10.00	474.91		254.57					
28	TYPICAL FLOOR	231.21	0.00	77.66	308.87	231.21	0.00	77.66	308.87	11.93	99.71	111.16		10.00	474.91		254.57					
29	TYPICAL FLOOR	231.21	0.00	77.66	308.87	231.21	0.00	77.66	308.87	11.93	99.71	111.16		10.00	474.91		254.57					
30	TYPICAL FLOOR	231.21	0.00	77.66	308.87	231.21	0.00	77.66	308.87	11.93	99.71	111.16		10.00	474.91		254.57					
31	TYPICAL FLOOR	231.21	0.00	77.66	308.87	231.21	0.00	77.66	308.87	11.93	124.13	111.16		10.00	474.91		279.80					
32	TYPICAL FLOOR/REFUGE FLOOR	231.21	0.00	77.66	308.87	231.21	0.00	77.66	308.87	11.93	99.71	111.16		10.00	474.91		254.57					
33	TYPICAL FLOOR	231.21	0.00	77.66	308.87	231.21	0.00	77.66	308.87	11.93	99.71	111.16		10.00	474.91		254.57					
34	TYPICAL FLOOR	231.21	0.00	77.66	308.87	231.21	0.00	77.66	308.87	11.93	99.71	111.16		10.00	474.91		254.57					
35	TYPICAL FLOOR	231.21	0.00	77.66	308.87	231.21	0.00	77.66	308.87	11.93	99.71	111.16		10.00	474.91		254.57					
36	TYPICAL FLOOR	231.21	0.00	77.66	308.87	231.21	0.00	77.66	308.87	11.93	124.13	111.16		10.00	474.91		279.80					
37	TYPICAL FLOOR	231.21	0.00	77.66	308.87	231.21	0.00	77.66	308.87	11.93	99.71	111.16		10.00	474.91		254.57					
38	REFUGE FLOOR	231.21	0.00	77.66	308.87	231.21	0.00	77.66	308.87	11.93	124.13	111.16		10.00	474.91		279.80					
39	TYPICAL FLOOR/REFUGE FLOOR	231.21	0.00	77.66	308.87	231.21	0.00	77.66	308.87	11.93	99.71	111.16		10.00	474.91		254.57					
40	TYPICAL FLOOR	231.21	0.00	77.66	308.87	231.21	0.00	77.66	308.87	11.93	99.71	111.16		10.00	474.91		254.57					
41	TYPICAL FLOOR	231.21	0.00	77.66	308.87	231.21	0.00	77.66	308.87	11.93	99.71	111.16		10.00	474.91		254.57					
42	TYPICAL FLOOR	231.21	0.00	77.66	308.87	231.21	0.00	77.66	308.87	11.93	99.71	111.16		10.00	474.91		254.57					
43	TYPICAL FLOOR	231.21	0.00	77.66	308.87	231.21	0.00	77.66	308.87	11.93	99.71	111.16		10.00	474.91		254.57					
44	MACHINE ROOM LOWER	147.12	0.00	111.16	308.87	147.12	0.00	151.16	308.87	11.93	99.71	111.16		0.00	336.58		401.53					
45	MACHINE ROOM Upper	0	0	0	0	0	0	0	0	0	0	0		0	0		280.35					
46	MACHINE ROOM upper	0	0	0	0	0	0	0	0	0	0	0		0	0		272.53					
	No. of units		38				38															
	TOTAL			13015.45				12970.74						4654.69	390.08	18805.65		13403.31				

FLOOR NO.	FLOOR NAME	TOWER C T1 FAR	T1 NON-FAR UNIT	T1 NON-FAR BALCONY	T1 BUILT UP	T2 FAR	T2 NON-FAR UNIT	T2 NON-FAR BALCONY	T2 BUILT UP	T3 FAR	T3 NON-FAR UNIT	T3 NON-FAR BALCONY	T3 BUILT UP	COMMON AREA T1 NON-FAR	COMMON AREA T1 BUILT UP	COMMON AREA T2 NON-FAR	COMMON AREA T2 BUILT UP	COMMON AREA T3 NON-FAR	COMMON AREA T3 BUILT UP	POPULATION	TOTAL FAR	TOTAL NON-FAR
3	TYPICAL FLOOR	187.68	0.00	66.58	254.26	190.43	0.00	43.06	233.49	187.68	0.00	66.58	254.26	45.48	75.07	120.55	11.00	611.38	251.29
4	TYPICAL FLOOR	187.68	0.00	66.58	254.26	190.43	0.00	43.06	233.49	187.68	0.00	66.58	254.26	45.48	75.07	120.55	11.00	611.38	251.29
5	TYPICAL FLOOR	187.68	0.00	66.58	254.26	190.43	0.00	43.06	233.49	187.68	0.00	66.58	254.26	45.48	75.07	120.55	11.00	611.38	251.29
6	TYPICAL FLOOR	187.68	0.00	66.58	254.26	190.43	0.00	43.06	233.49	187.68	0.00	66.58	254.26	45.48	75.07	120.55	11.00	611.38	251.29
7	TYPICAL FLOOR	187.68	0.00	66.58	254.26	190.43	0.00	43.06	233.49	187.68	0.00	66.58	254.26	45.48	75.07	120.55	11.00	611.38	251.29
8	TYPICAL FLOOR	187.68	0.00	66.58	254.26	190.43	0.00	43.06	233.49	187.68	0.00	66.58	254.26	45.48	75.07	120.55	11.00	611.38	251.29
9	TYPICAL FLOOR	187.68	0.00	66.58	254.26	190.43	0.00	43.06	233.49	187.68	0.00	66.58	254.26	45.48	75.07	120.55	11.00	611.38	251.29
10	TYPICAL FLOOR	187.68	0.00