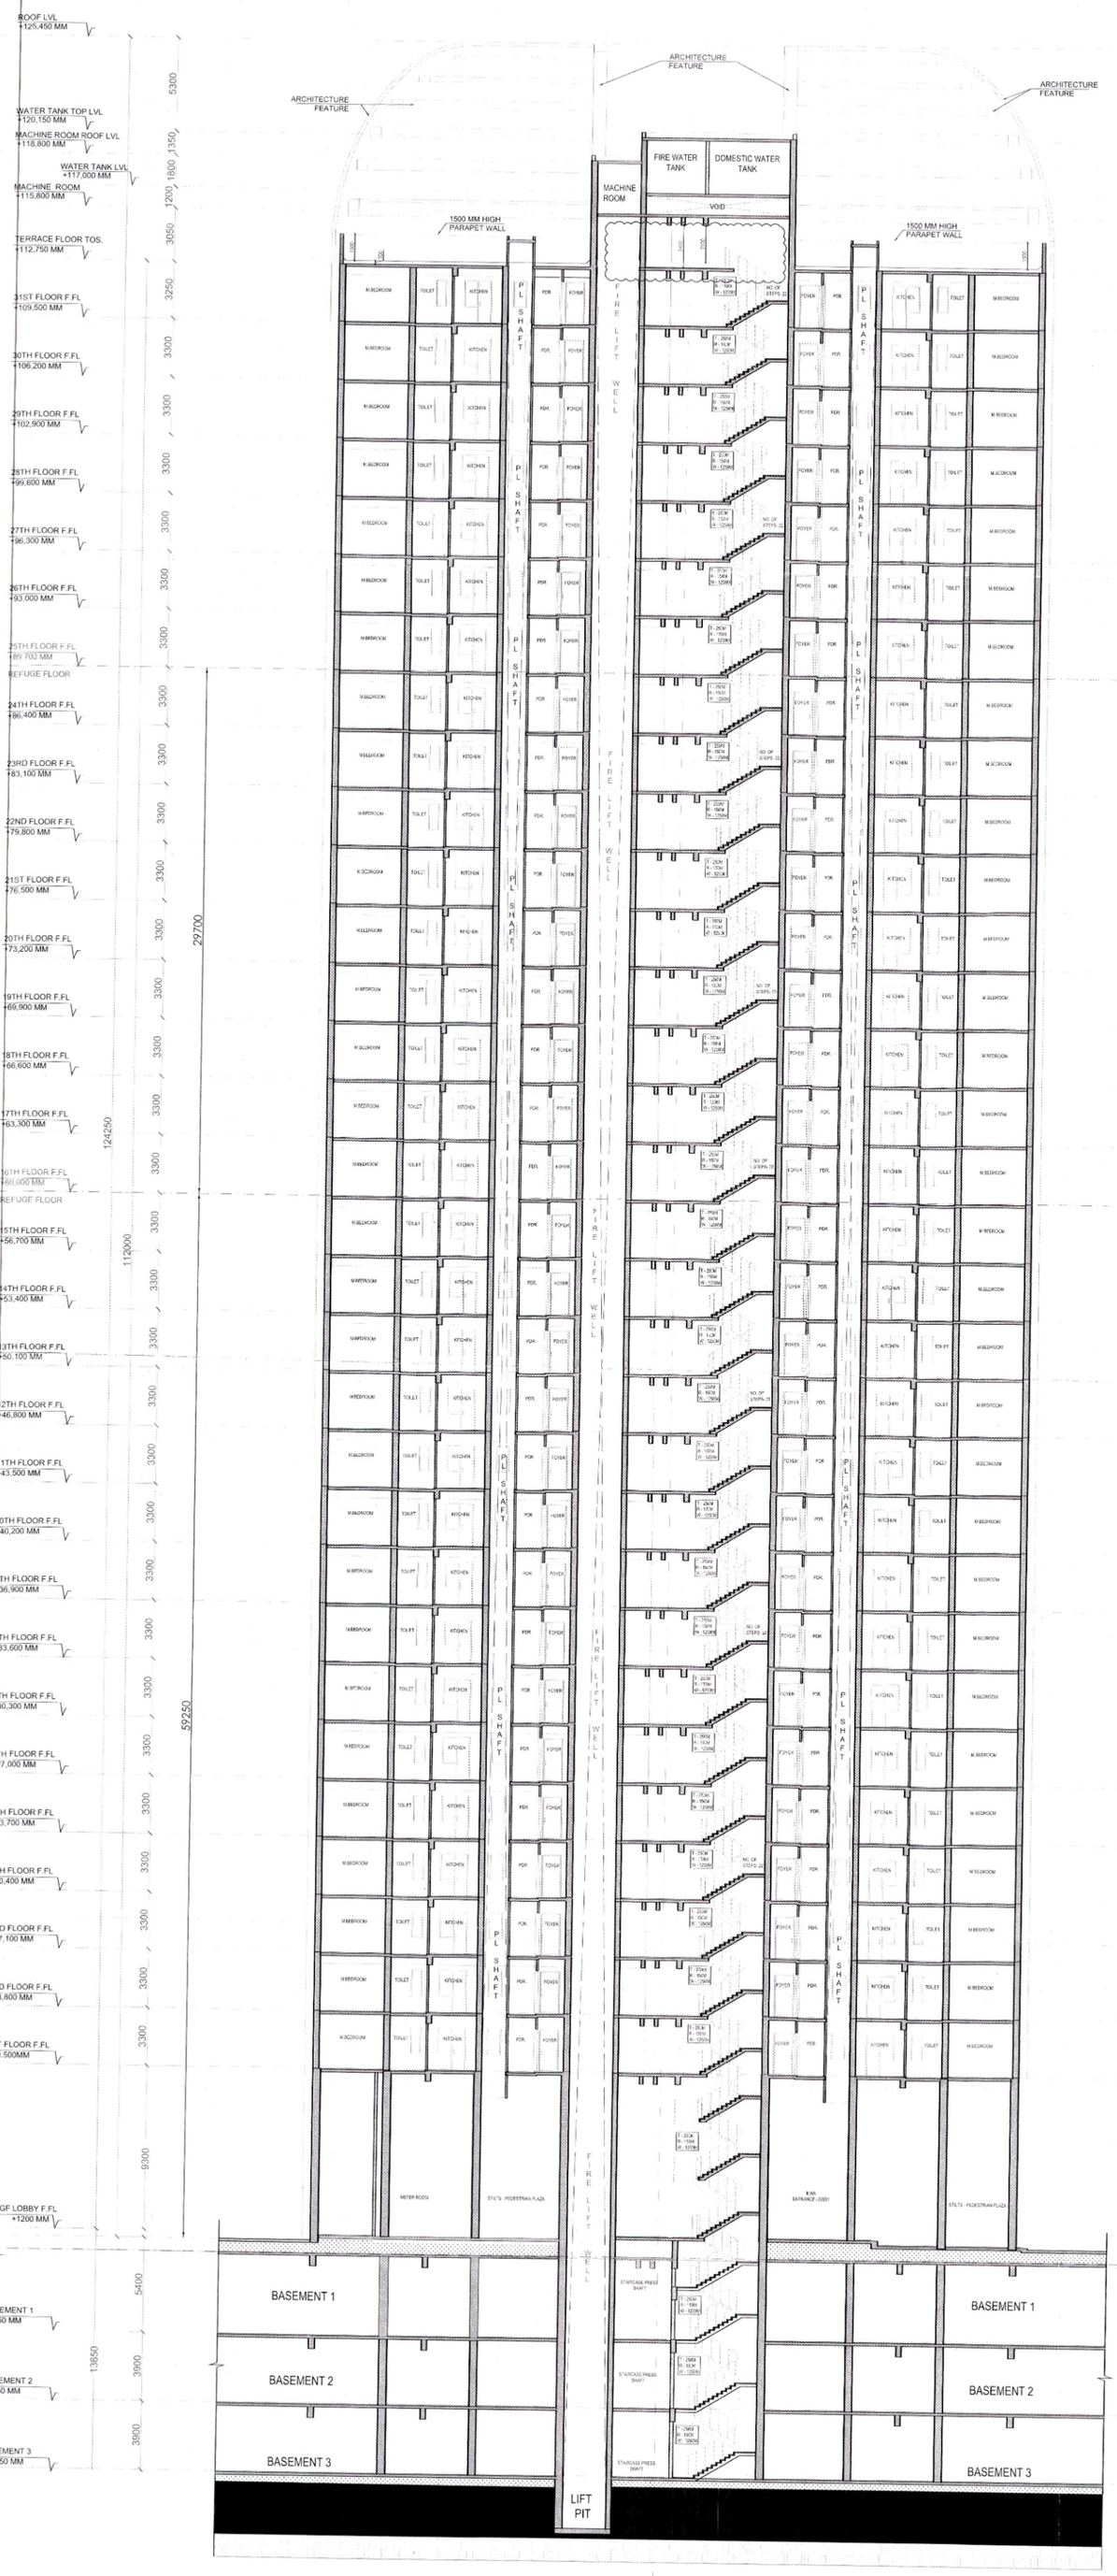
S.T.P. (HQ) Member Secretary B.P.A.C. DTP(HQ)

S.T.P. (G) Member B.P.A.C.

C.T.P. (HR) Chairman B.P.A.C. ATP(HQ)

JD. ATP

(FOR STONE)
TO BE ISSUED WITH THIS OFFICE
MEMO NO.:
DATED :


ROOF LVL +125.450 MM
WATER TANK TOP LVL +120.150 MM
MACHINE ROOM ROOF LVL +118.800 MM
WATER TANK LVL +117.000 MM
MACHINE ROOM +115.800 MM
TERRACE FLOOR TOS. +112.750 MM
31ST FLOOR F.FL +109.500 MM
30TH FLOOR F.FL +106.200 MM
29TH FLOOR F.FL +102.900 MM
28TH FLOOR F.FL +99.600 MM
27TH FLOOR F.FL +96.300 MM
26TH FLOOR F.FL +93.000 MM
25TH FLOOR F.FL +89.700 MM
REFUGE FLOOR
24TH FLOOR F.FL +86.400 MM
23RD FLOOR F.FL +83.100 MM
22ND FLOOR F.FL +79.800 MM
21ST FLOOR F.FL +76.500 MM
20TH FLOOR F.FL +73.200 MM
19TH FLOOR F.FL +69.900 MM
18TH FLOOR F.FL +66.600 MM
17TH FLOOR F.FL +63.300 MM
16TH FLOOR F.FL +60.000 MM
REFUGE FLOOR
15TH FLOOR F.FL +56.700 MM
14TH FLOOR F.FL +53.400 MM
13TH FLOOR F.FL +50.100 MM
12TH FLOOR F.FL +46.800 MM
11TH FLOOR F.FL +43.500 MM
10TH FLOOR F.FL +40.200 MM
9TH FLOOR F.FL +36.900 MM
8TH FLOOR F.FL +33.600 MM
7TH FLOOR F.FL +30.300 MM
6TH FLOOR F.FL +27.000 MM
5TH FLOOR F.FL +23.700 MM
4TH FLOOR F.FL +20.400 MM
3RD FLOOR F.FL +17.100 MM
2ND FLOOR F.FL +13.800 MM
1ST FLOOR F.FL +10.500MM
GF LOBBY F.FL +1200 MM
INT. ROAD LVL +750 MM
EXT ROAD LVL ±00 MM
BASEMENT 1 -4,650 MM
BASEMENT 2 -8,550 MM
BASEMENT 3 -12,450 MM
5300
1350
1800
1200
3050
3250
3300
3300
3300