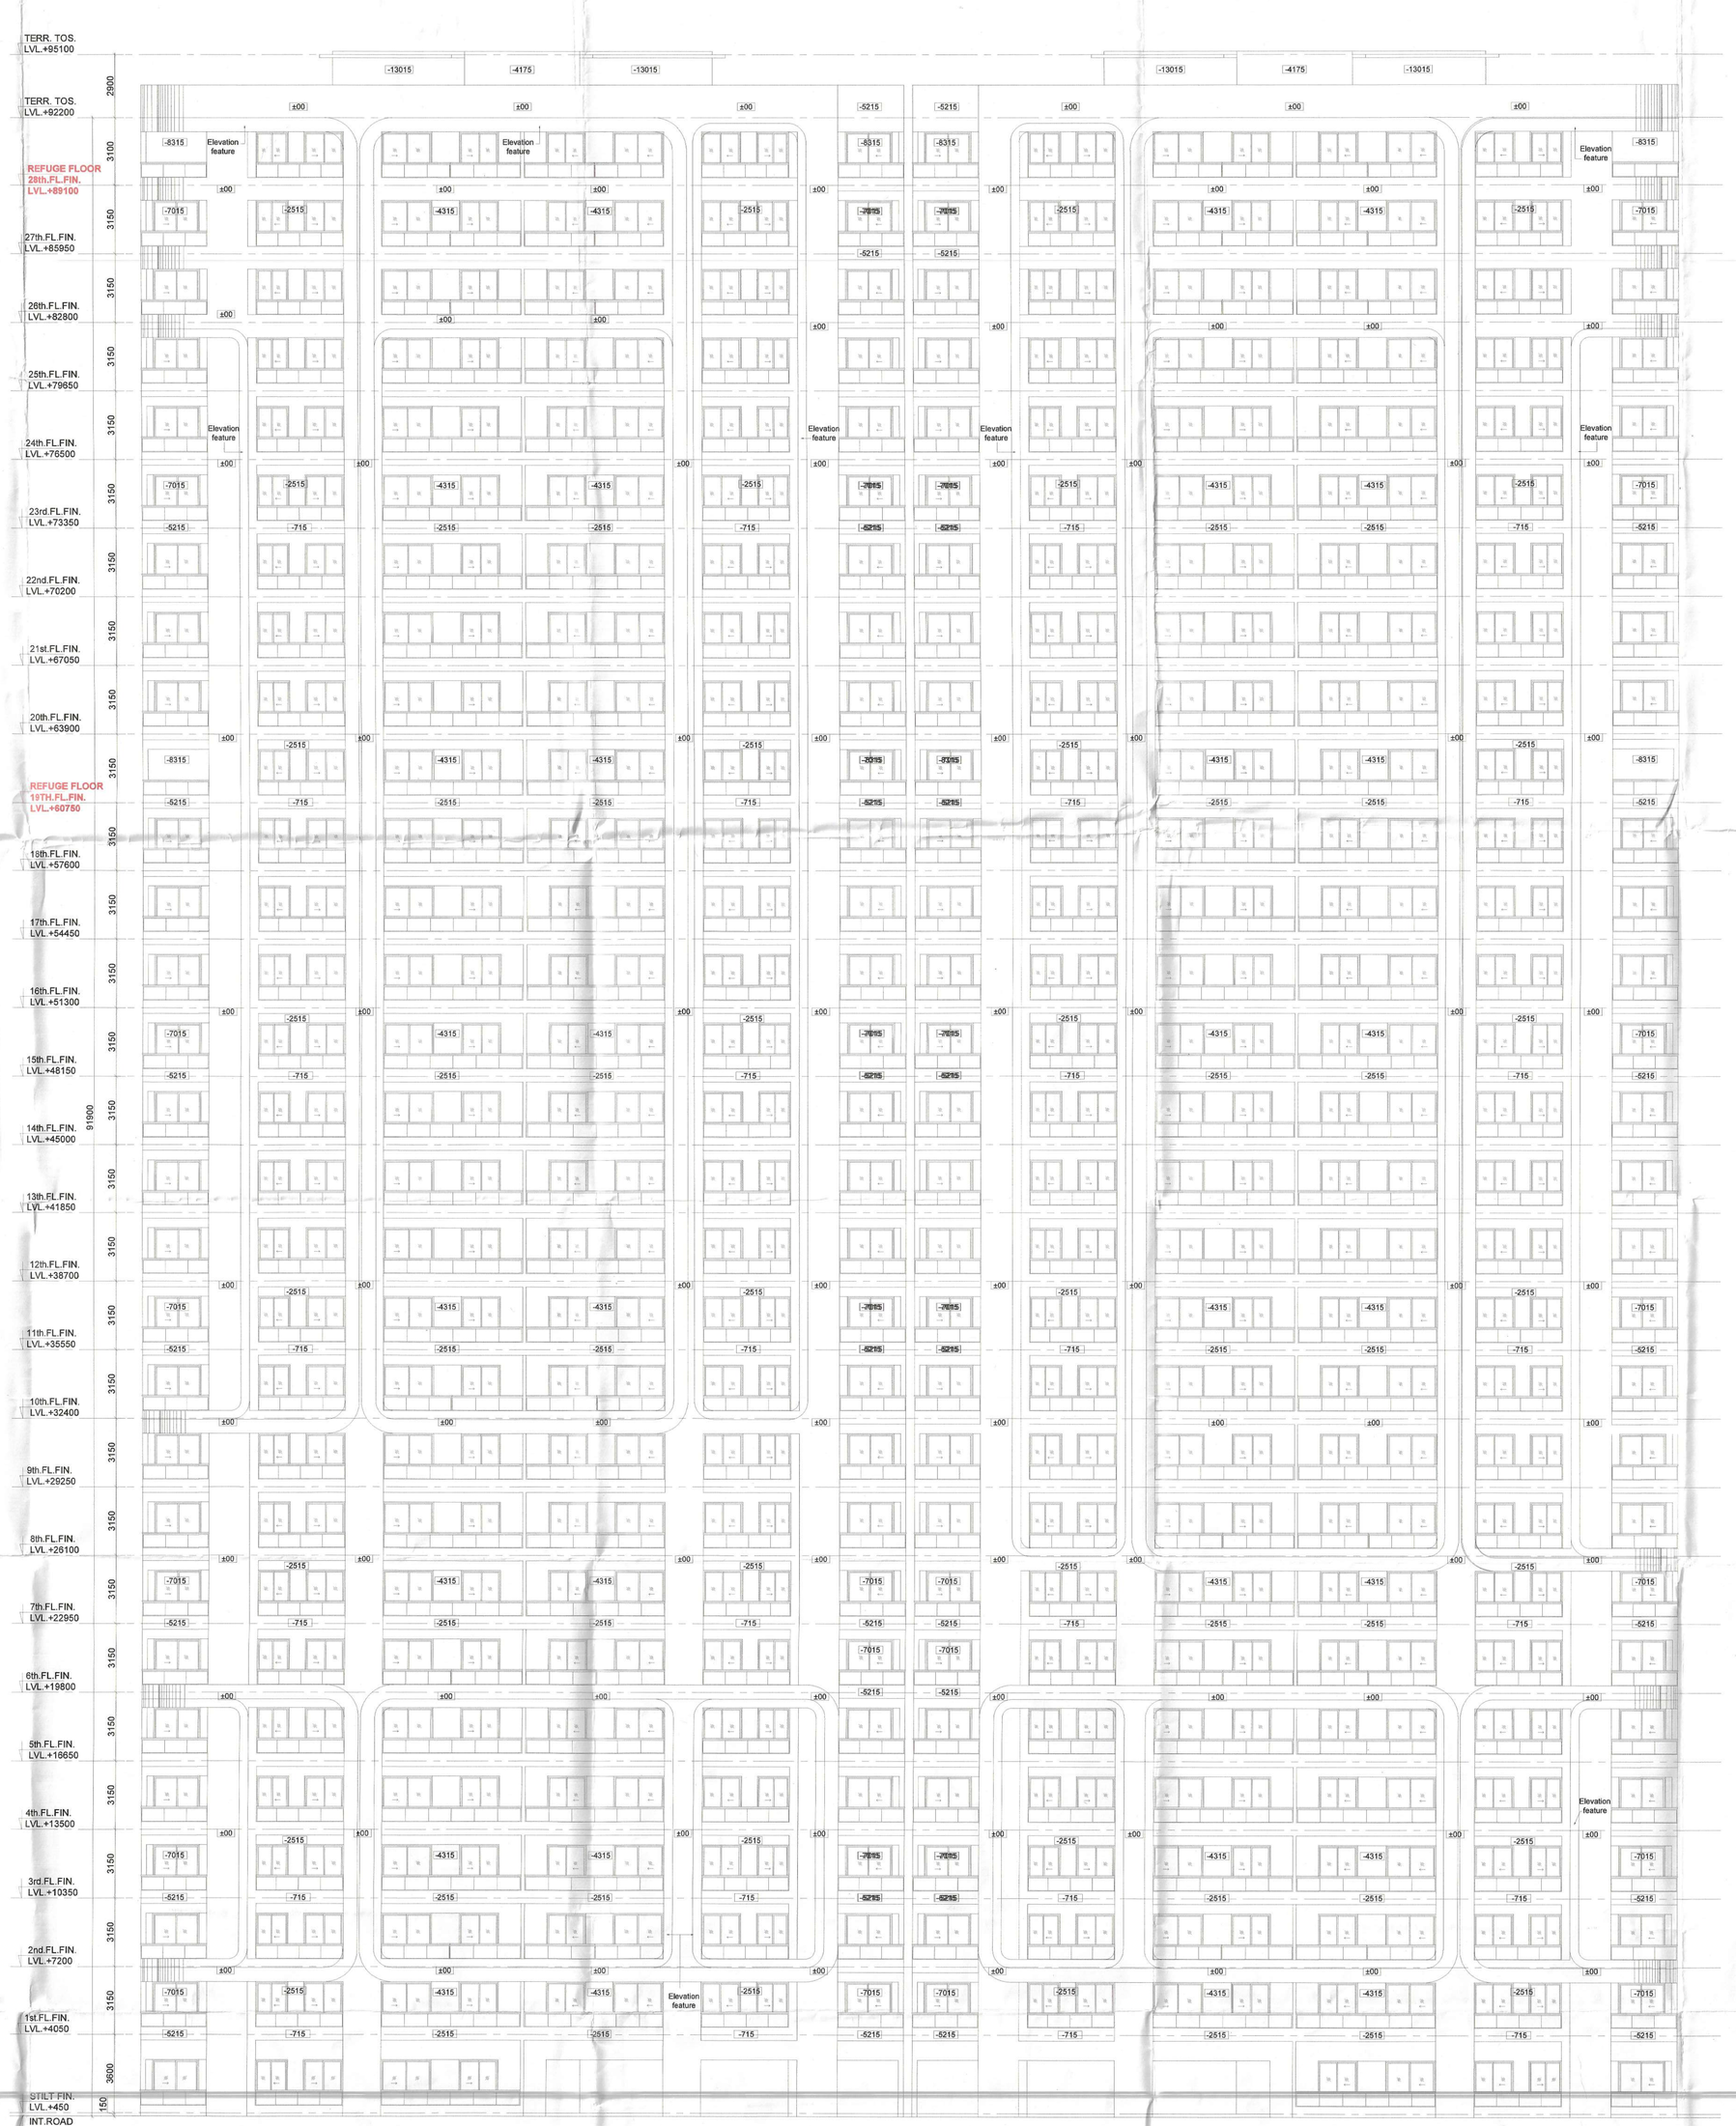

ELEVATION - A

This drawing is a "COPYRIGHT" contents of this drawing or part thereof may not be used or reproduced without the permission of the Architect

NO. OF PRINTS	DATE	ISSUED TO	REMARKS

REVISION	DATE	DESCRIPTION	BY

GENERAL NOTES

1. All dimensions are in mm unless mentioned otherwise
2. No dimensions are to be scaled from this drawing.
3. All W.C. are mechanically ventilated through shaft.

A.T.P. (HQ) Member B.P.A.C. S.T.P. (HQ) Member Secretary B.P.A.C. S.T.P. (G) Member B.P.A.C. DDTP (HQ) Member B.P.A.C.

SANCTIONED TO BE READ WITH THIS OFFICE MEMO NO.: 56715 DATED : 01/12/22

JD. DINESH KUMAR PA(HQ) A.T.P. DDTP (HQ) MEMBER BPAC

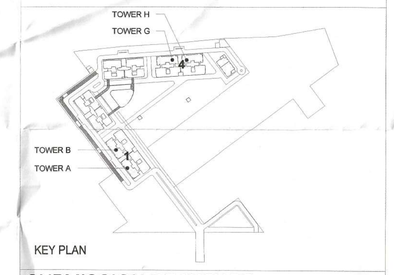

KEY PLAN

SUBMISSION DRAWINGS

CLIENT :
NOURISH DEVELOPERS PVT. LTD.

OWNER'S SIGN.
Nourish Developers Private Limited
Authorised signatory

ARCHITECT'S SIGN.

Reg. No. CA/1977/16

PROJECT :
BUILDING PLAN FOR RESIDENTIAL COLONY UNDER TOD POLICY ON THE AREA MEASURING 10.30 ACRES (AFTER FREEZING OF AN AREA MEASURING 5.8125 ACRES (46K-10M) FALLING UNDER NCZ AND NON COMPACT POCKET DUE TO NCZ) (LICENCE NO. 106 OF 2022, DATED 5/8/2022 AT SECTOR-113 DISTRICT GURUGRAM, HARYANA BEING DEVELOPED BY NOURISH DEVELOPERS PVT. LTD

DRAWING TITLE
TOWER A & TOWER B (ELEVATION - A)

TOWER G & TOWER H IS SIMILAR BUT MIRRORED

DATE	CHECKED BY	APPROVED BY
SEP., 2022	DEEPAK AGARWAL	
SCALE	DEALT BY	
1:100	SHANKY GARG	DEEPAK AGARWAL

ARCHITECTS:-
C. P. KUKREJA ARCHITECTS
ASHIRWAD BUILDING,
D-1,GREEN PARK,
NEW DELHI - 110016
PHONE :- 011 26863953 FAX :- 011 26865770
EMAIL-cpka@cpkukreja.com

DRAWING NO.	DRG. NO.
21020/SWD-113/SUB./LATEST/BLOCK-01&04/A-EL01	33
CAD NO.	