PLUMBING NOTES:-

- WASH BASIN TO FLOOR TRAP(FT)32ø WASTE PIPE
- SINK TO FLOOR TRAP(FT)40ø WASTE PIPE
- URINAL TO URINAL TRAP(UT)40ø SOIL PIPE
- FLOOR DRAIN(FD) TO FLOOR TRAP(FT)50ø WASTE PIPE
- 100ø PIPE USED FOR SOIL PIPE

PLUMBING LEGEND

1. 100ø SOIL VERTICAL PIPE
2. 100ø WASTE VERTICAL PIPE
3. 75ø SOIL VENT PIPE
4. 160Ø RAIN WATER PIPE FROM TERRACE
5. DOMESTIC WATER HYDROPNEUMATIC PIPE
6. FLUSHING WATER DOWN TAKE PIPE
7. DOMESTIC WATER RISER PIPE
8. FLUSHING WATER RISER PIPE

WATER SUPPLY LEGEND

- DOMESTIC WATER RISER PIPE
- FLUSHING WATER RISER PIPE
- DOMESTIC WATER SUPPLY PIPE(DWS)
- FLUSHING WATER SUPPLY PIPE (FWS)
- HOT WATER SUPPLY PIPE (HWS)
- HOT WATER RETURN PIPE (HWR)
- HYDROPNEUMATIC DOMESTIC WATER SUPPLY PIPE(DWS)
- PIPE DROP
- W.C CISTERN
- HEALTH FAUCET
- BUTTERFLY VALVE

PLUMBING LEGEND

- FLOOR TRAP — FT
- FLOOR DRAIN — FD
- URINAL TRAP
- FLOOR CLEAN OUT PLUG — FCO
- CEILING CLEAN OUT PLUG — COP
- SOIL PIPE
- WASTE PIPE
- RAIN WATER PIPE
- SLEEVE CUT OUT IN BEAM
- PIPE SUPPORT
- 450X450MM RW.KHURRA

DOOR/ WINDOW SCHEDULE (CUB)							
S. NO.	TAG1	WIDTH	LENTH	CILL	LOCATION		FIRE RATINGS
DOORS							
1	D1	1300	2400	0	FIRE EMARCASE		
2	GD1	1300	2400	0	BANQUET, CHAMPAGNE LOUNGE, DEAL MAKERS DEN, TRIPPLE HEIGHT LOBBY ENTRY, RESTAURANT,REFUNCTION AREA, GOLF, INDOOR GAMES, SQUASH, CARD ROOM, OPEN TERRACE		
3	GD2	1200	2400	0	DEAL MAKERS DEN		
4	D2	1200	2400	0	PANRY, A. TOILEET, TOILET		
5	D3	1050	2400	0	G.ROOM.-1,2,3, RECEPTION, STAIRCASE, KITCHEN.		
6	D4	900	2400	0	MALE TOILET, FEMALE TOILET		
7	D5	800	2400	0	TOILET		
8	D6	1000	2400	0	ELE. SHAFT		
9	RSD	850	2400	0	SHAFT		
10							
EXTERNAL DOORS							
1	SD1	3070	BEAM BOTTOM	0	G.Room 1		
2	SD2	3127	BEAM BOTTOM	0	G.Room 3		
GLAZINGS							
1	GL	13671	0	0	BANQUET		
2	GL1	11530	0	0	CHAMPAGNE LOUNGE		
3	GL2	9248	0	0	RECEPTION+SALON		
4	GL3	7718	0	0	RESTAURANT		
5	GL4	6976	0	0	TRIPLE HEIGHT LOBBY		
6	GL5	5173	0	0	CIGAR LOUNGE		
7	GL6	4712	0	0	TRIPLE HEIGHT LOBBY		
8	GL7	4702	0	0	RESTAURANT		
9	GL8	4546	0	0	DEAL MAKERS DEN		
10	GL9	4816	0	0	LOBBY ENTRY		
11	GL10	4467	0	0	TRIPLE HEIGHT LOBBY		
12	GL11	3928	0	0	CHAMPAGNE LOUNGE		
13	GL12	3706	0	0	RESTAURANT		
14	GL13	2500	0	0	RESTAURANT		
16	GL14	787	0	0	LOBBY ENTRY		
17	GL15	323	0	0	CHAMPAGNE LOUNGE		
WINDOWS AND VENTILATORS							
1	V1	600	2400	1100	EL.ROOM TOILET-1,2,3		

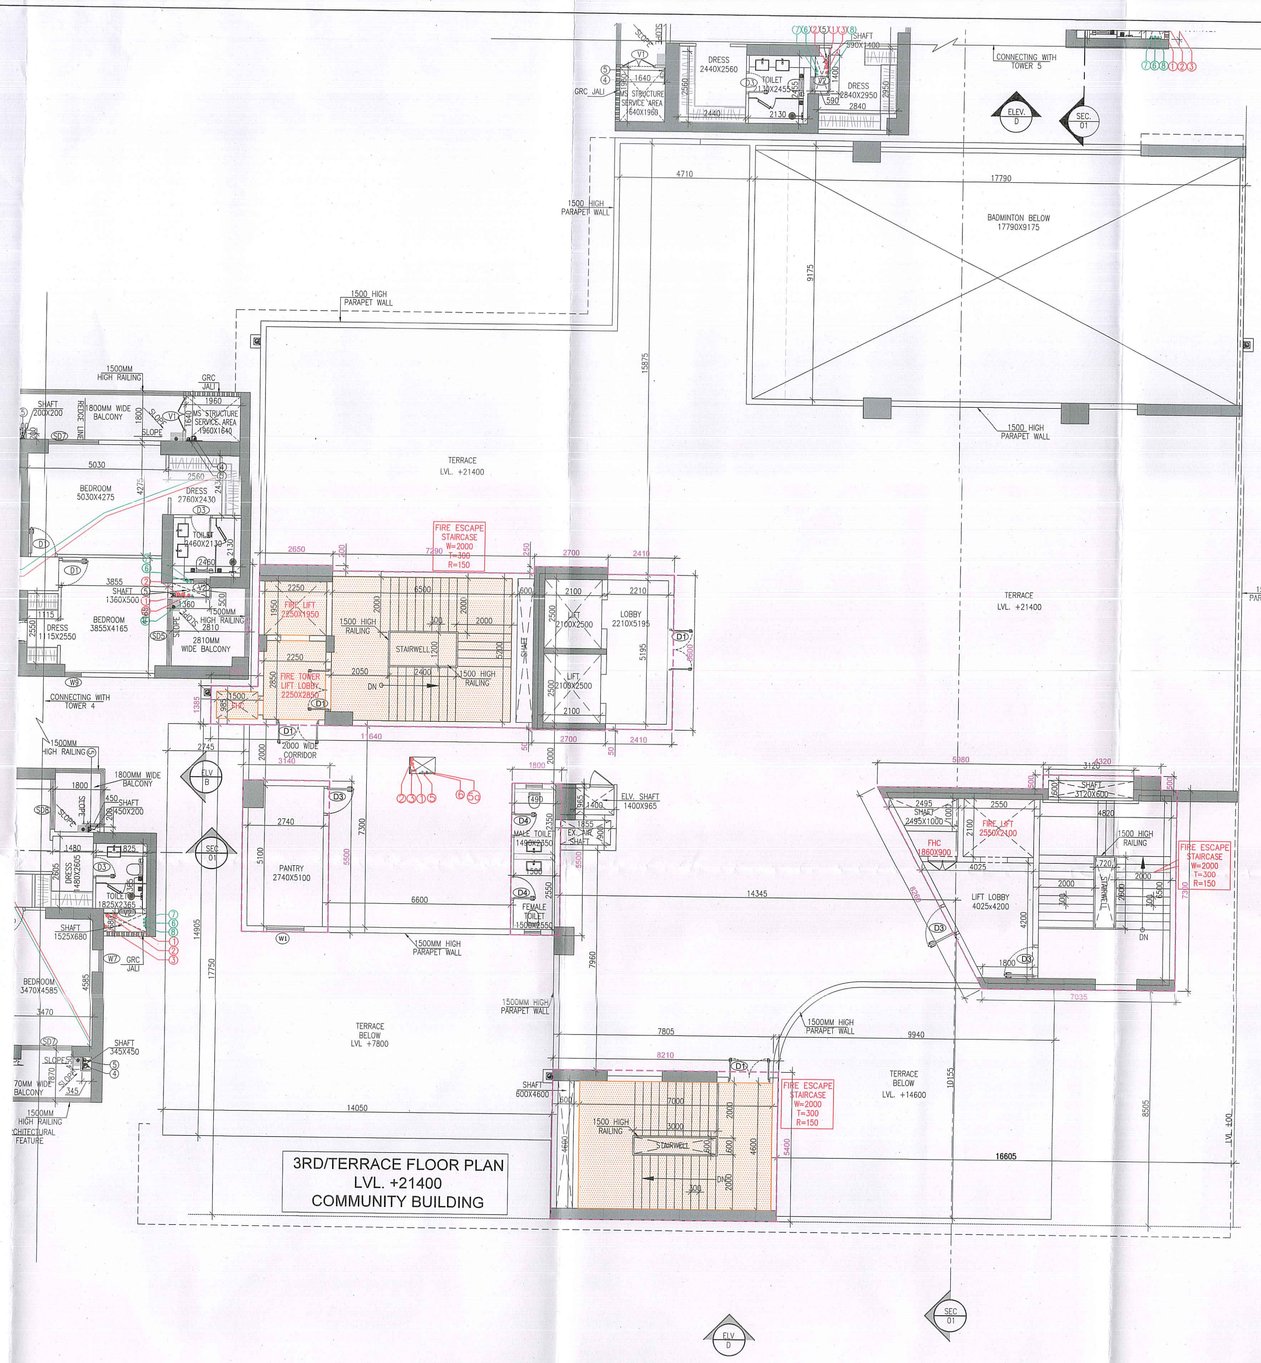

AREA CALCULATION OF MUMTY FLOOR

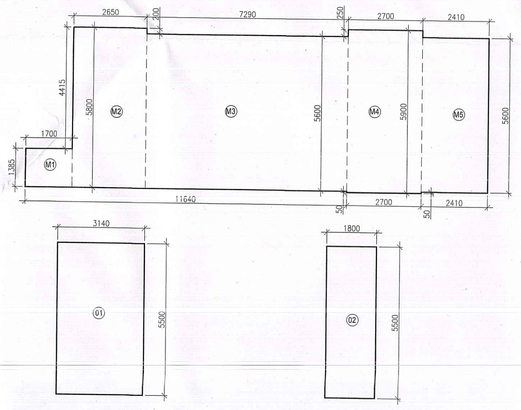

FAR THIRD/TERRACE FLOOR PLAN

THIRD FLOOR FAR AREA CALCULATION							
GROSS – A							
Sr. No	Nos		Length		Width		Area (SQM)
1	1	X	3.140	X	5.500	=	17.270
2	1	X	1.800	X	5.500	=	9.900
					TOTAL	=	27.170

MUMTY THIRD FLOOR AREA CALCULATION							
GROSS – A							
Sr. No	Nos		Length		Width		Area (SQM)
M1	1	X	1.700	X	1.385	=	2.355
M2	1	X	2.650	X	5.800	=	15.370
M3	1	X	7.290	X	5.600	=	40.824
M4	1	X	2.700	X	5.900	=	15.930
M5	1	X	2.410	X	5.600	=	13.496
M6	1	X	4.320	X	0.500	=	2.160
M7	0.5	X	10.900+7.035	X	7.300	=	65.463
M8	1	X	8.210	X	5.400	=	44.334
					TOTAL	=	199.931

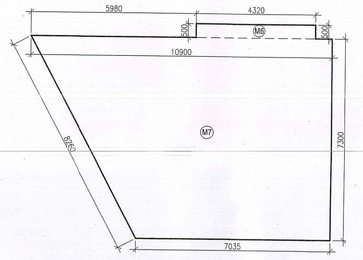

AREA CALCULATION OF MUMTY FLOOR

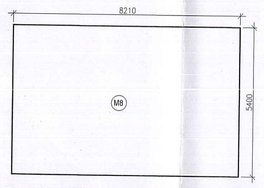

AREA CALCULATION OF MUMTY FLOOR

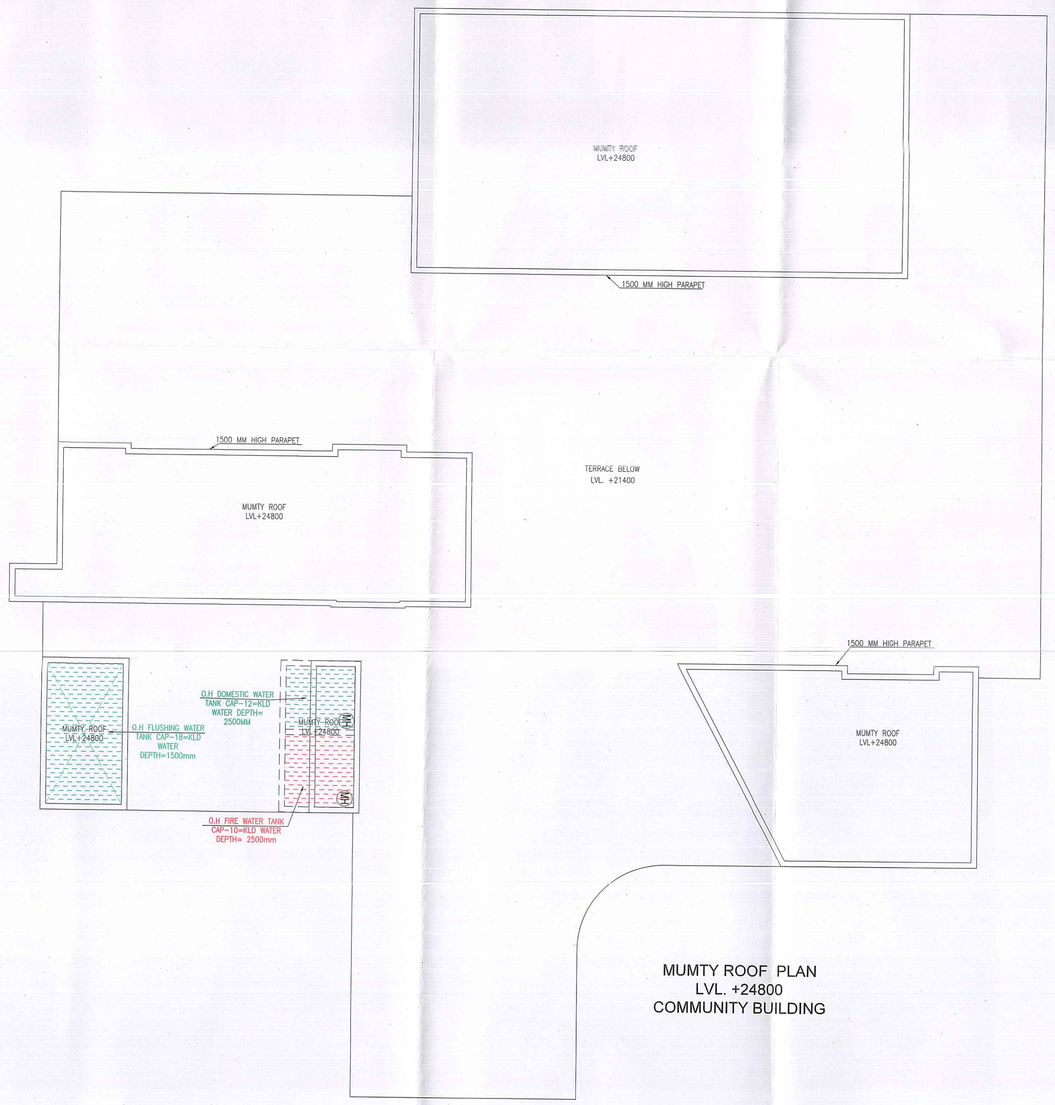

MUMTY ROOF PLAN
LVL. +24800
COMMUNITY BUILDING

DTP (HQ) Member BPAC

STP(HQ) Member Secretary BPAC

DTP Chairman BPAC

SANCTIONED VIDE MEMO No. 9348 63 DATED 30-3-26

Note :-

COMMUNITY BUILDING MECHANICAL VENTILATED ARTIFICIAL LIGHTED & 100% POWER BACKUP.

PROJECT:

PROPOSED BUILDING PLAN OF G.H. SITE NO.24 IN SECTOR-53 GURUGRAM OF AREA MEASURING 7.413 ACRES BEING DEVELOPED BY M/S GODREJ PROPERTIES LTD.

ASSOCIATE ARCHITECTS

GG ASSOCIATES
134, First floor, Vipul Business Park. Sohna Road, Sector-48,Gurugram-122018(Hr.)
(PH-9560794794,9871004573)

OWNER'S SEAL & SIGNATURE

Godrej Properties Limited

ARCHITECT'S SEAL & SIGNATURE

FSO, (HQ) Member BPAC

Ar. Ravinder Kumar 9871004573 CA/2012/50021

Checked and Found Correct by me (Public Health) (Internal) Service Only. Subject to correction if found in future. Drawing No. 10323 Dated 11/2/24

Scale : 1:100

Drawing No:-

COMMUNITY BUILDING
TERRACE FLOOR PLAN& MUMTY ROOF PLAN

CB-04A

Godrej Properties Limited (HQ)
for Chief Engineer-I
HSVP, Panchkula