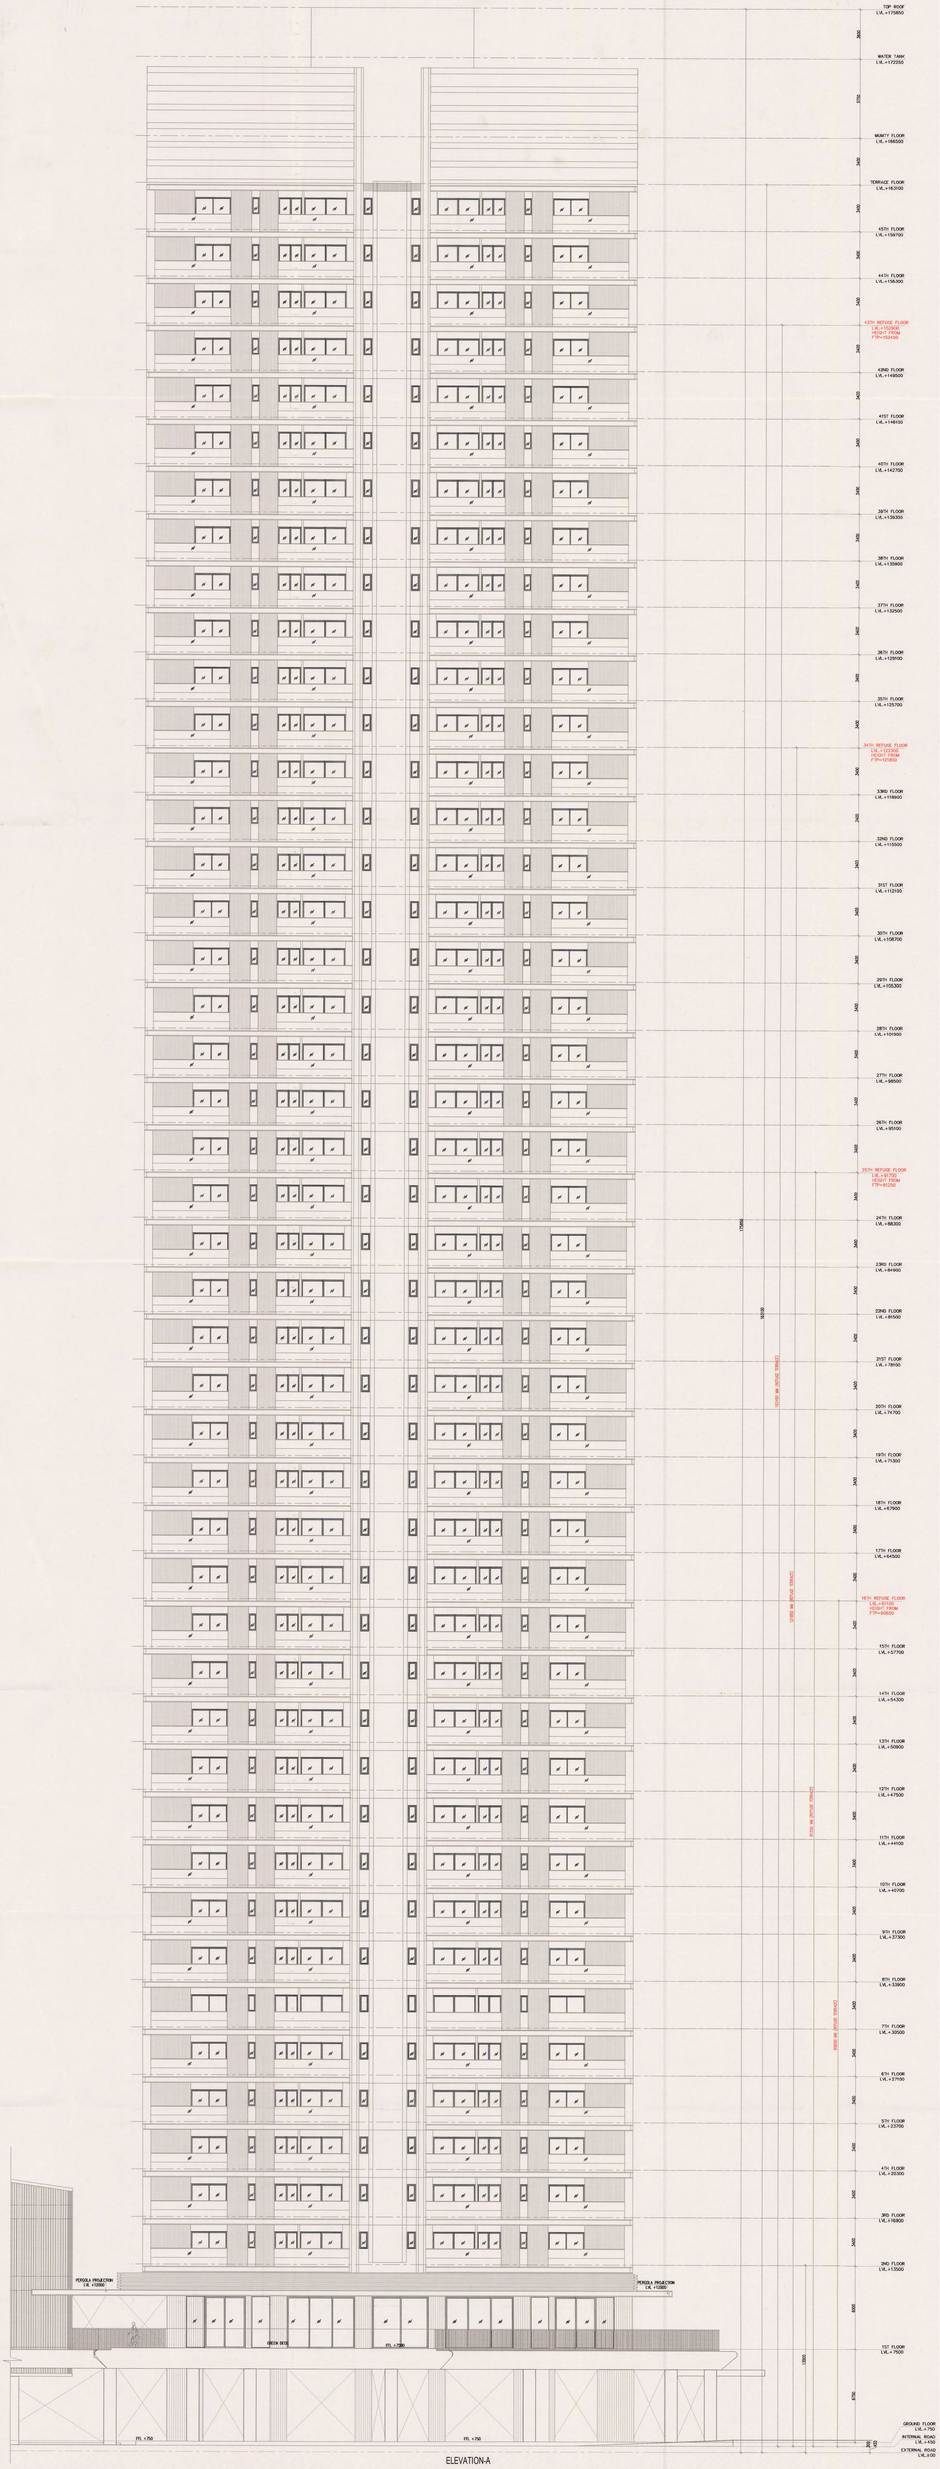

ELEVATION-A

NOTES:

- BUILDING HAS BEEN DESIGNED STRUCTURALLY AS PER EXISTING RELEVANT IS CODES FOR EARTH QUAKE RESISTANCE.
- ALL DIMENSIONS ARE IN MM UNLESS NOTED OTHERWISE.
- POWDER TOILET, KITCHEN, DORMITORY ARE NATURALLY / MECHANICALLY VENTILATED WITH 100% BACKUP .

ARCHITECTURE:

ARCOP

ARCOP ASSOCIATES PVT LTD
Plot No. 36B, Sector-32, Intitutional Area,
Gurugram. Haryana. 122001. India
Tel.: 91-124-4595500
91-124-4595550
Fax: 91-124-4595550

ASSOCIATE ARCHITECT:

SBA Design N Code LLP
Architecture Codes Interiors
(Formerly known as [redacted])
Plot no. 10 A&B, Bhawani Kunj,
Behind DD,Vasant Kunj,
New Delhi-110070.
Mob.: 9810791652,9811072209

PROJECT:

PROPOSED BUILDING PLANS OF RETIREMENT HOUSING PROJECT (UNDER RETIREMENT HOUSING POLICY DATED 04.11.2024) AREA MEASURING 4.16875 ACRES (LICENCE NO. 209 OF 2025 DATED 16/10/2025 IN, SECTOR-63 GURUGRAM, BEING DEVELOPED BY MILDA BUILDWELL PVT. LTD. AND OTHER IN COLLABORATION WITH DLF HOME DEVELOPERS LTD.

STP (HQ) Member B.P.A.C. | STP (H) Member B.P.A.C. | CTP (W) Chairman B.P.A.C.

DTP(HQ) | A.D. | P.A. | ATP(HQ) | ATP

ATP(HQ) Member B.P.A.C.

ARCHITECT'S SEAL & SIGNATURE

OWNER'S SEAL & SIGNATURE

DLF Home Developers Limited
Authorised Signatory

Date : MARCH-2026 | Scale : 1:100

Drawing Title:- ELEVATION-A

Drawing No.:- EL-01

DRH
01-72062026