(TYPICAL FLOOR)
2ND TO 17TH ,19 TO 26TH ,28TH TO 35TH & 37TH TO 38TH FLOOR TYPICAL FLOOR
TOWER-10
TOILET DETAIL (TYPICAL)

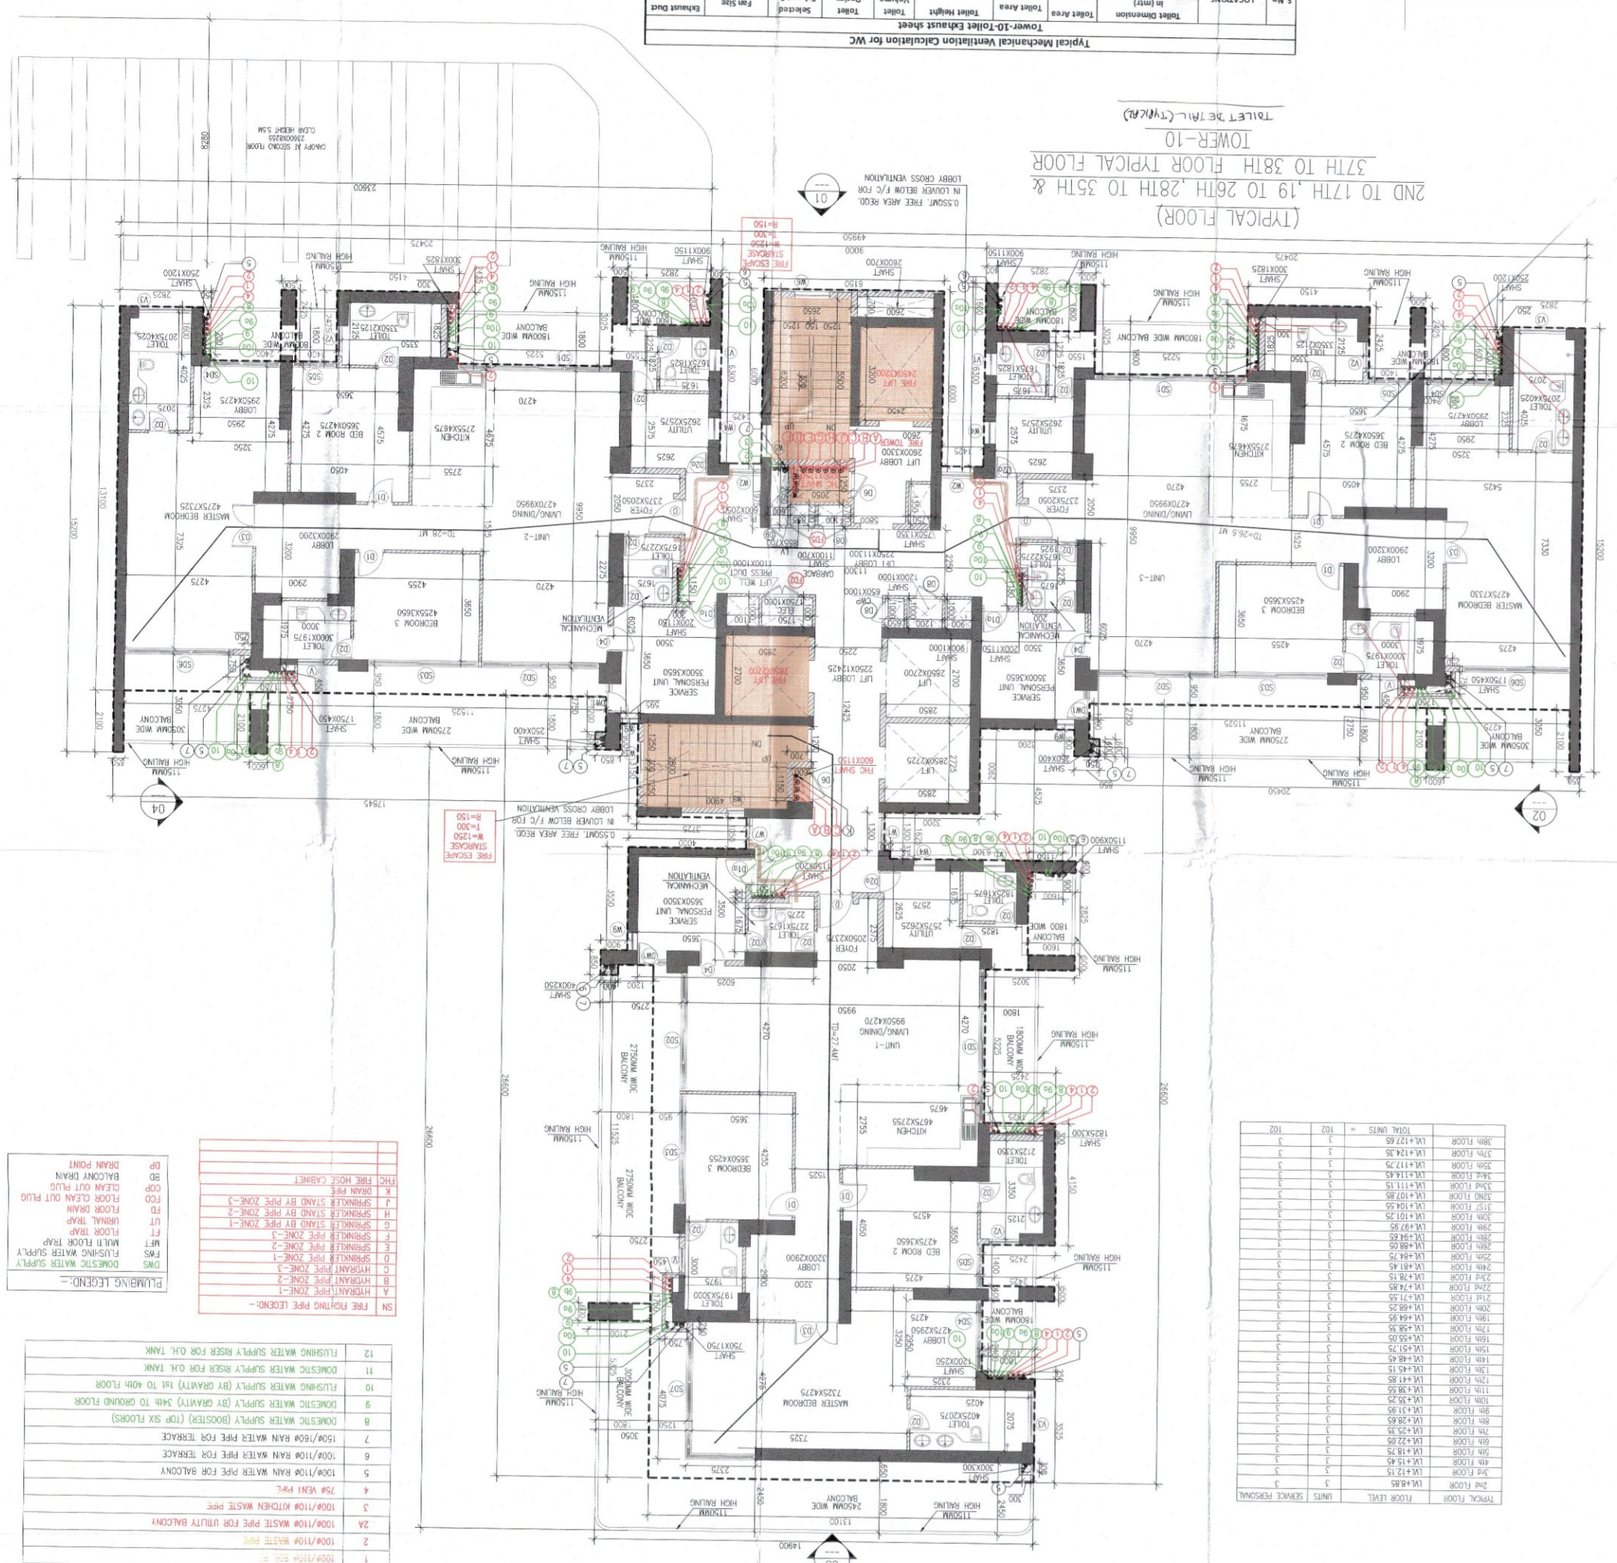

TYPICAL TOILET VENTILATION DETAIL FOR THE FLOOR IMMEDIATELY BELOW THE REFUGE FLOOR.

DETAIL FOR MECHANICAL VENTILATION OF TOILET AREA

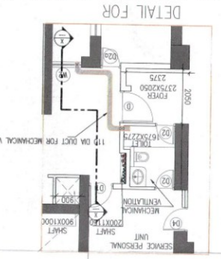

SECTION XX

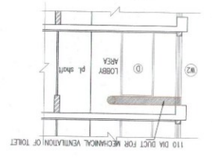

SERVICE PERSONAL UNIT (CARPET AREA) AREA DIAGRAM TOWER-10

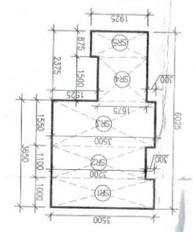

SERVICE PERSONAL UNIT (CARPET AREA)

GROSS - XX								
SR1	=	1	X				3.500	SQM
SR2	=	1	X	3.200	X	1.000	= 3.500	SQM
SR3	=	1	X	3.500	X	1.100	= 3.520	SQM
SR4	=	1	X	3.500	X	1.550	= 5.425	SQM
SR5	=	1	X	1.675	X	1.500	= 2.513	SQM
SR6	=	1	X	1.825	X	0.875	= 1.684	SQM
				TOTAL	=		16.642	SQM

Typical Floor Area DIGRAM 2ND TO 39TH FLOOR TOWER-10

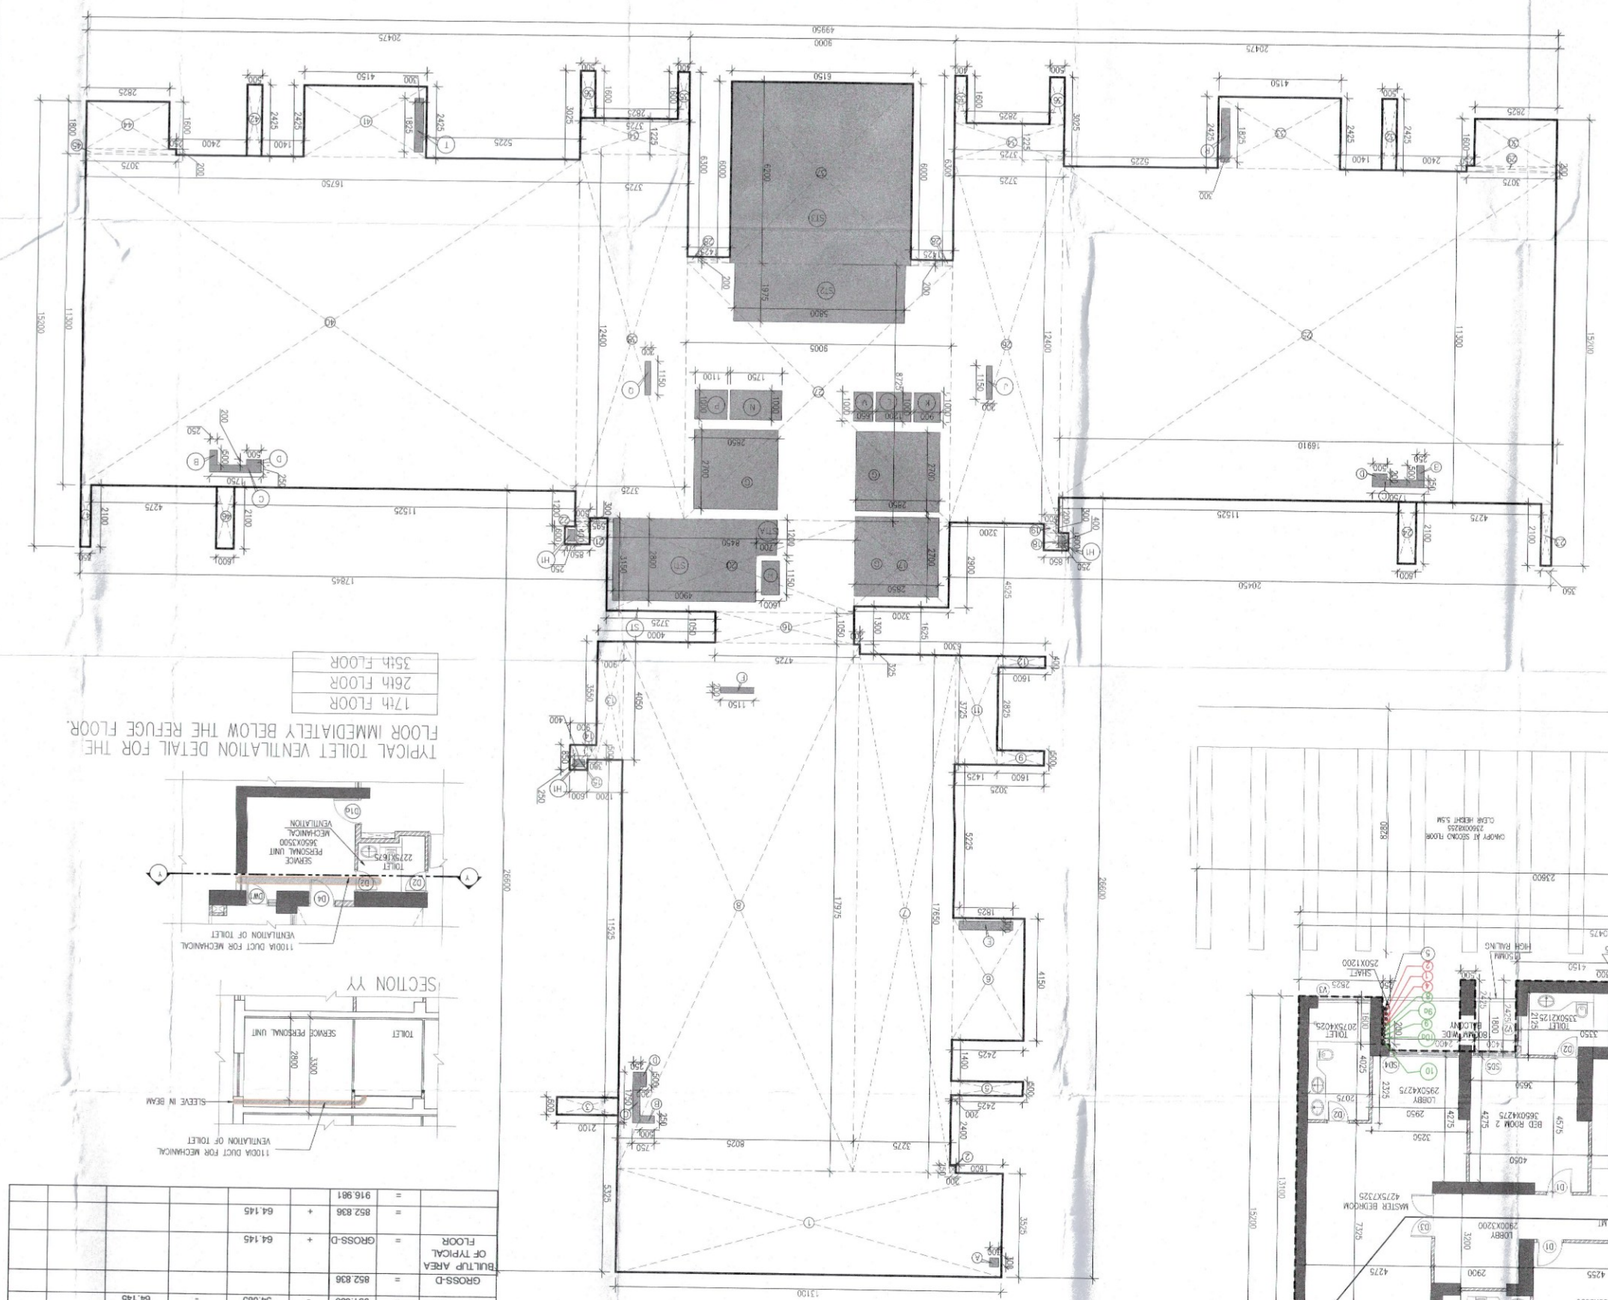
SERVICE PERSONAL UNIT
LIFT LOBBY
LIFT
STAIR
SHAFT
TOILET
LOBBY
SERVICE
PERSONAL UNIT
SERVICE
PERSONAL UNIT
SERVICE
PERSONAL UNIT