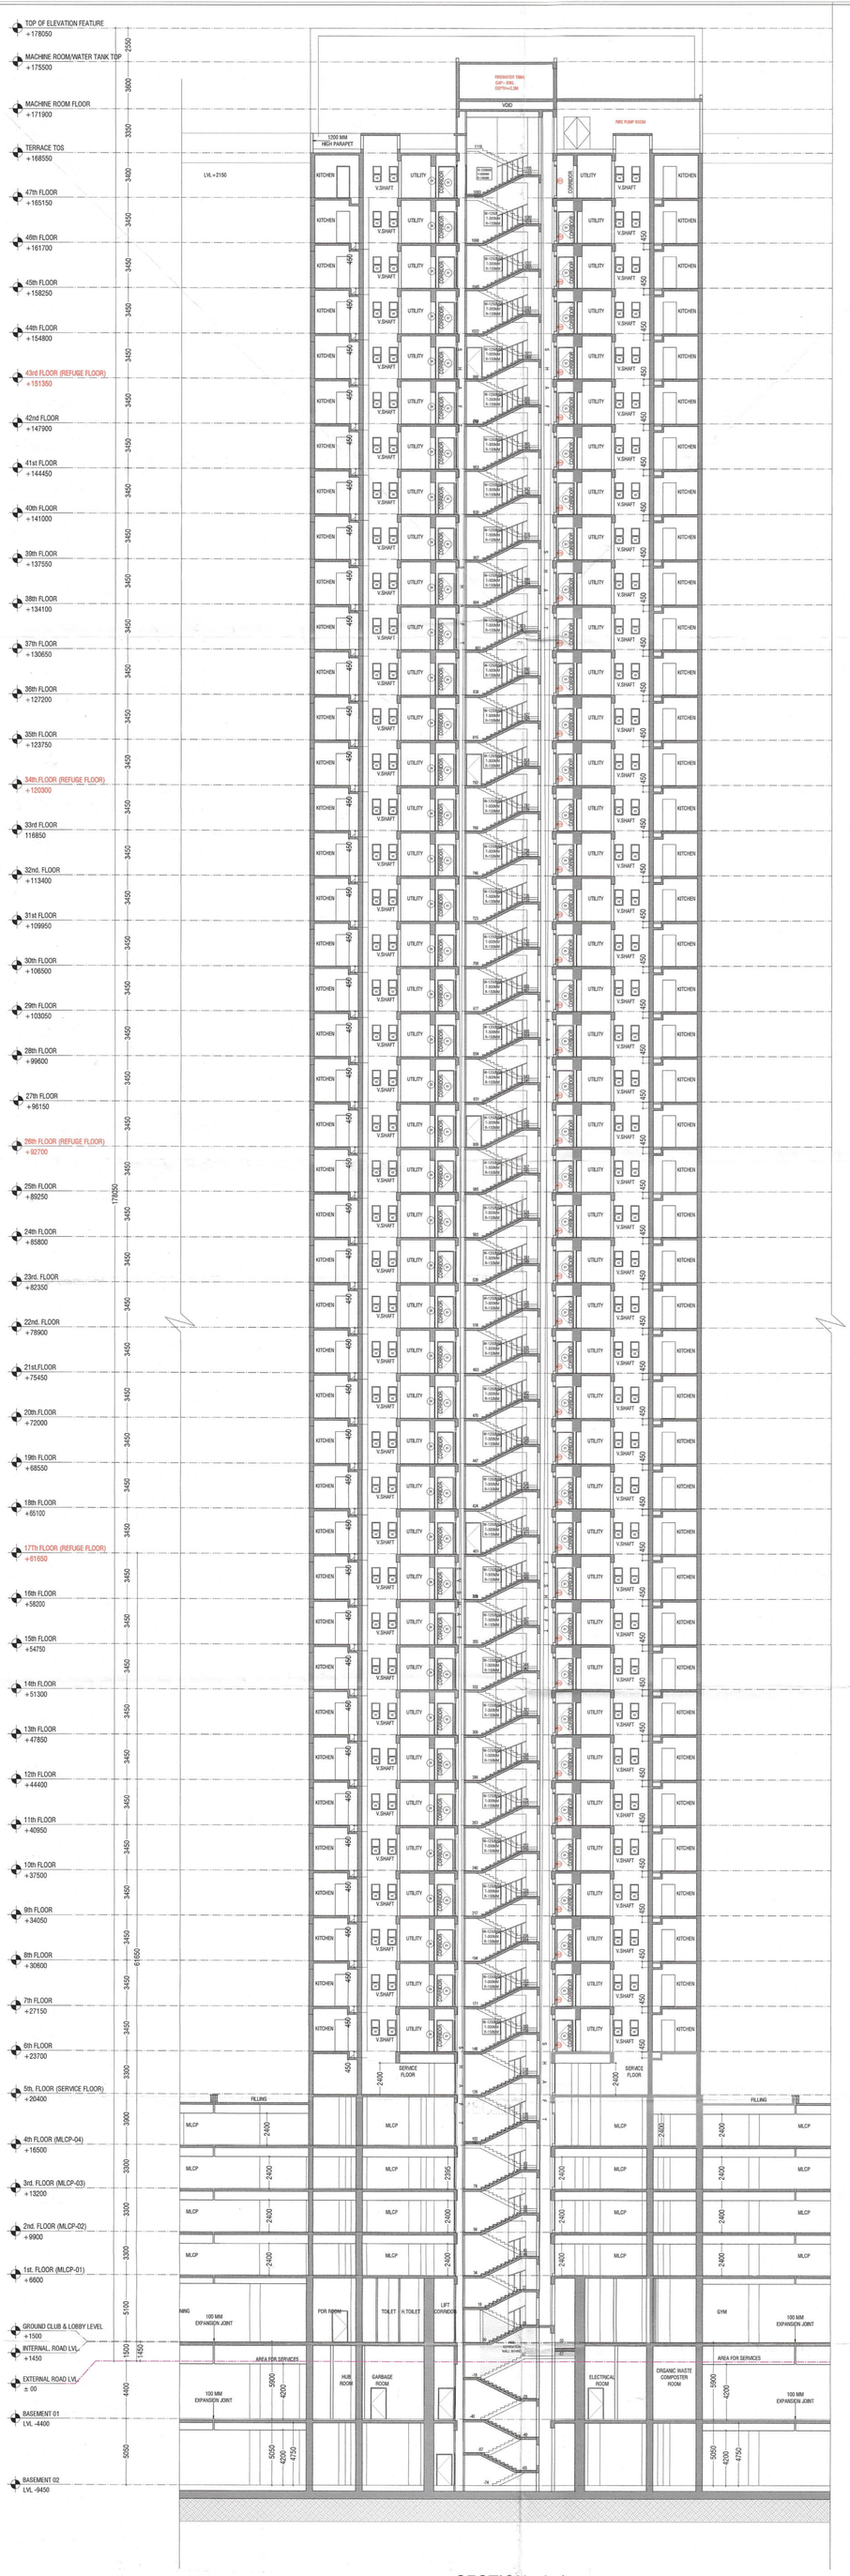

SECTION- 1-1

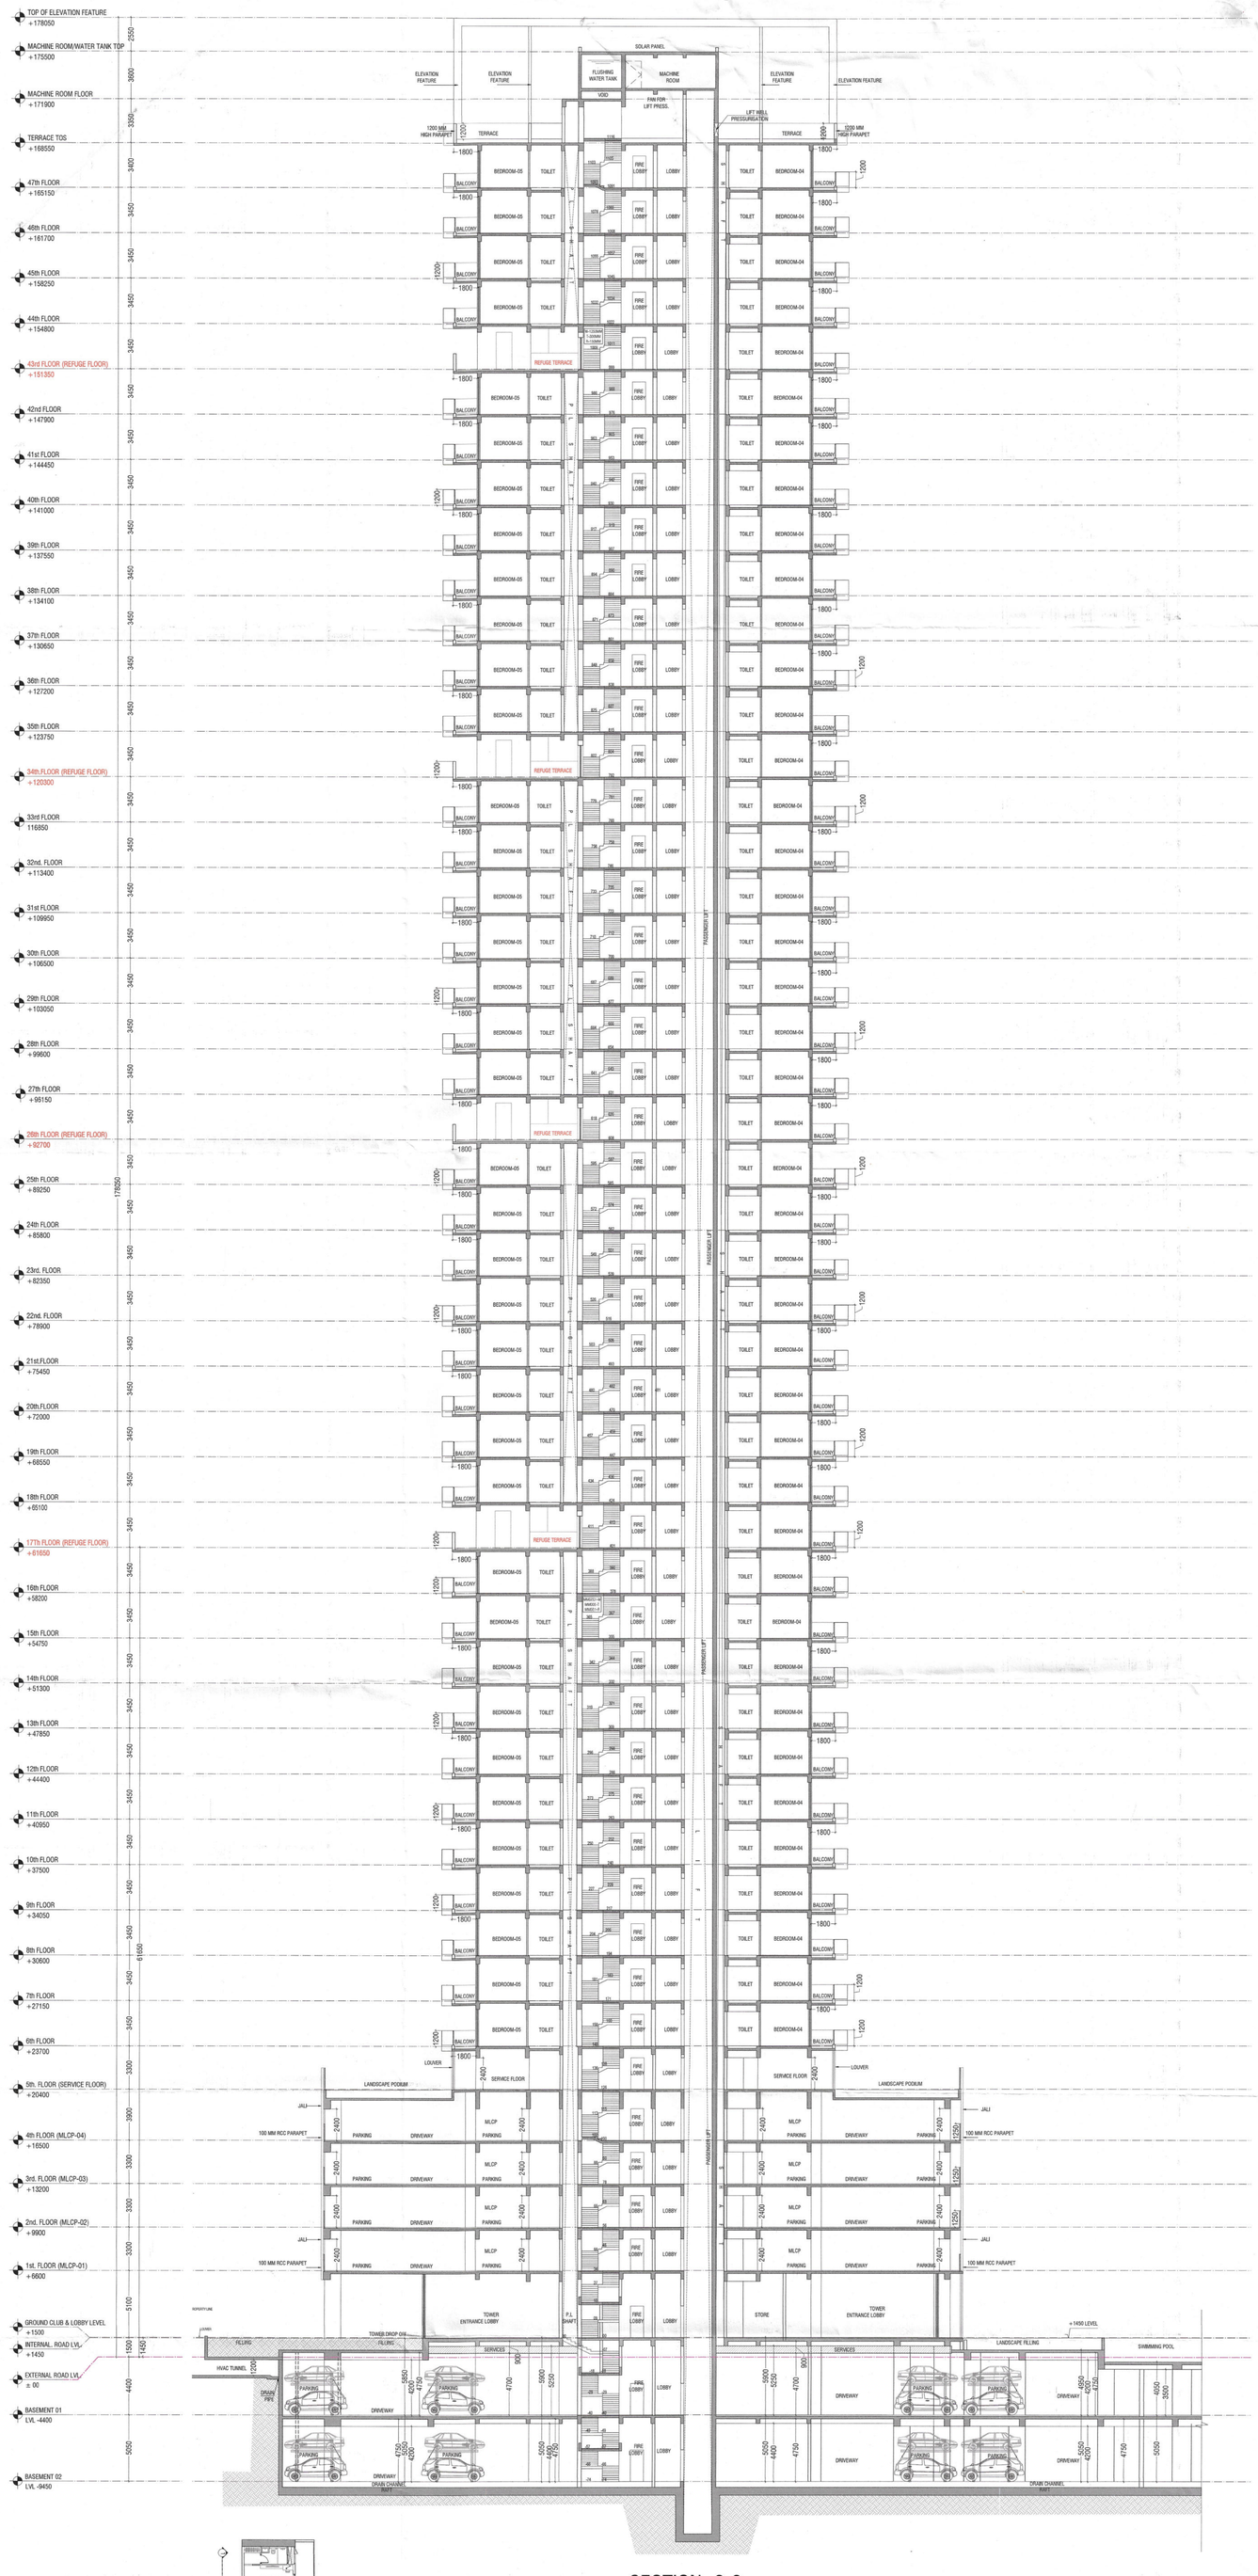

SECTION- 2-2

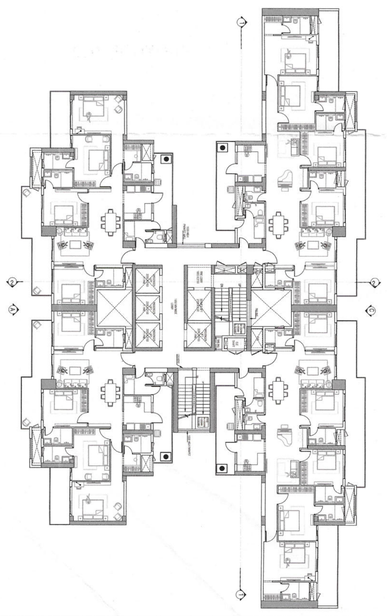

KEY PLAN

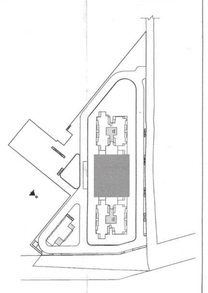

PRINCIPAL ARCHITECT

ACPL

ACPL Design Ltd

ISO 9001:2015

Architecture Interior Design Planning

E-24, South Extension -Ist, Ph: +91-11-24632391
New Delhi 110024, India +91-11-24646209
E: contact@acplindia.com
www.acplindia.com

CLIENT

SV INFRA MANAGEMENT SOLUTIONS PRIVATE LIMITED.
(FORMERLY KNOWN AS SV INFRA MANAGEMENT SOLUTIONS LLP)

PROJECT

PROPOSED GROUP HOUSING COLONY UNDER MIXED LAND USE UNDER TOD POLICY DATED 09.02.2016 (99%RESIDENTIAL COMPONENT+2% COMMERCIAL COMPONENT) OVER AN AREA MEASURING 4.65625 ACRES LICENCE NO. 140 OF 2024 DATED 11.11.2024 FALLING IN SECTOR-104, GURUGRAM BEING DEVELOPED BY SV INFRA MANAGEMENT SOLUTIONS PRIVATE LIMITED (FORMERLY KNOWN AS SV INFRA MANAGEMENT SOLUTIONS LLP)

For SV Infra Management Solutions Private Ltd
Authorised Signatory

OWNER/AUTH. SIGNATURE

DRAWING TITLE

TOWER -02 SECTION - 1-1 & 2-2

DRAWING NO. A-22

SCALE : 1:200

ARCHITECT SHANGARI
ARCHITECT
CA/97/21741

ARCHITECTS SIGNATURE

SANCTIONED
TO BE READ WITH THIS OFFICE MEMO NO. 335 05
DATED : 27/9/25

S.T.P. (HQ)
Member Secretary
B.P.A.C.

C.T.P. (HP)
Chairman
B.P.A.C.

DTP (HQ)

AD

PA

ATP

AT (HQ)

Rajesh Dutt
SD(HQ)

JDTP (HQ)
Member
BPAC