DTP (HQ) Member BPAC | STP (HQ) Member Secretary BPAC | CTP Chairman BPAC

SANCTIONED VIDE MEMO No. 9213 DATED 30.3.26

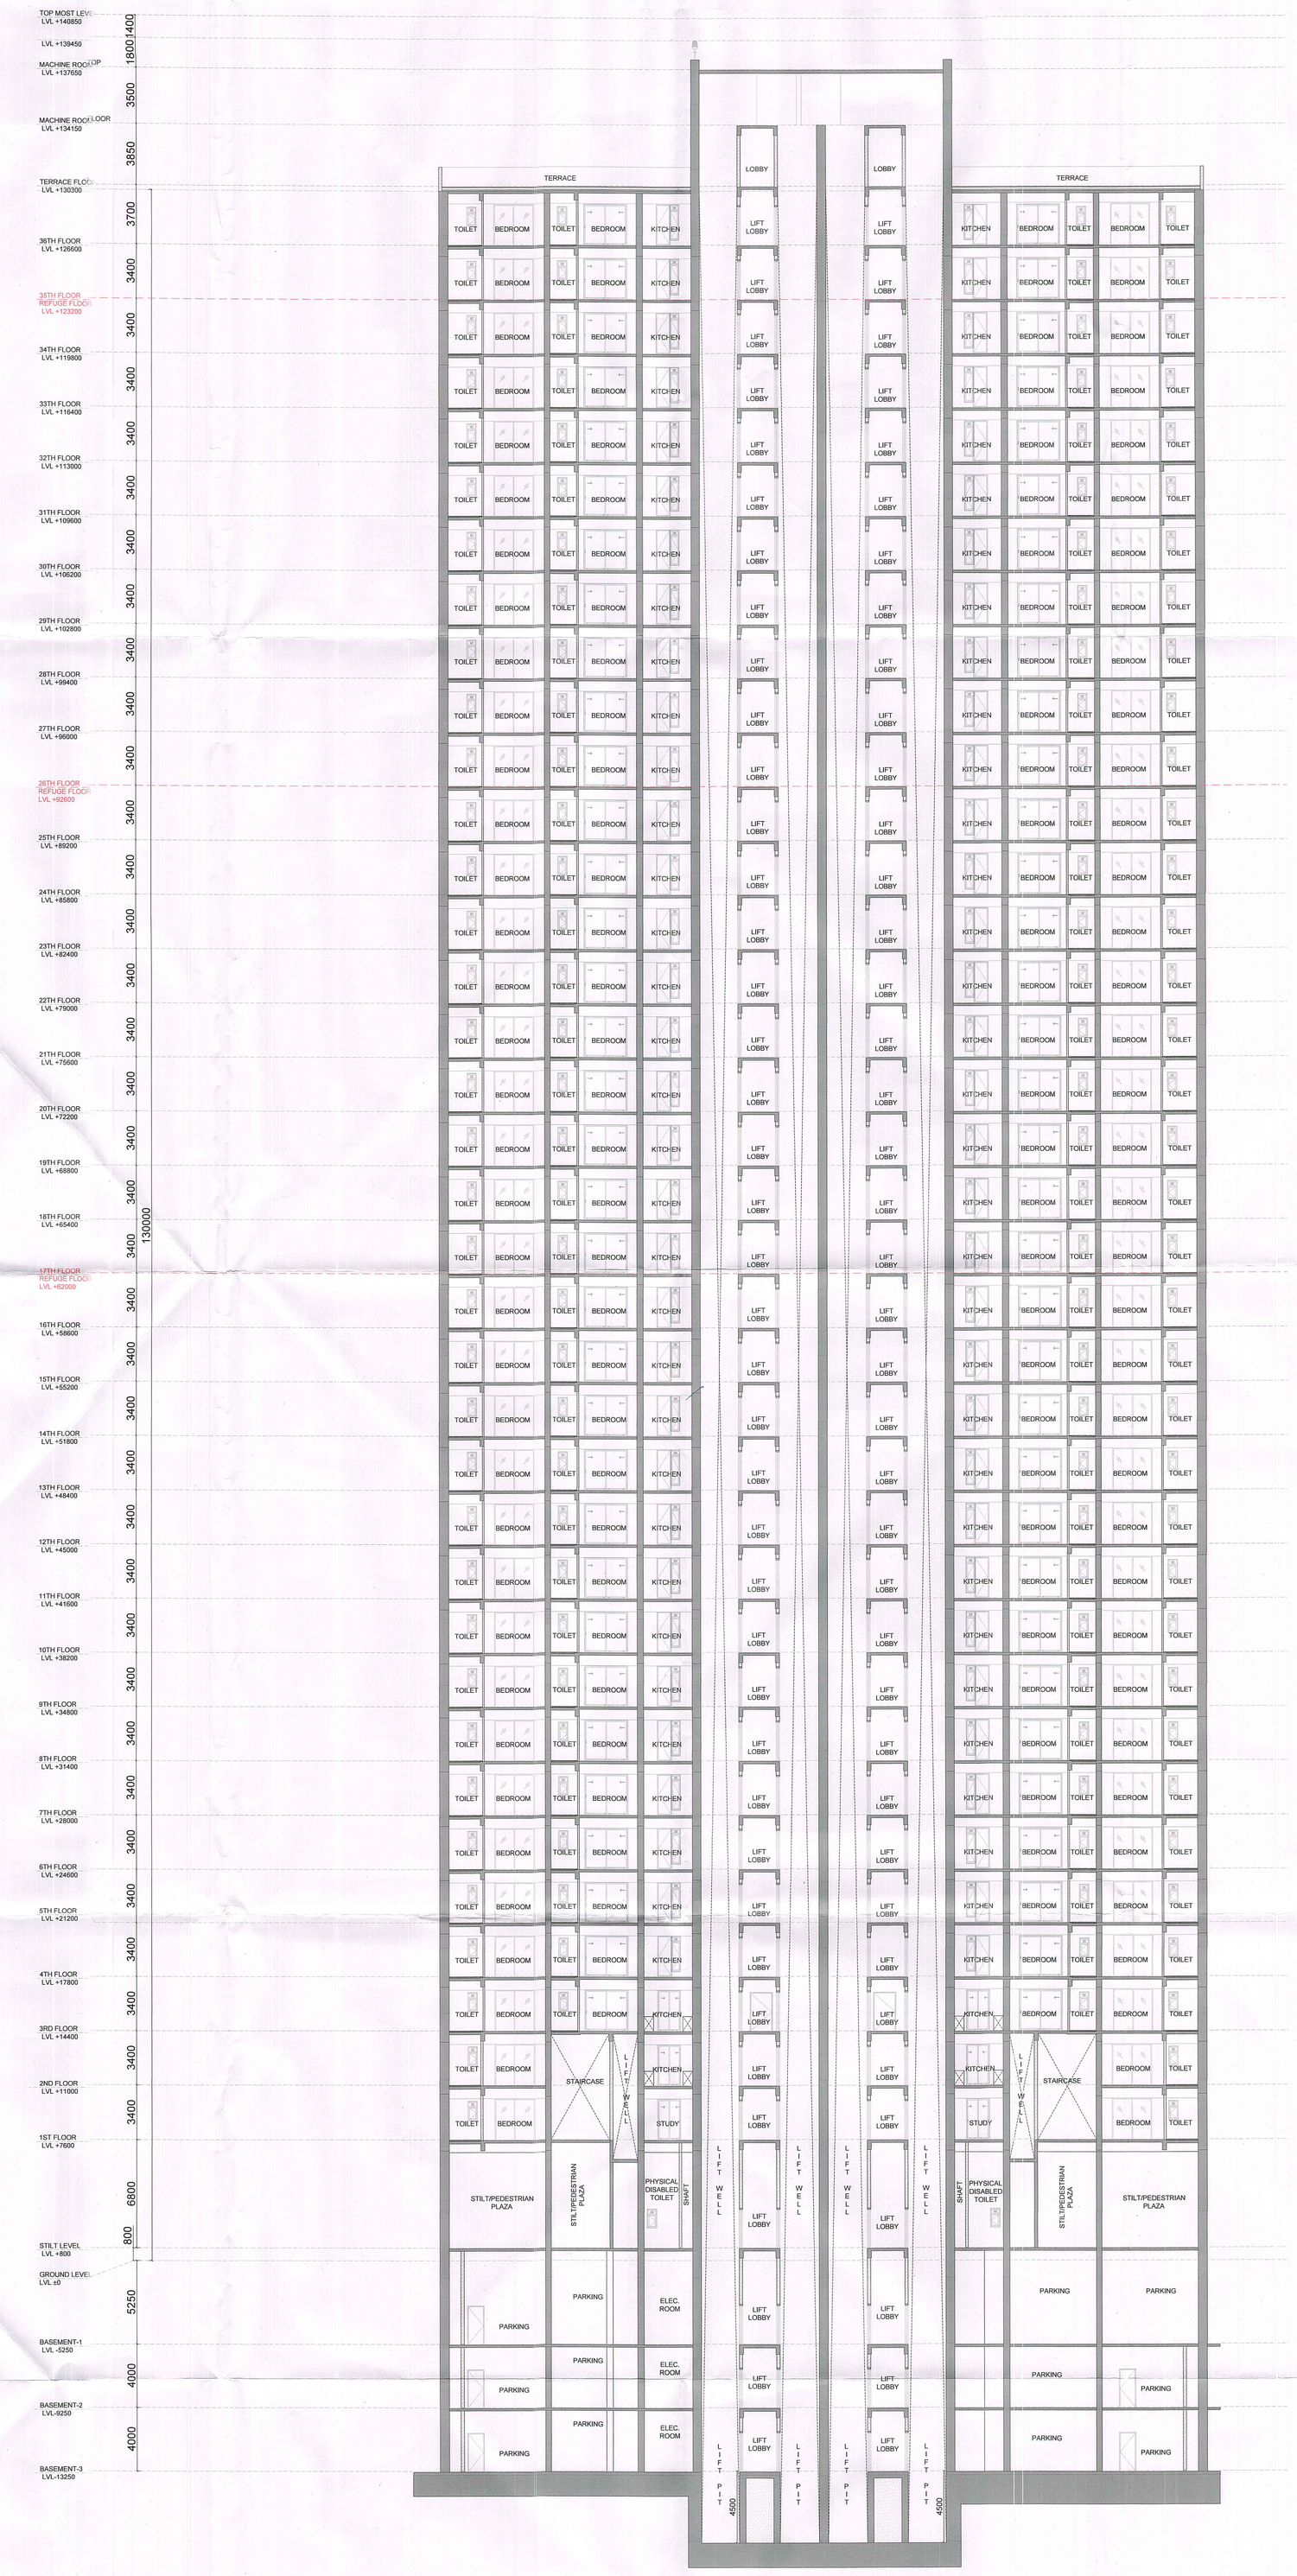

SECTION-01

Note :-

1. BUILDING HAS AUTOMATIC SPRINKLER SYSTEM WHEREVER REQUIRED BY NBC.
2. BUILDING WILL BE DESIGNED (STRUCTURES) AS PER RELEVENT IS CODES FOR EARTH QUAKE RESISTANCE.
3. WC SHALL BE MECHANICALLY LIGHT & VENTILATED WHEREVER REQUIRED.
4. ALL LIFTS ARE 100% WITH POWER BACK UP

PROJECT:

PROPOSED BUILDING PLAN OF G.H. SITE NO.24 IN SECTOR-53 GURUGRAM OF AREA MEASURING 7.413 ACRES BEING DEVELOPED BY M/S GODREJ PROPERTIES LTD.

OWNER'S SEAL & SIGNATURE

Godrej Properties Limited

ARCHITECT'S SEAL & SIGNATURE

FSO, (HQ) Member BPAC

Ar. Ravinder Kumar 9871004573 CA/2012/53971

FEB.-2026 | Scale : 1:150

TOWER 2
SECTION 01

Drawing No:- SC-03