
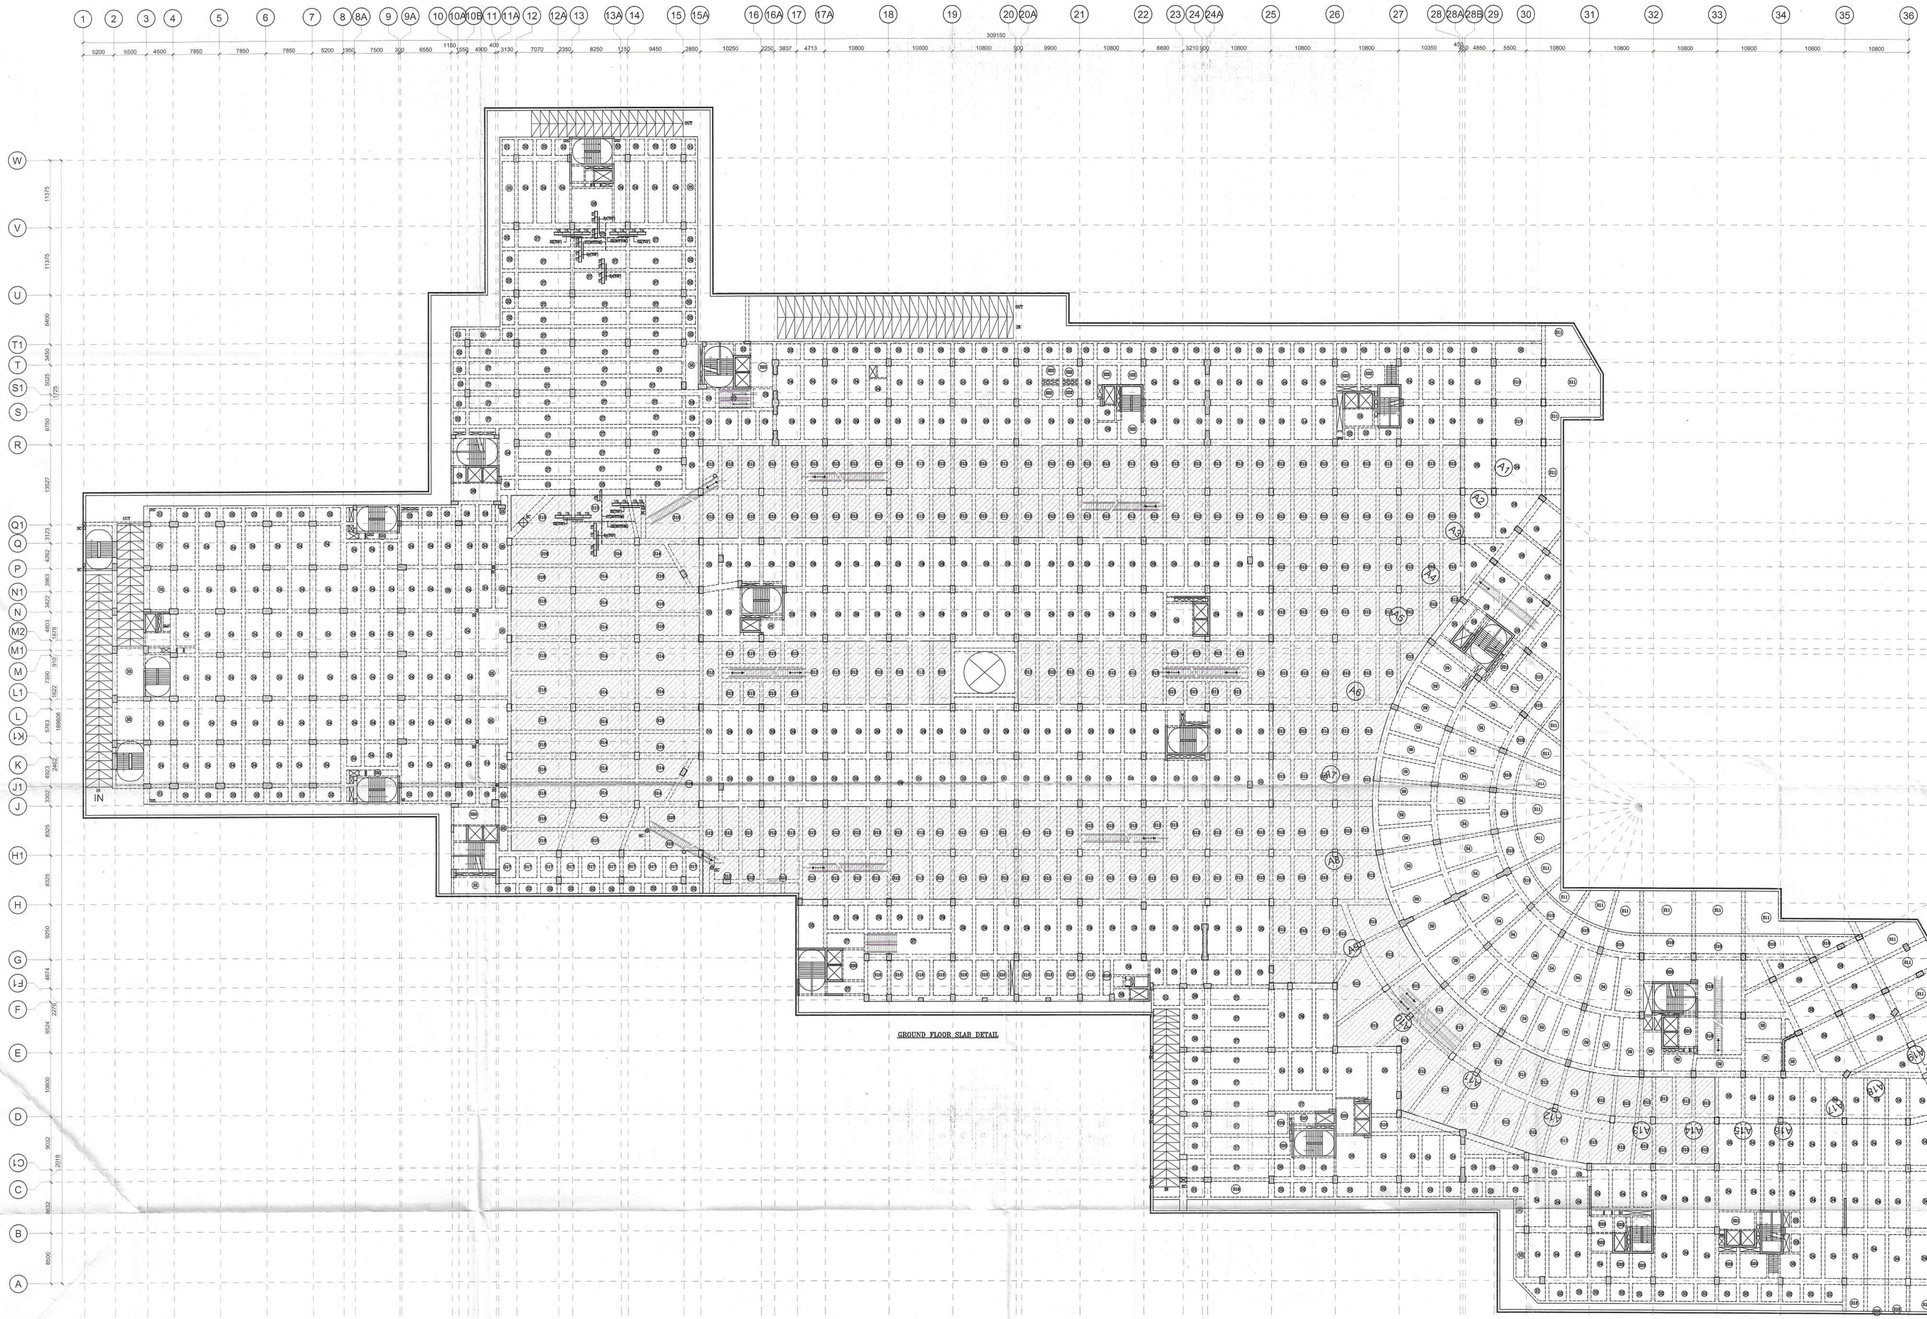


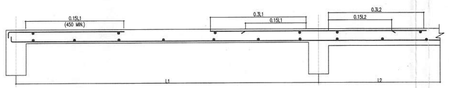

TYP. SEC. SHOWING SLAB BARS ARRANGEMENT

SLAB REINF SCHEDULE.
ALL SLAB 150THK.

LEGEND OF SUNK
950mm SUNK

SLAB MARKED	THK.	BOTTOM REINF. SHORT (Ts)	BOTTOM REINF. LONG (Tb)	TOP REINF. ALONG SHORT(Ts)	TOP REINF. ALONG LONG(Tb)
S1	150mm.	8T@150c/c	8T@200c/c	8T@150c/c	8T@200c/c
S2	150mm.	8T@150c/c	8T@150c/c	8T@150c/c	8T@150c/c
S3	150mm.	8T@200c/c	8T@200c/c	8T@175c/c	8T@200c/c
S4	150mm.	8T@150c/c	8T@200c/c	8T@150c/c	8T@200c/c
S5	150mm.	8T@150c/c	8T@200c/c	8T@150c/c	8T@200c/c
S6	200mm.	10T@200c/c	10T@200c/c	10T@200c/c	10T@200c/c
S7	150mm.	10T@200c/c	10T@200c/c	10T@200c/c	10T@200c/c
S8	150mm.	8T@150c/c	8T@200c/c	8T@150c/c	8T@200c/c
S9	150mm.	8T@150c/c	8T@200c/c	8T@150c/c	8T@200c/c
S10	200mm.	8T@150c/c	8T@200c/c	8T@150c/c	8T@200c/c
S11	150mm.	8T@150c/c	8T@200c/c	8T@150c/c	8T@200c/c
S12	150mm.	8T@150c/c	8T@200c/c	8T@150c/c	8T@200c/c
S13	150mm.	8T@150c/c	8T@200c/c	8T@150c/c	8T@200c/c
S16	150mm.	8T@150c/c	8T@200c/c	8T@150c/c	8T@200c/c
S17	150mm.	8T@150c/c	8T@200c/c	8T@150c/c	8T@200c/c
S18	150mm.	8T@150c/c	8T@200c/c	8T@150c/c	8T@200c/c
S19	150mm.	8T@150c/c	8T@200c/c	8T@150c/c	8T@200c/c
S20	200mm.	10T@150c/c	10T@200c/c	10@150c/c	10T@200c/c
S21	200mm.	10T@150c/c	10T@200c/c	10T@150c/c	10T@200c/c
S22	150mm.	8T@150c/c	8T@200c/c	8T@150c/c	8T@200c/c

Naresh Kumar Garg
B.E. (CIVIL) M.E. (Structure)
Emp. ID TPR-7974/2024

Er. PARESH JAIN-RI
(M.Tech. Structures - IIT Delhi)
Proof Consultant (TPR - 7974)
Department of Town & Country Planning, Haryana

NOTES:
1- FOR GENERAL NOTES REFER DWG NO.924/S/100
2- ALL DIMENSIONS ARE IN mm.
3- CONC. M35/ 440D.
4- GRADE OF REINF. - Fe 500D.
5- THIS DWG. SHALL BE READ WITH ALL RELEVANT ARCH. DRAWING.

PROJECT:
REVISED BUILDING PLAN OF COMMERCIAL COLONY MEASURING 10.4375 ACRES (LICENSE NO. 95 OF 2013 DATED 15.07.2013) IN SECTOR-66, GURUGRAM MANESAR URBAN COMPLEX BEING DEVELOPED BY ADVANCE INDIA PROJECTS LIMITED.

OWNER SIGN

STRUCTURAL CONSULTANTS
CIVTECH CONSULTANTS PVT LTD
A-65, SECTOR-6, NOIDA(U.P.)201301
PH. NO. 0120-2544596, E-mail :- Projects@civtech.in

Naresh Kumar Garg
B.E. (CIVIL) M.E. (Structure)
Emp. ID TPR-7974/2024

ARCHITECT SIGN Architectural design, in-charge by responsibility of the architect

A. Shashank
CA/2012/88822
B.Arch., MCP

DRAWING TITLE:
GROUND FLOOR SLAB DETAIL

DATE:- 22-04-2024	SCALE:- N.T.S
DRAWN BY:- RAKESH	APPRO. BY:-
DESIGNED BY:- AMIR	CHECKED. BY:- AMIR
DRG. NO :- 924/S/402	SHEET NO:- 1/1
ISSUED FOR :- SUBMISSION	REV NO:-