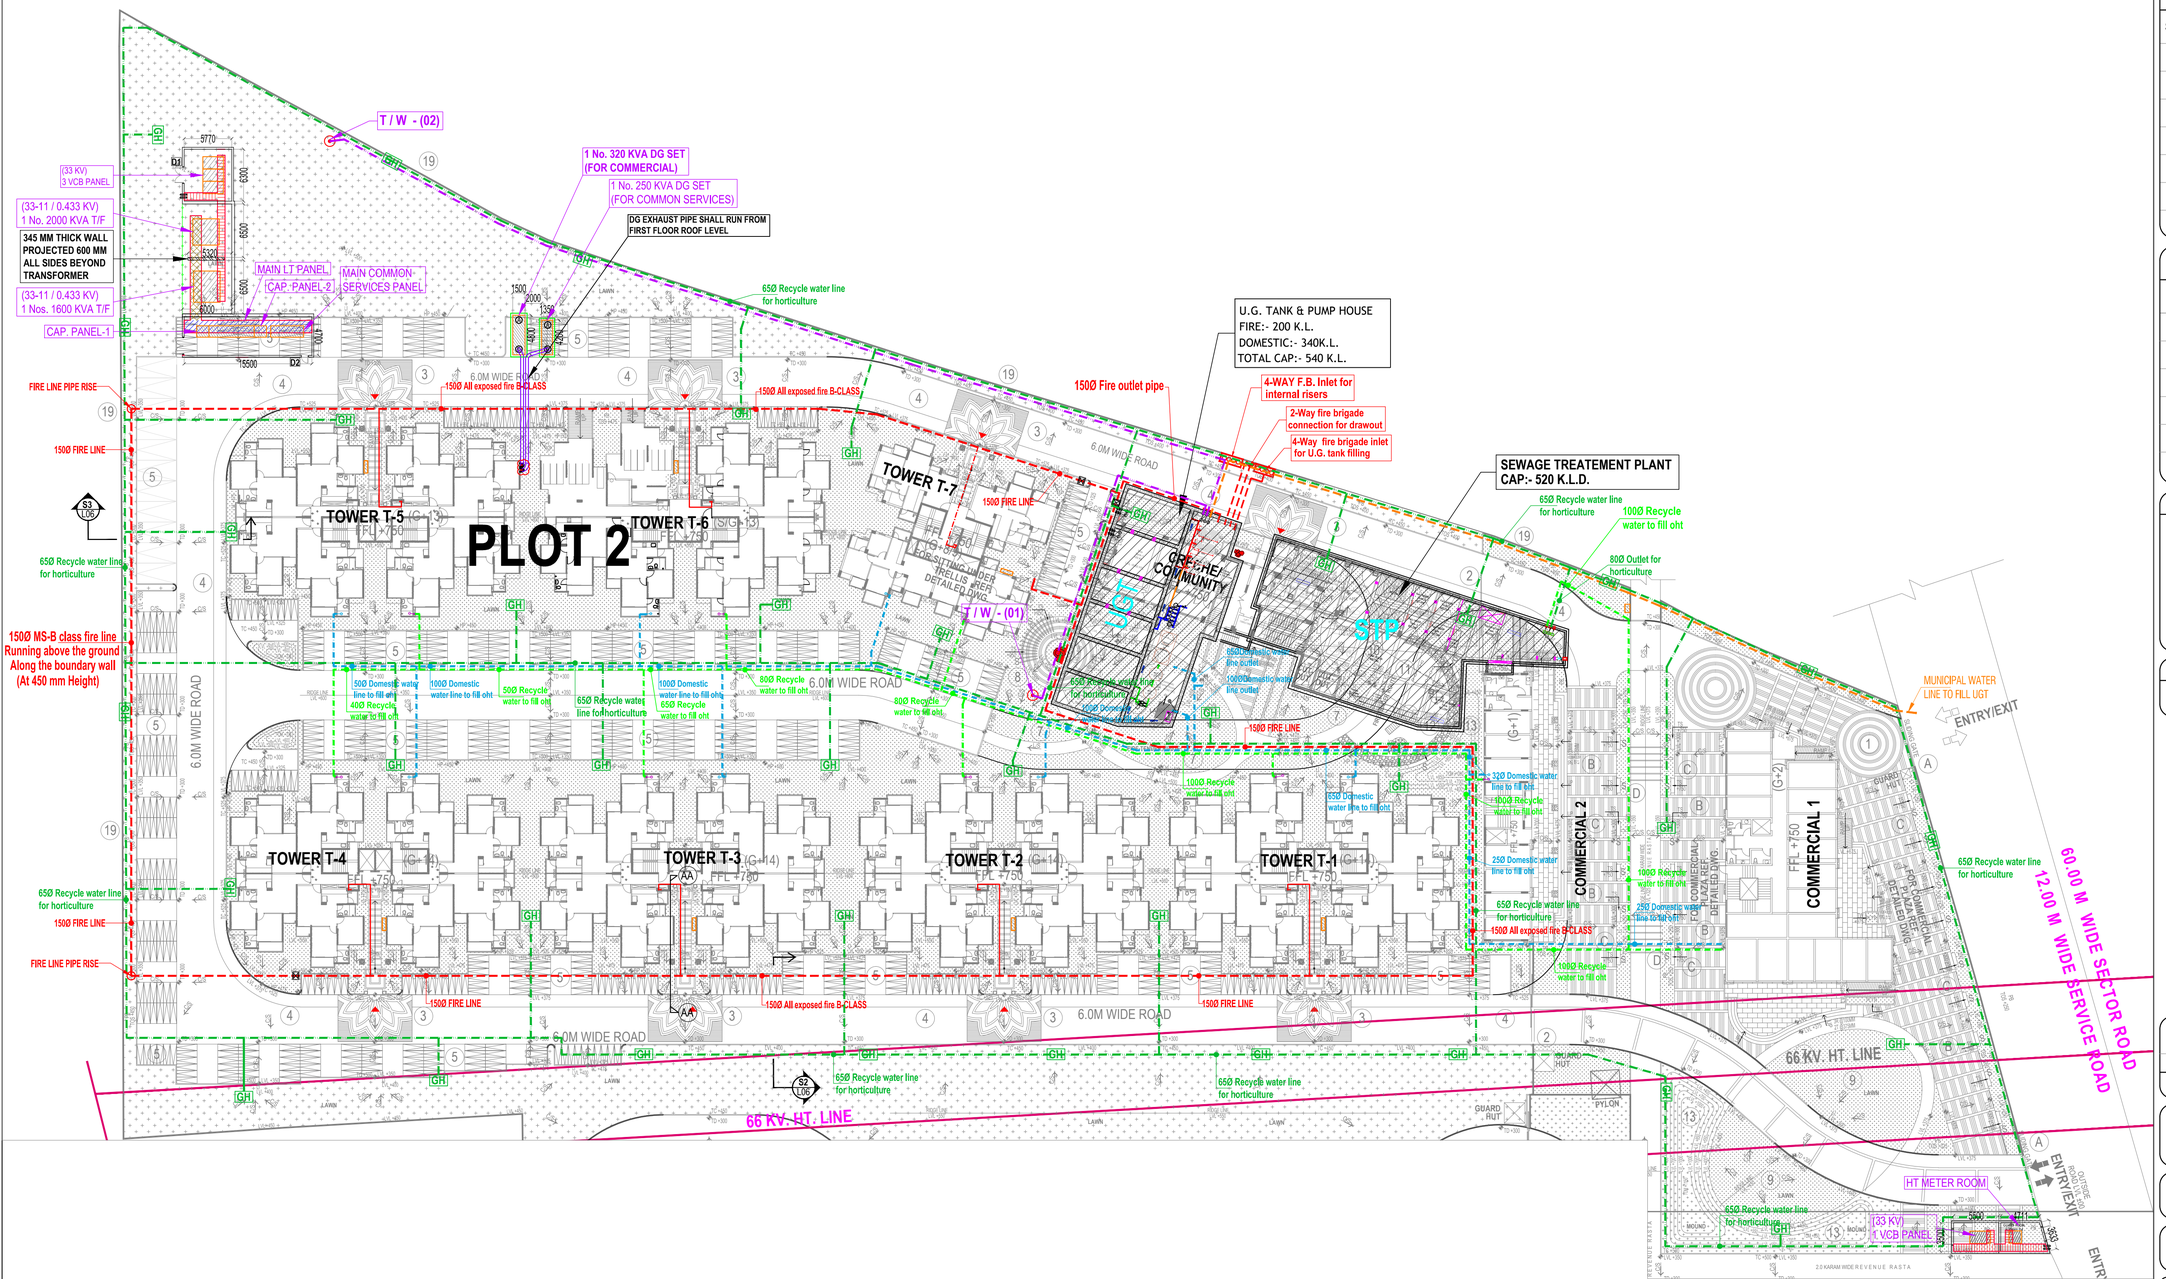


LEGEND :

S. No.	SYMBOL	DESCRIPTION
1.		DOMESTIC WATER LINE TO FILL OHT
2.		RECYCLE WATER LINE TO FILL OHT
3.		RECYCLED WATER SUPPLY PIPE LINE FOR HORTICULTURE
4.		RISING MAIN WATER PIPE LINE.
5.		MUNICIPAL WATER SUPPLY PIPE LINE.
6.		PROPOSED TUBE WELL
7.	GH	GARDEN HYDRANT

LEGEND : FIRE SYSTEM

S. No.	SYMBOL	DESCRIPTION
1.		FIRE LINE
2.		FIRE BRIGADE CONNECTION
3.		BUTTERFLY VALVE
4.		NONRETURN VALVE (CHECK VALVE)
5.		ISOLATING VALVE WITH MASONARY CHAMBER

NOTES : WATER SUPPLY

1. The depth of domestic water supply main shall be = 900 mm
2. The depth of recycle water supply main shall be = 1000 mm
3. The depth of rising main shall be = 900 mm
4. The depth of domestic / recycle water / Fire supply connection to Tower from main shall be = 600 mm
5. Pipe material for external water supply - recycle / tube well rising main / municipal line Shall be : D.I. (K-9)
6. Pipe material for Connection from External Line to Tower Shall be : G.I. Pipe.
7. Pipe material for external Irrigation line Shall be : UPVC SCH80

NOTES : FIRE SYSTEM

1. Pipe material for Fire line Shall be : MS (CLASS C) heavy duty

Rev. No.	Date	Revision
R2	01-09-2022	DRAIN CATCH BASIN POSITION REVISED AS PER ESS/DG SETS/PANEL ROOM LOCATION CHANGED.
R1	05-03-2022	ISSUE GFC.

Project :
SIGNATURE GLOBAL HOUSING SEC -89,
GURUGRAM, HARYANA

Title :
LAYOUT PLAN (PROXIMA 2)

Subtitle :
EXTERNAL WATER & FIRE SYSTEM

Drawing Released For :
☐ APPROVAL ☐ SUBMISSION
☐ ADVANCE COPY ■ CONSTRUCTION

Drg. No : S-89 / PROXIMA 2 /ES-03

Scale : 1:375 **Drawn By :** Amit Kamboj

Date : Dec. 2021 **Design By :** Sanjay Goel

Ckd By : Anand Havelia

Architects :
R.K.& ASSOCIATES
Architects, Engineers & Planners
E-31, GREEN PARK MAIN, NEW DELHI - 110016, INDIA
Tel. : 2696-3158, 2651-6751, 2656-7357
Fax: (011) 2686-2540 E-mail : rka.architects@gmail.com

Services Consultant :
Consummate Engineering Services (P) Ltd.
Noida Office : B - 67, Sector - 67, Noida - 201 301
Tel : (0120) 2303500 (24 Lines)
Lko. Office : R 006, Rohtas Plumeria, Gomti Nagar, Lucknow
e mail : mail@cespl.in, website : www.cespl.in