
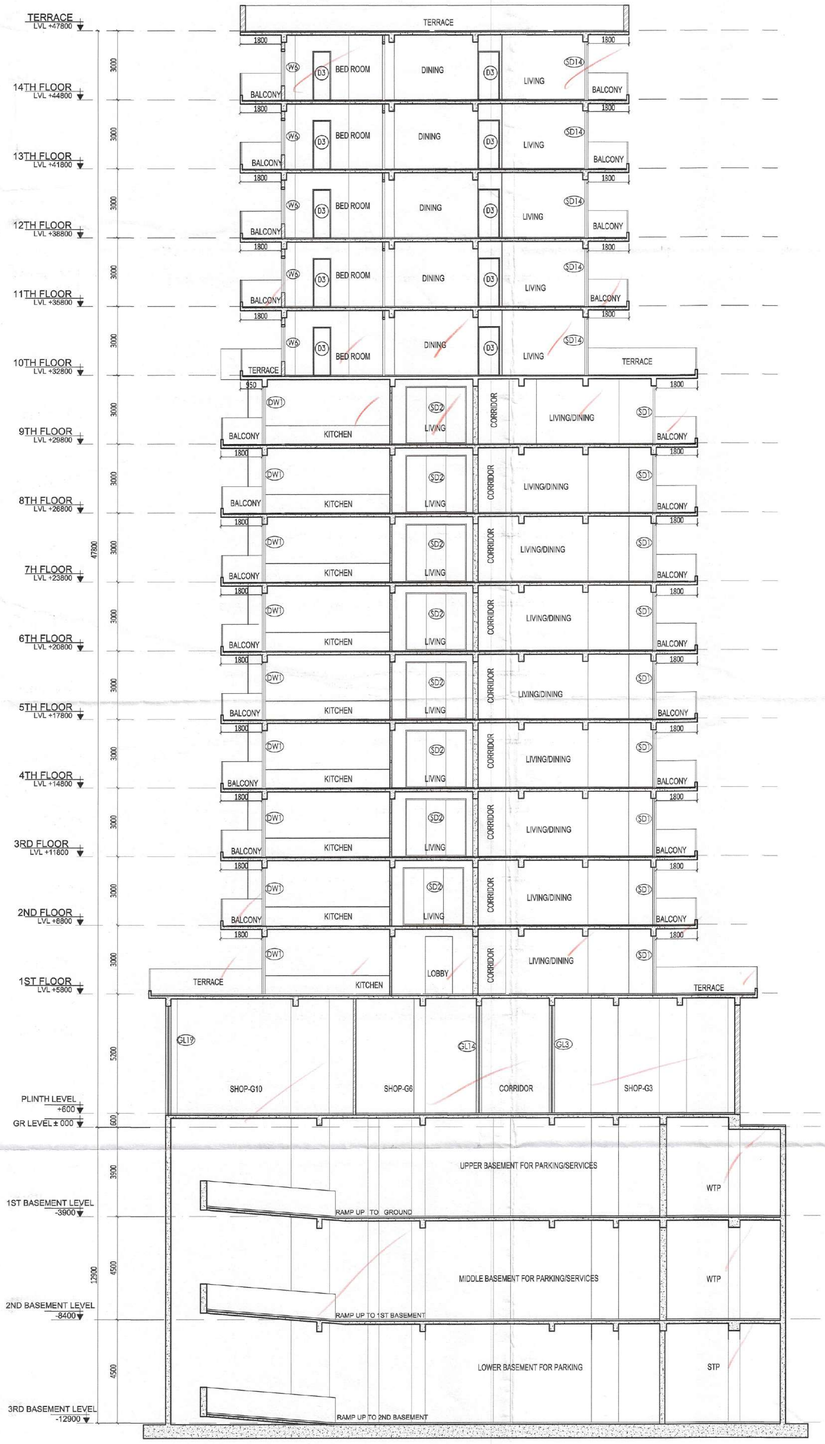


SECTION AT B-B

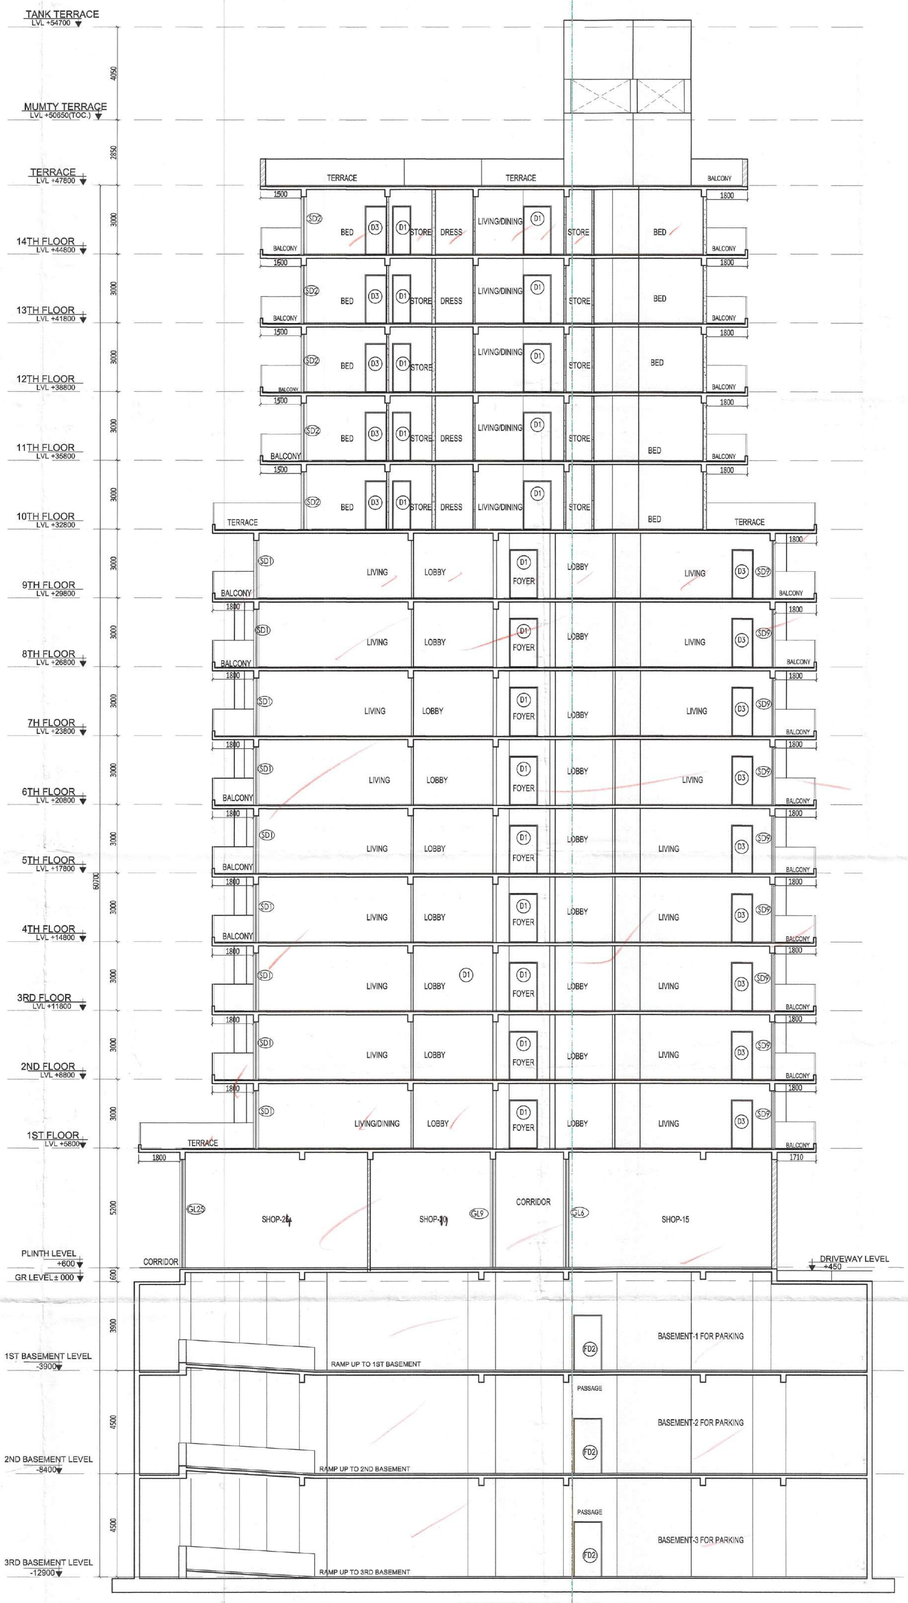

SECTION AT C-C

DTP (HQ) Member Secretary BPAC

DTP (HQ) Special Invitee


DTP Chairman BPAC

JD (H)

DTP (H)

STP (H) (MEMBER) B.P.A.C.

SANCTIONED
VIDE MEMO No. 25711L DATED 05.08.2025

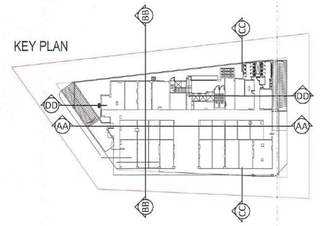

SUBMISSION DRAWING

PROJECT

REVISED BUILDING PLAN FOR GROUP HOUSING (GH1) AREA MEASURING 0.75989 ACRES IN SEC- 23A, GURUGRAM BEING DEVELOPED BY
M/S METADESIGN SOLUTIONS PVT. LTD.

ARCHITECT

DAULAT & PUNEET ARCHITECTS LLP.
408, Fourth Floor, Sun City Trade Tower, Sector - 21, Gurugram - 122016,
DnP ARCHITECTS LLP E-MAIL: info@dnparchitects.com, Phone : +91-124-4376464
Architecture Interior Planning Vastu

ARCHITECT SIGN

DAULAT & PUNEET ARCHITECTS LLP
ARCHITECT
CA/2017/88437

OWNER SIGN

For MetaDesign Solutions Pvt. Ltd.
Authorised Signatory

SCALE	AS PER MENTION
DATE ISSUED	26/05/2025
DRAWN BY	HARISH JANGRA
CHECKED BY	DAULAT GARG

DRAWING: SECTION AT B–B & C–C

DWG NO.: MDS/16