This is a "PROVISIONAL BUILDING PLAN" approved only for the purpose of inviting objections from the general public

Ram Avtar Bassi (HUDA) STP (HQ) Member Secretary BPAC — (HUDA) Planner BPAC — (HUDA) Chairman BPAC

PLUMBING LEGEND

1. 160 MM Ø SOIL & VENT PIPE
2. 160 MM Ø WASTE & VENT PIPE
3. 75 MM Ø ANTISYPHONAGE PIPE
4. 160 MM Ø RAIN WATER PIPE DOWNTAKE
5. DOMESTIC WATER SUPPLY RISER
6. FLUSHING WATER SUPPLY RISER
7. DOMESTIC WATER DOWN TAKE
8. FLUSHING WATER DOWN TAKE

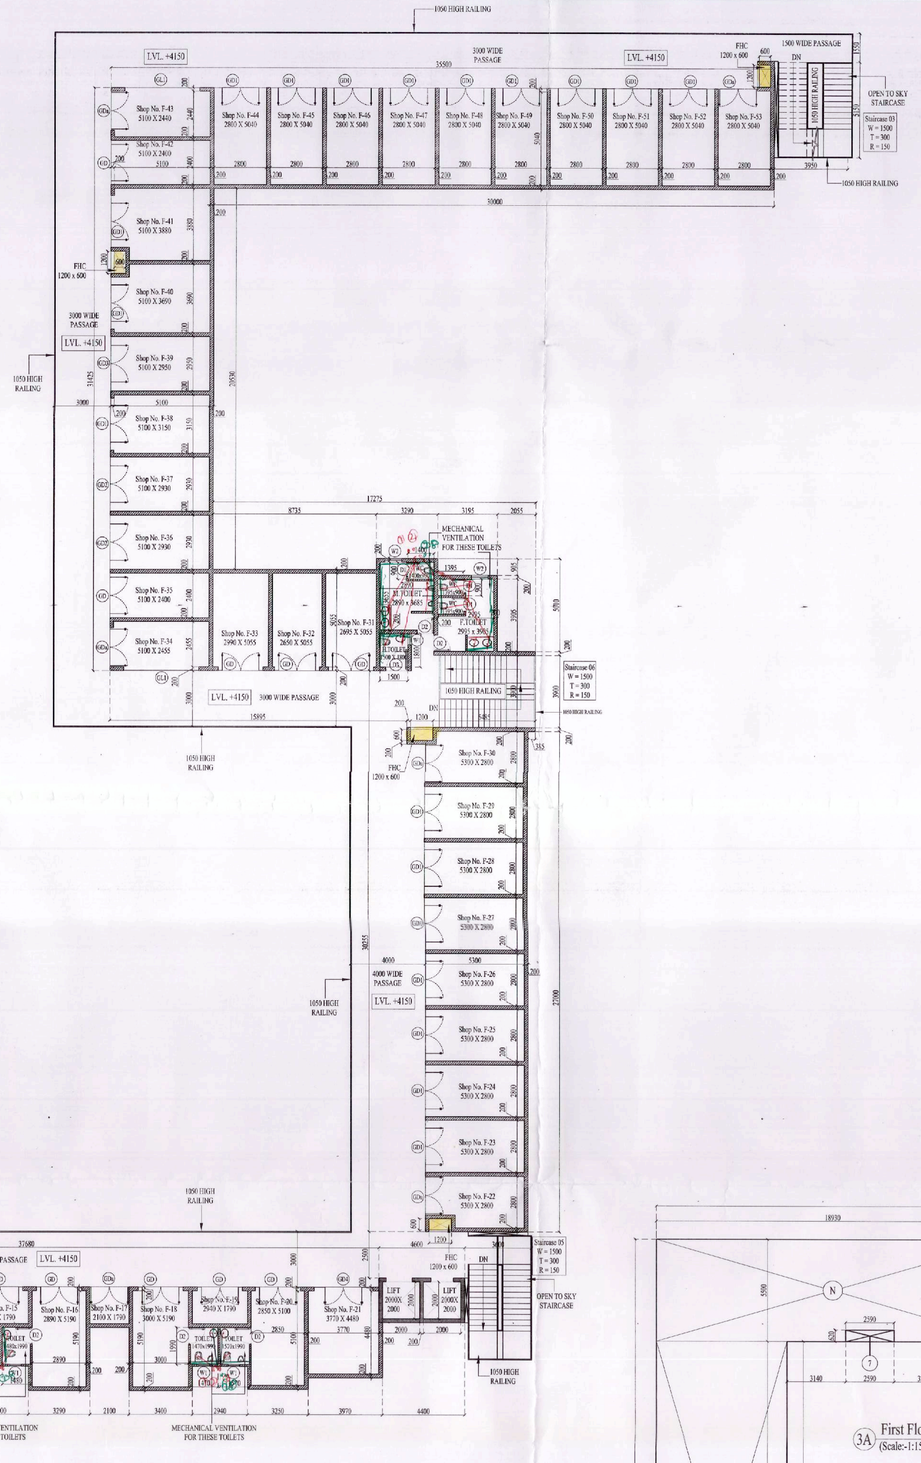
1050 HIGH RAILING
3000 WIDE PASSAGE
LVL +4150
LVL +4150
FHC 1200 x 600
DN
1300 WIDE PASSAGE
OPEN TO SKY STAIRCASE
Staircase 01 W = 1500 T = 300 R = 150
Shop No. F-43 5100 X 2440
Shop No. F-42 5100 X 2800
Shop No. F-41 5100 X 3880
Shop No. F-40 5100 X 3695
Shop No. F-39 5100 X 2950
Shop No. F-38 5100 X 3100
Shop No. F-37 5100 X 2950
Shop No. F-36 5100 X 2950
Shop No. F-35 5100 X 2400
Shop No. F-34 5100 X 2305
Shop No. F-44 2800 X 5045
Shop No. F-45 2800 X 5040
Shop No. F-46 2800 X 5040
Shop No. F-47 2800 X 5040
Shop No. F-48 2800 X 5040
Shop No. F-49 2800 X 3640
Shop No. F-10 2800 X 5040
Shop No. F-11 2800 X 5040
Shop No. F-12 2800 X 5040
Shop No. F-13 2800 X 5040
Shop No. F-33 3990 X 5995
Shop No. F-32 2650 X 5055
Shop No. F-31 2805 X 5055
MECHANICAL VENTILATION FOR THESE TOILETS
LIFT 2000X 2000
LIFT 2000X 2000
LVL +4150
LVL +4150
LVL +4150