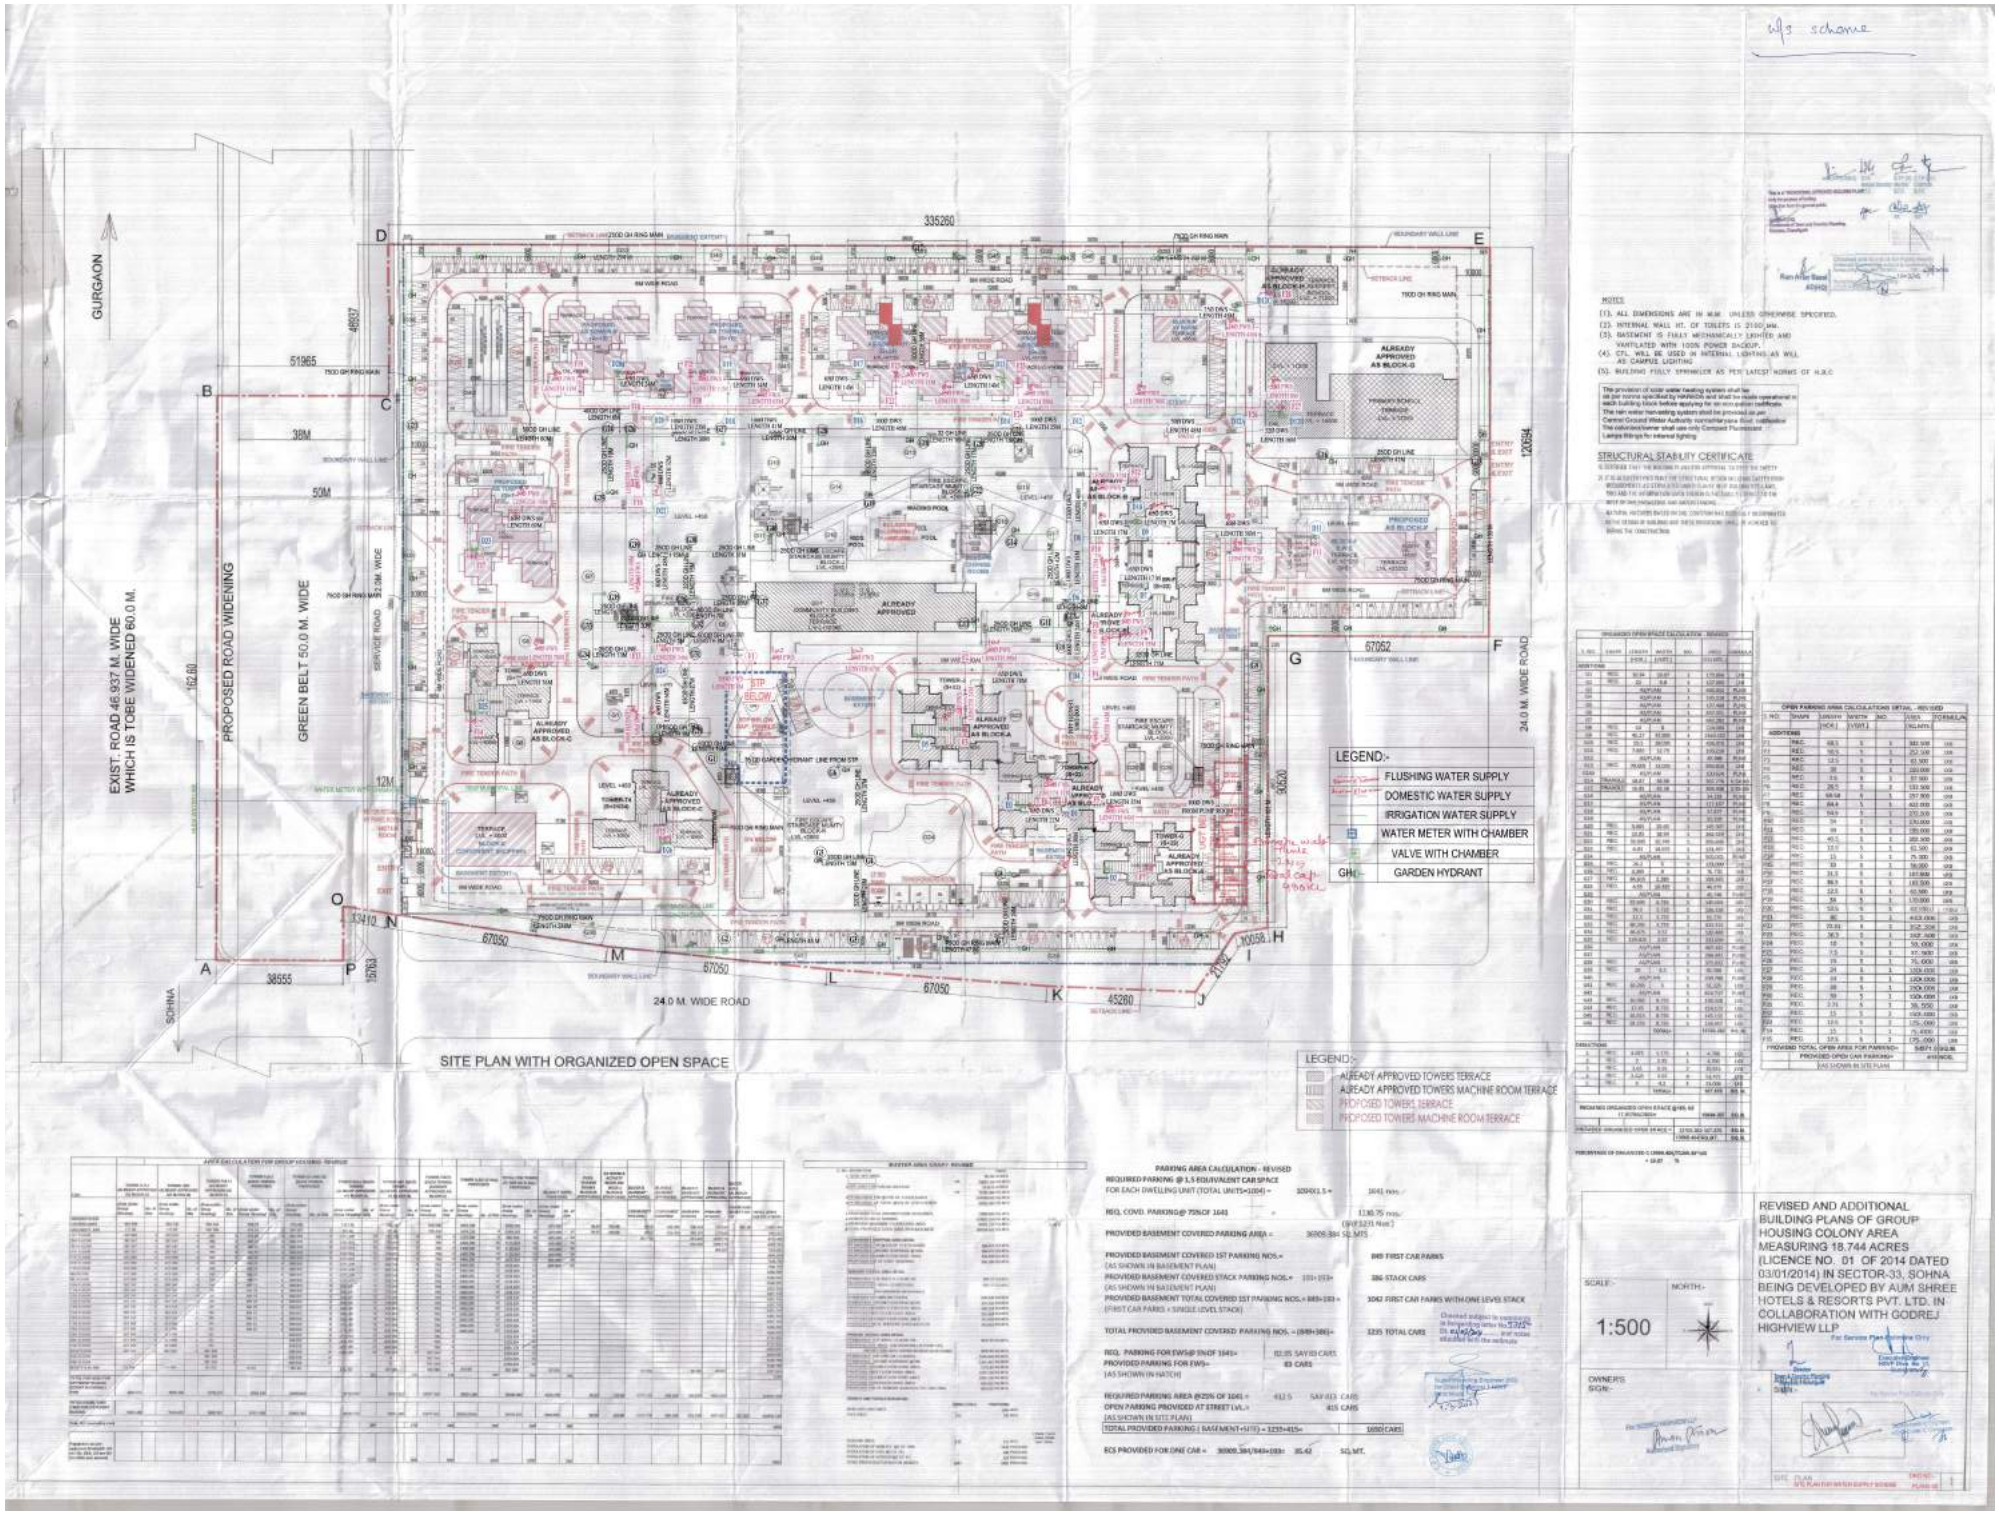

GURGAON
SOHNA
EXIST. ROAD 46.937 M. WIDE
WHICH IS TOBE WIDENED 60.0 M.
PROPOSED ROAD WIDENING
GREEN BELT 50.0 M. WIDE
24.0 M. WIDE ROAD
335260
51965
46937
38555
67050
45280
67062
30620
10058
13419
15763
162.60
38M
50M
12M
A
B
C
D
E
F
G
H
I
J
K
L
M
N
O
P
LEGEND:-
FLUSHING WATER SUPPLY
DOMESTIC WATER SUPPLY
IRRIGATION WATER SUPPLY
WATER METER WITH CHAMBER
VALVE WITH CHAMBER
GH:- GARDEN HYDRANT
LEGEND:-
ALREADY APPROVED TOWERS TERRACE
ALREADY APPROVED TOWERS MACHINE ROOM TERRACE
PROPOSED TOWERS TERRACE
PROPOSED TOWERS MACHINE ROOM TERRACE
NOTES
(1). ALL DIMENSIONS ARE IN M.M. UNLESS OTHERWISE SPECIFIED.
(2). INTERNAL WALL HT. OF TOILETS IS 2100 MM.
(3). BASEMENT IS FULLY MECHANICALLY LIGHTED AND VANTILATED WITH 100% POWER BACKUP.
(4). CFL, WILL BE USED IN INTERNAL LIGHTING AS WELL AS CAMPUS LIGHTING
(5). BUILDING FULLY SPRINKLER AS PER LATEST NORMS OF H.U.D.
STRUCTURAL STABILITY CERTIFICATE
SITE PLAN WITH ORGANIZED OPEN SPACE
PARKING AREA CALCULATION - REVISED
REVISED AND ADDITIONAL BUILDING PLANS OF GROUP HOUSING COLONY AREA MEASURING 18.744 ACRES (LICENCE NO. 01 OF 2014 DATED 03/01/2014) IN SECTOR-33, SOHNA BEING DEVELOPED BY AUM SHREE HOTELS & RESORTS PVT. LTD. IN COLLABORATION WITH GODREJ HIGHVIEW LLP
SCALE:- 1:500
NORTH:-
OWNERS SIGN:-