

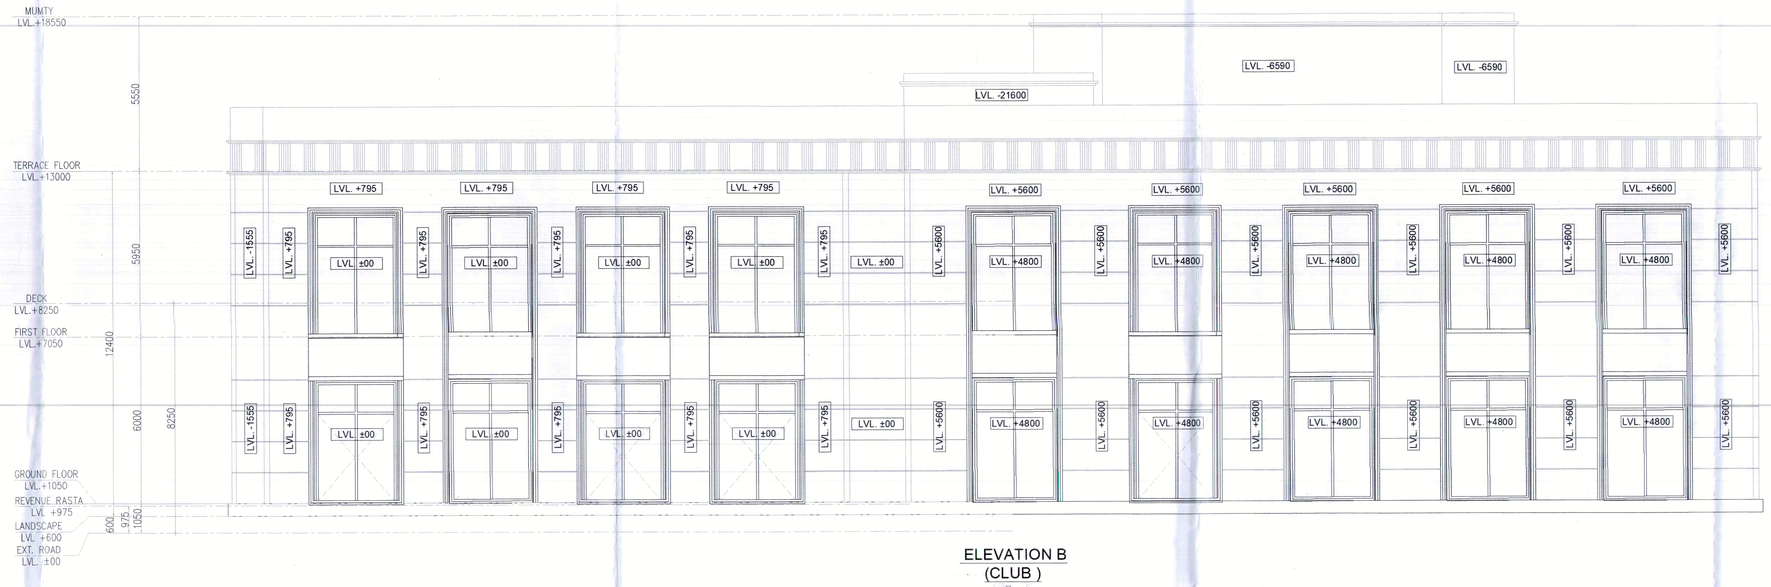


ELEVATION B
(CLUB)

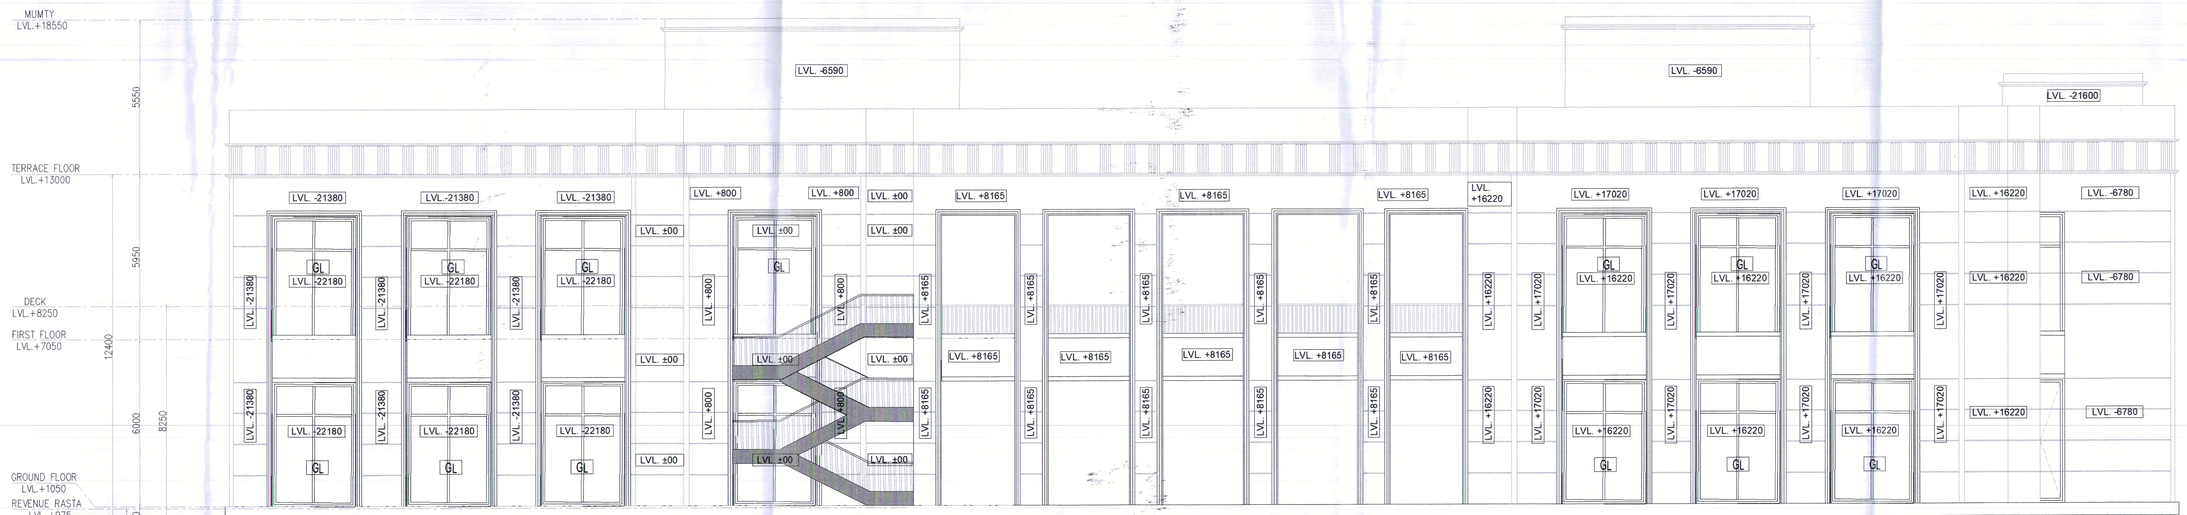

ELEVATION C
(CLUB)

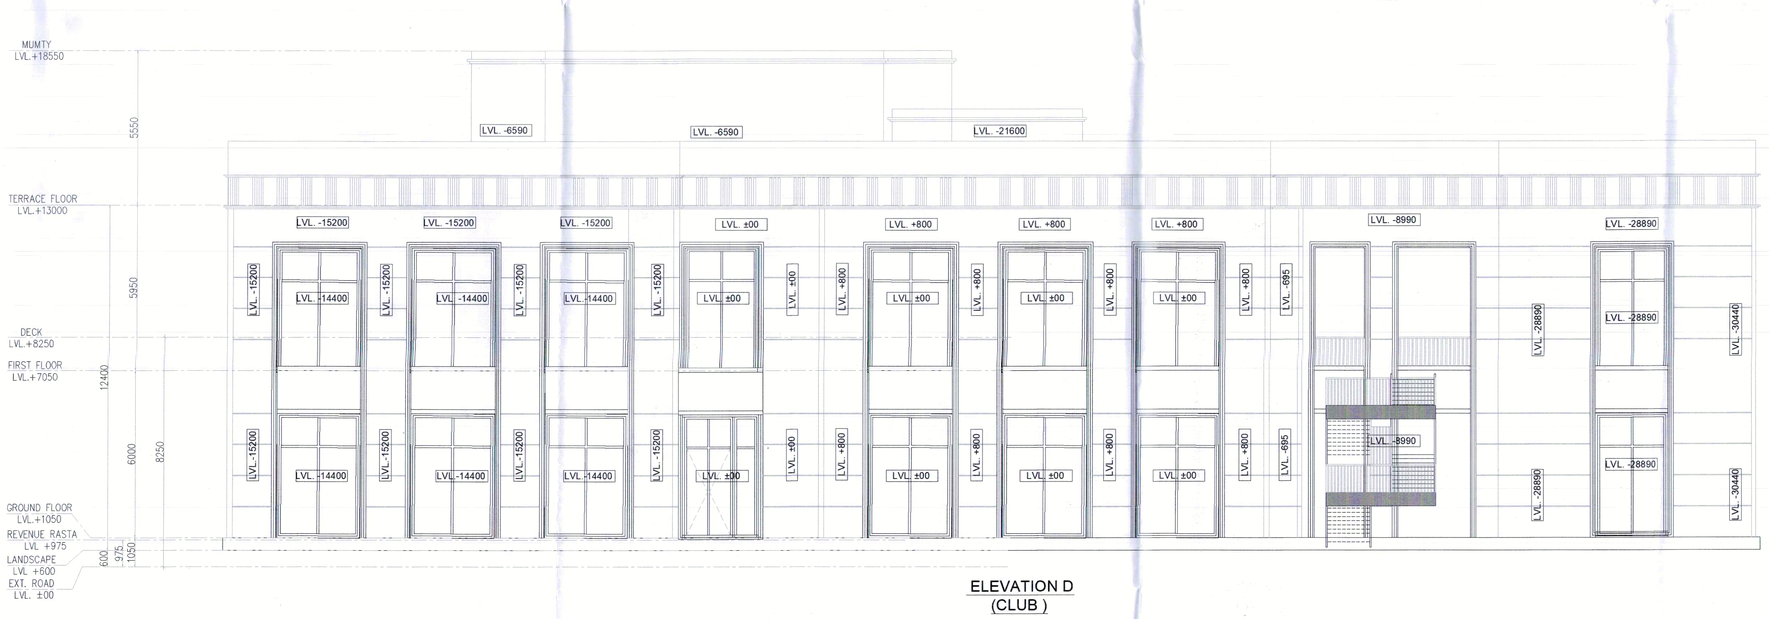

ELEVATION D
(CLUB)

Note :-

1. BUILDING HAS AUTOMATIC SPRINKLER SYSTEM WHEREVER REQUIRED BY NBC.
2. BUILDING WILL BE DESIGNED (STRUCTURES) AS PER RELEVENT IS CODES FOR EARTH QUAKE RESISTANCE.
3. ALL TOILET & KITCHEN HAVE PERMANENT VENTILATION /EXHAUST
4. CLUB IS ARTIFICIALLY LIGHTED MECHANICALLY VENTILATED & CENTRALLY AIRCONDITIONED WITH 100% POWER BACKUP.

Project

PROPOSED BUILDING PLAN OF GROUP HOUSING COLONY FOR PHASE 3 AREA MEASURING 8.19375 ACRES PART OF TOTAL LICENSED LAND MEASURING 34.175 ACRES(LICENCE NO. 16 OF 2008 DATED 31.01.2008, LICENCE NO. 28 OF 2008 DATED 17.02.2008, LICENCE NO. 44 OF 2011 DATED 13.05.2011) IN SECTOR-59 GURUGRAM MANESAR URBAN COMPLEX BEING DEVELOPED BY BTVS BUILDWELL PVT LTD. AND OTHERS IN COLLABORATION WITH BASE EXPORTS PVT LTD. AND BUZZ HOTELS PVT. LTD.

Architects:

Morphogenesis
Plot No. 41, Industrial Estate,
Okhla Phase-III,
New Delhi 110020, India
TEL: +91 11 41828070
FAX: 91 11 26490351
E Mail:studio@morphogenesis.org

Associate Architects:

SBA Design N Code LLP
Architecture·Codes·Interiors
(Formerly known as RSMS)
Plot no. 10 A&B, Bhawani Kunj,
Behind D2,Vasant Kunj,
New Delhi-110070.
Mob.: 9810791652,9811077209

S.T.P.(HQ) Member Secretary B.P.A.C. | S.T.P.(HP) Member B.P.A.C. | Chairman B.P.A.C.
DTP(HQ) | ATP(HQ) | ATP
SANCTIONED TO BE READ WITH THIS OFFICE MEMO NO.: DATED :
(HQ) Member BPAC | (HQ) Member BPAC | DINESH KUMAR PA(HQ)

OWNER'S SEAL & SIGNATURE

BIP HOLDER SEAL & SIGNATURE | ARCHITECT'S SEAL & SIGNATURE

REEMA CHARMA
B.Arch.
CA/2016/77247

JUL.-2026 | Scale : 1:100

Drawing Title:-
ELEVATION - B, C & D
(CLUB)

Drawing No:-
SE-02(C)
03-20072026