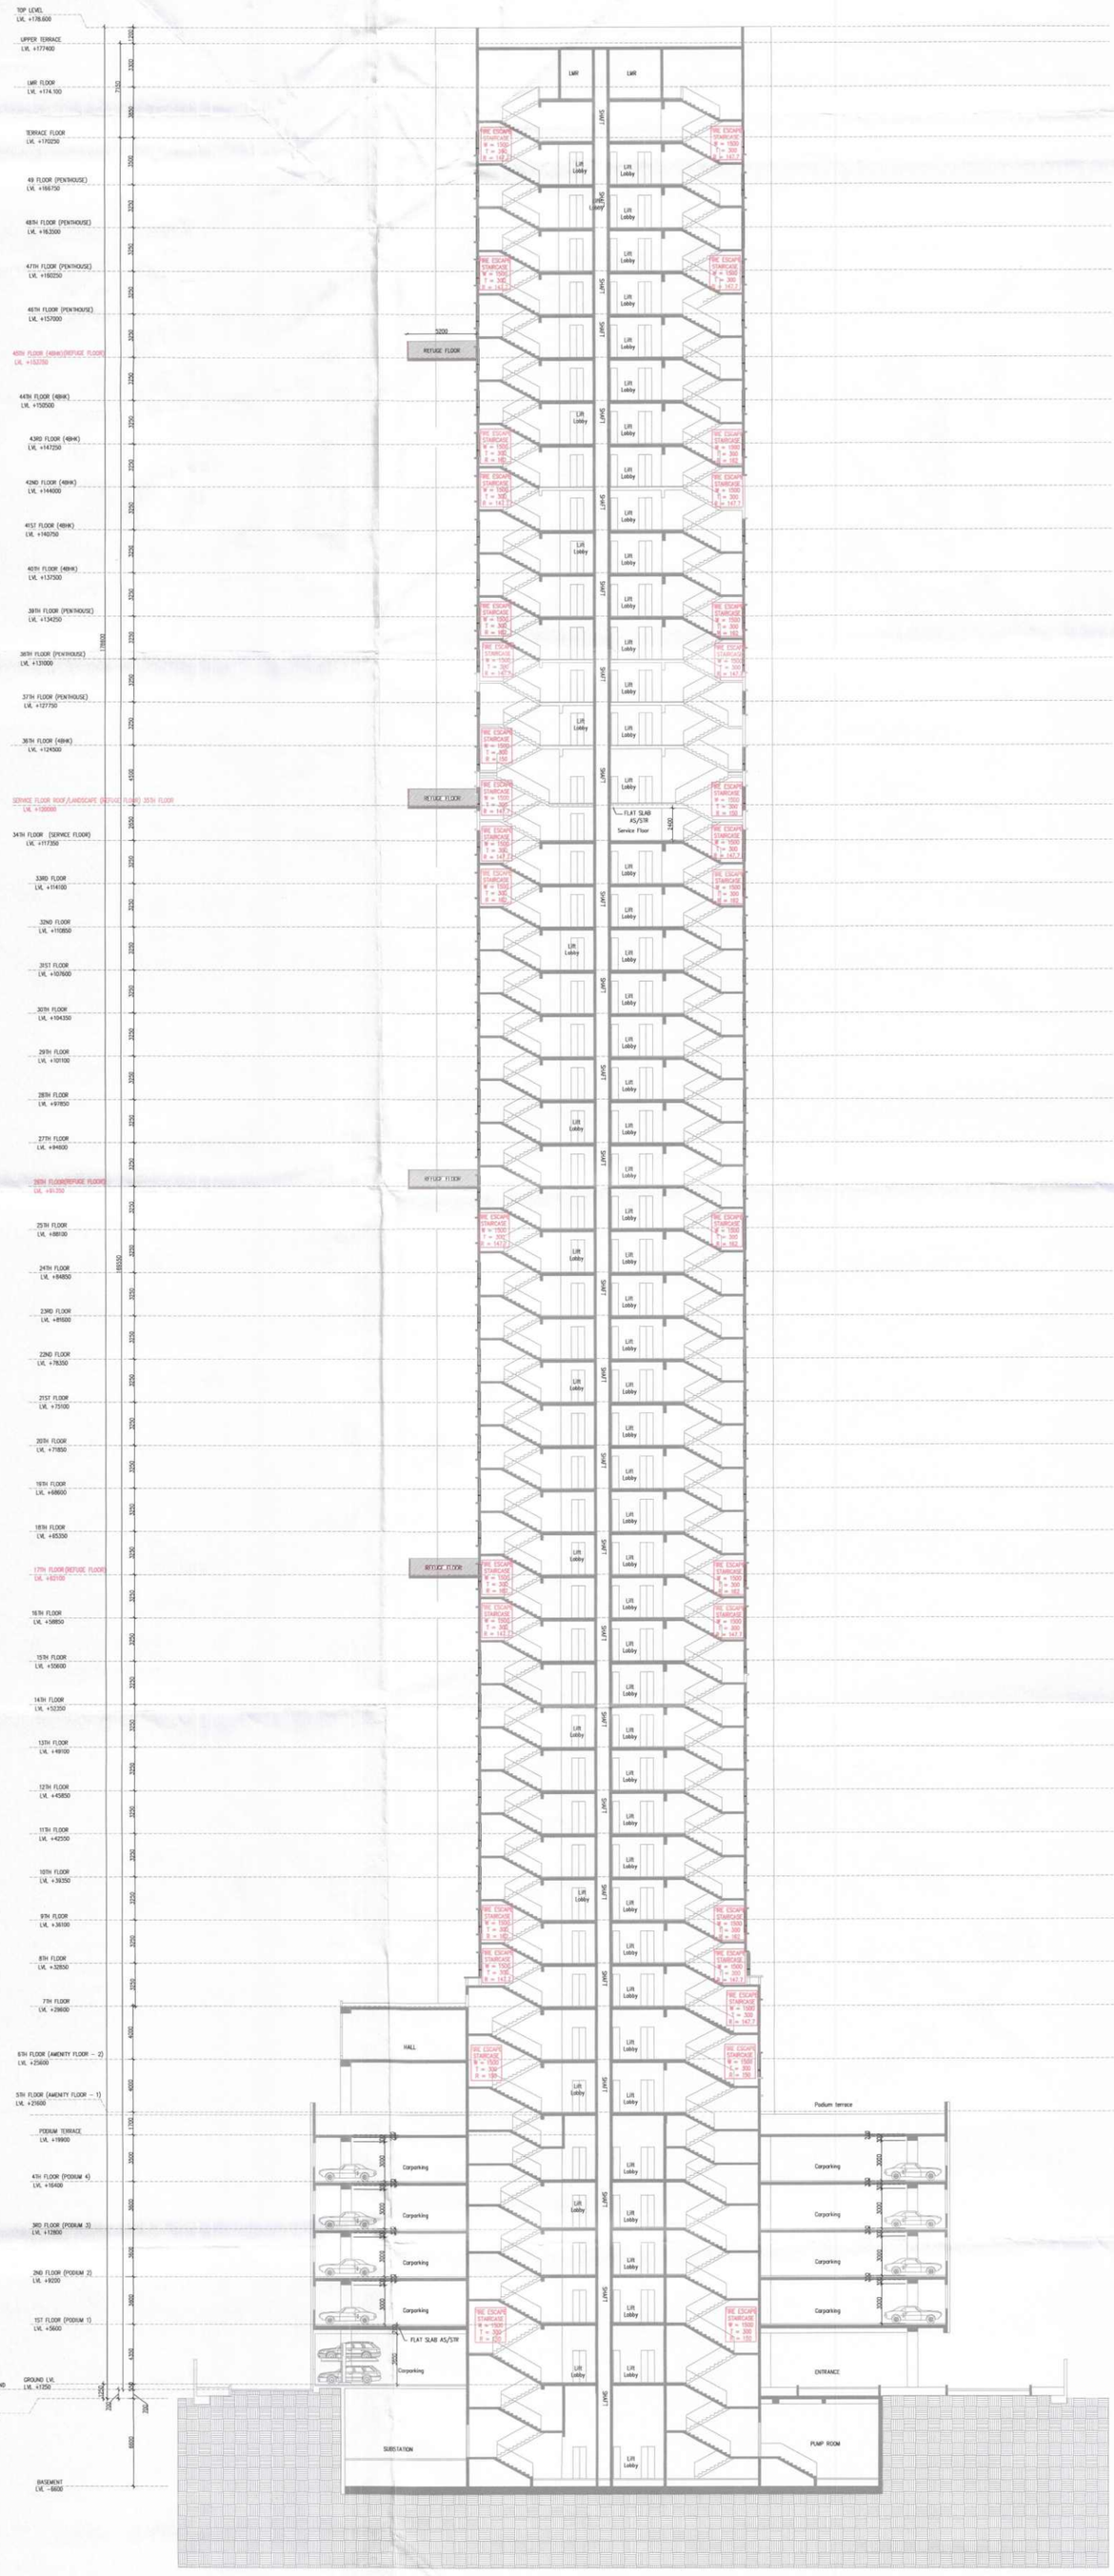

TOWER-2
SECTION – CC

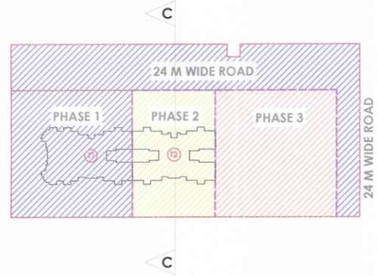

KEY PLAN SECTION- CC

Note :-

1. BUILDING HAS AUTOMATIC SPRINKLER SYSTEM WHEREVER REQUIRED BY NBC.
2. BUILDING WILL BE DESIGNED (STRUCTURES) AS PER RELEVENT IS CODES FOR EARTH QUAKE RESISTANCE.
3. WC SHALL BE MECHANICALLY LIGHT & VENTILATED WHEREVER REQUIRED

Note :-

"We, hereby, undertake to pay EESDC for 33kV PPB @ Rs 31Lakh per MVA as per notification dated 27th Sept 2023 regulation no. HERC/34/2016/2nd Amendment/2023"

S.T.P.(HR) Chairman B.P.A.C.
S.T.P.(HQ) Member Secretary B.P.A.C.
JDT(HQ) Member BPAC
ATP(HQ)
SD(HQ)
Rajesh Dutt
DTP(HQ)
AD
PA
ATP

SANCTIONED
TO BE READ WITH THIS OFFICE MEMO NO.:
DATED :

PROJECT:

PROPOSED BUILDING PLAN FOR MIX LAND USE COLONY (99.00% RESIDENTIAL COMPONENT + 1.00% COMMERCIAL COMPONENT) UNDER TOD POLICY DATED 09.02.2016 FOR AN AREA MEASURING 4.00 ACRES (LICENCE NO. 141 OF 2024 DATED 11.11.2024 IN SECTOR 88-A, GURUGRAM BEING DEVELOPED BY DEVASYA DEVELOPERS PVT. LTD.

OWNER'S SEAL & SIGNATURE

DEVASYA DEVELOPERS PVT. LTD.

ARCHITECT'S SEAL & SIGNATURE

Ar. Ravinder Kumar
CA/2012/55971
Mob.: 9871004573

DEC.–2024.
Scale : 1:100
Drawing No:- SC-03
Drawing Title:-
TOWER-2
SECTION - CC

32