TYPICAL FLOOR PLAN (5TH / 7TH / 11TH / 13TH / 15TH / 17TH / 21ST / 23RD / 27TH / 29TH / 33RD)
SCALE - 1:150

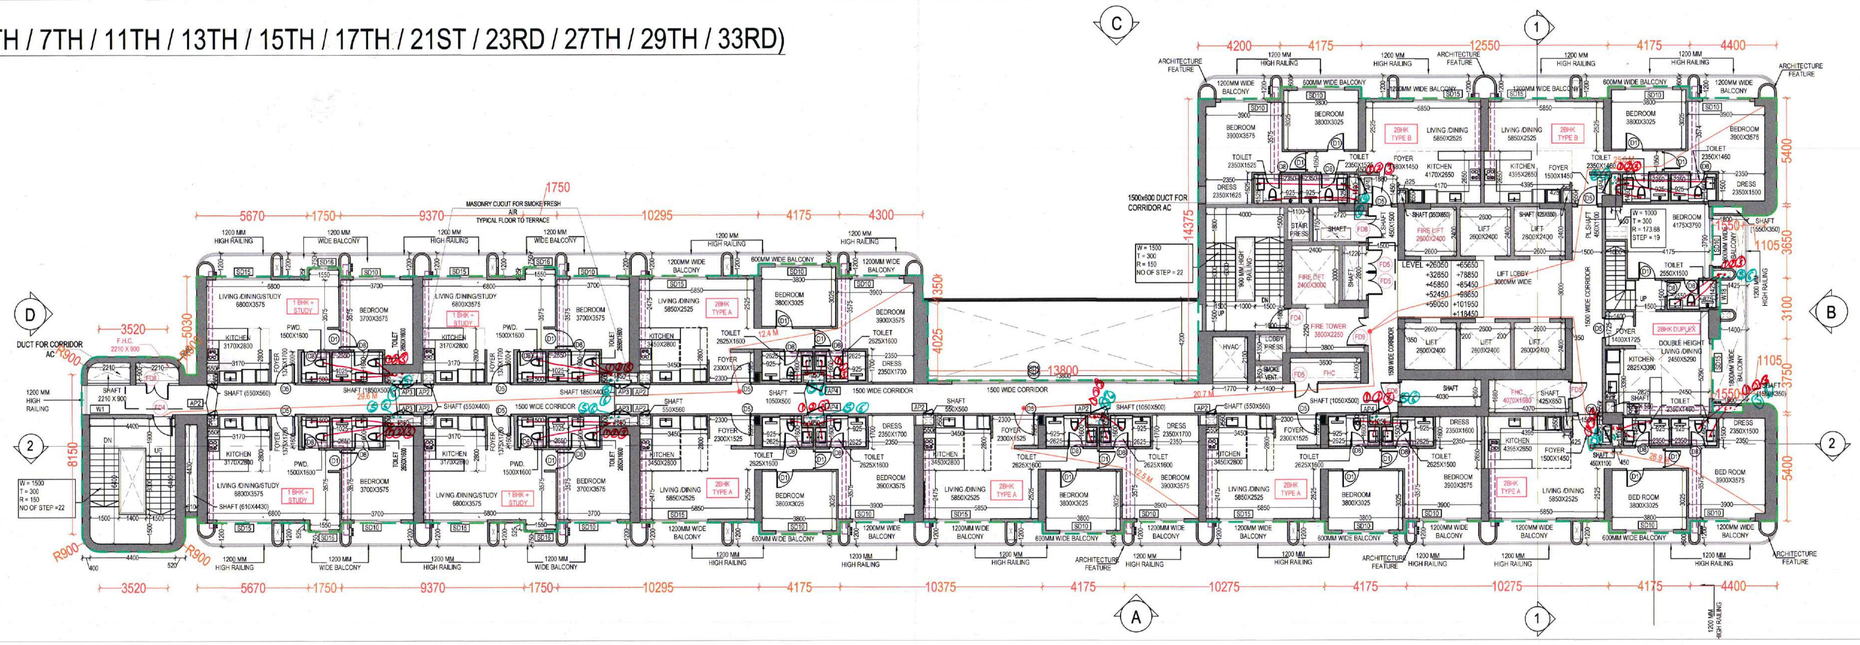

TYPICAL FLOOR (5TH / 7TH / 11TH / 13TH / 15TH / 17TH / 21ST / 23RD / 27TH / 29TH / 33RD) AREA CALCULATION (FAR & NON FAR)
SCALE - 1:200

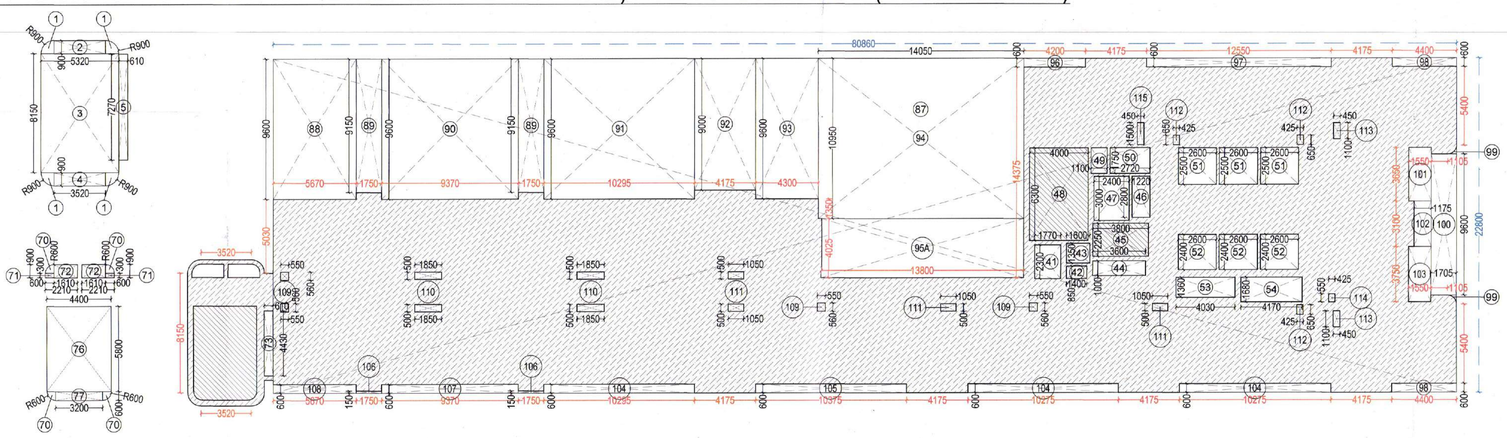

TYPICAL FLOOR PLAN (6TH / 12TH / 22ND / 28TH)
SCALE - 1:150

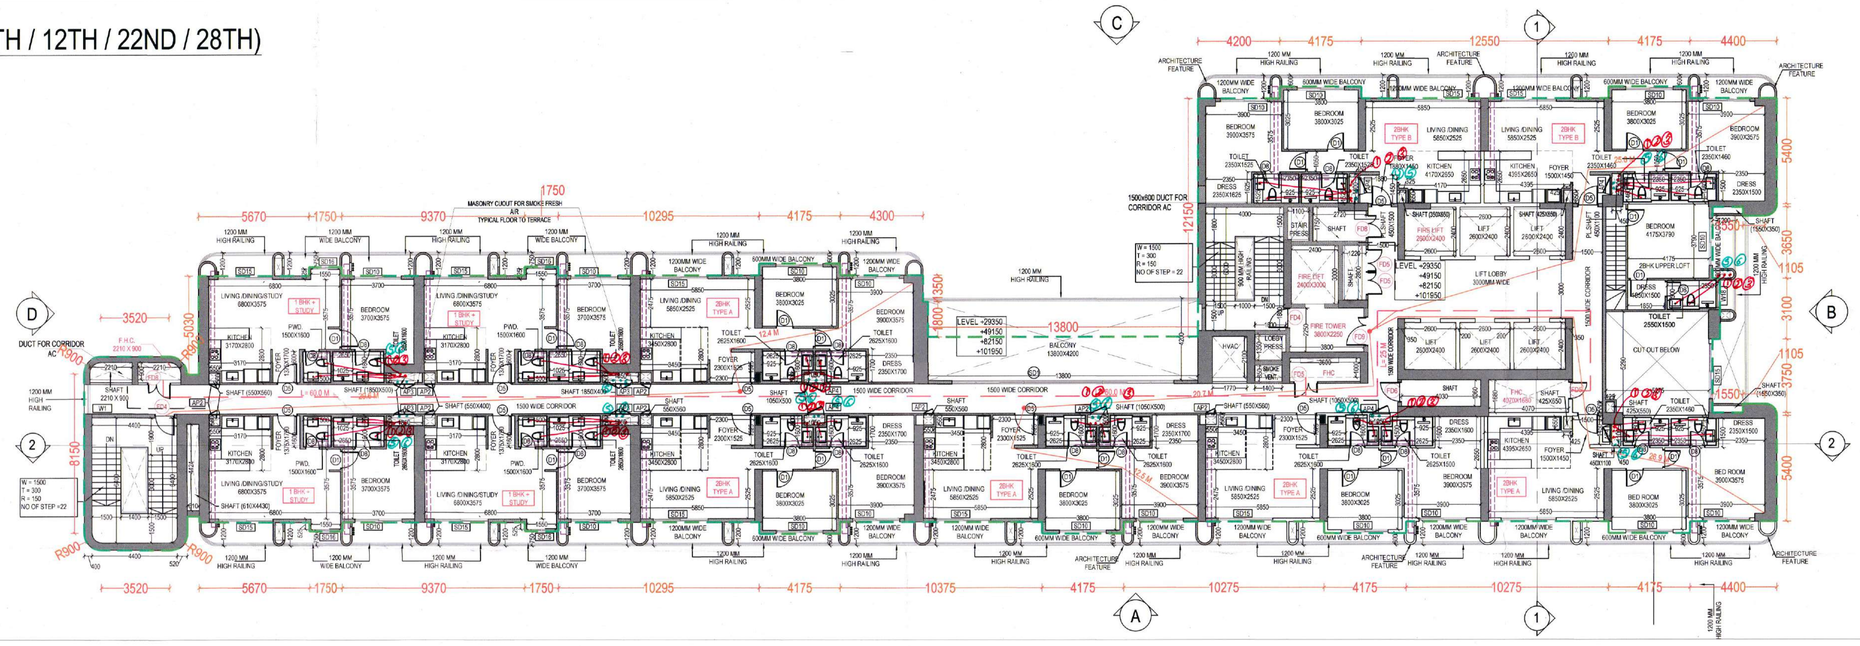

TYPICAL FLOOR (6TH / 12TH / 22ND / 28TH) AREA CALCULATION (FAR & NON FAR)
SCALE - 1:200

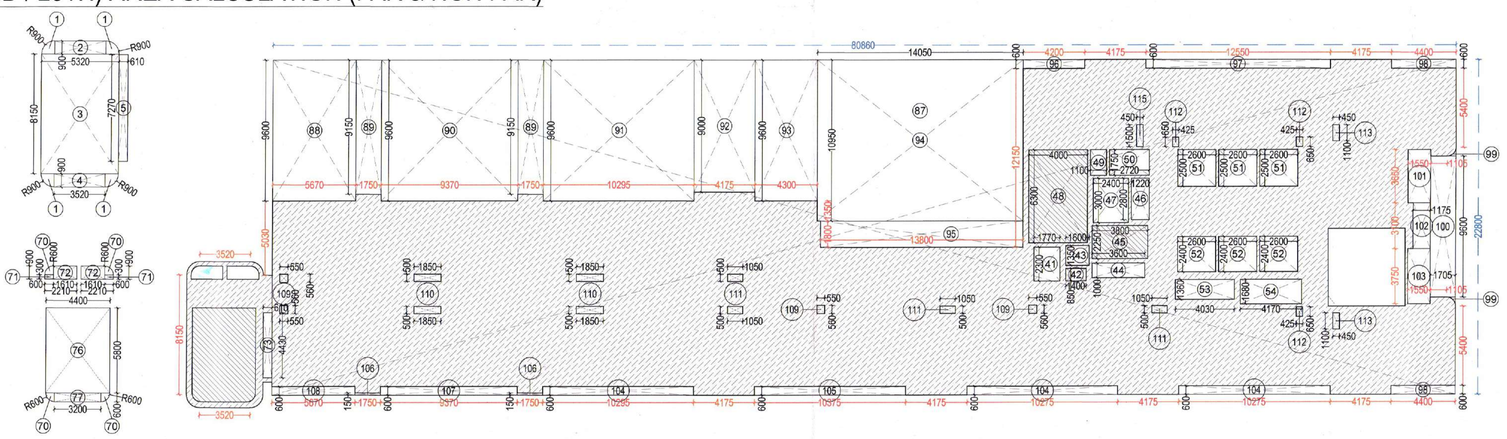

S.T.P.(HQ) Member Secretary B.P.A.C. — S.T.P.(G) Member B.P.A.C. — C.T.P.(HQ) Chairman B.P.A.C.

DTP(HQ) — ATP(HQ) — AD — PA — ATP

GURPREET JD(HQ) — JD(HQ) Member B.P.A.C.

SANCTIONED
TO BE READ WITH THIS OFFICE
MEMO. NO.
DATE

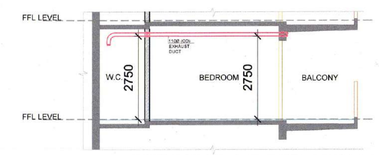

TYPICAL MECHANICAL VENTILATION CALCULATION FOR W.C.								
S.No.	Location	Area (Sq.ft.)	Height (Ft.)	Volume (Cu.ft.)	Design CFM CFM	SELECTED EXHAUSTFAN	FAN SIZE L/B/H (mm)	EXHAUSTDUCT SIZE DIAMETER (mm)
1	TYPICAL MECHANICAL VENTILATION FOR W.C							
1.1	W.C.	26	10.2	263	53	1# 100 cfm cassette Inline fan	270X270X171	110 (OD)
1.2	W.C.	45	10.2	456	91	1# 100 cfm cassette Inline fan	270X270X171	110 (OD)
1.3	W.C.	39	10.2	392	78	1# 100 cfm cassette Inline fan	270X270X171	110 (OD)

PLUMBING LEGEND

1. 100Ø SOIL PIPE
2. 100Ø WASTE PIPE
3. 75Ø VENT PIPE
4. DOMESTIC WATER SUPPLY MAIN PIPE
4A. DOMESTIC WATER SUPPLY FOR TOP THREE FLOOR
5. DOMESTIC WATER SUPPLY BRANCH PIPE
6. FLUSHING WATER SUPPLY MAIN PIPE
7. FLUSHING WATER SUPPLY BRANCH PIPE
8. DOMESTIC WATER RISER TO OHT
9. FLUSHING WATER RISER TO OHT
10. HOT WATER SUPPLY
11. HOT WATER RETURN
12. 100Ø BALCONY DRAIN PIPE
13. 100Ø RAIN WATER PIPE

NOTE:
- ALL DIMENSIONS ARE IN MM UNLESS MENTIONED.
- ALL MANDATORY SERVICES ARE AS PER N.B.C. NORMS.
- ALL SHAFTS & BASEMENTS ARE MECHANICALLY LIT & VENTILATED.
- ALL SUPERSTRUCTURE & BASEMENTS ARE FULLY SPRINKLERED.
- BASEMENTS ARE MECHANICALLY VENTILATED.
- ALL FLOORS ARE MECHANICALLY VENTILATED AND LIGHTED.
- STRUCTURAL SYSTEM : BEAM COLUMN SYSTEM
- SITE AREA AS PER APPROVED ZONING PLAN.
- GATE AND BOUNDARY WALL AS PER STANDARD DETAIL.
- BUILDING HAS COMPLETE POWER BACKUP.
- ALL FLOORS AND BASEMENTS HAVE AUTOMATIC SPRINKLER SYSTEM FOR FIRE FIGHTING AS PER NBC 2016.

JOINERY				
S.NO.	NAME	WIDTH	CILL LVL	LINTEL LVL
DOOR				
1	D1	900	±0	+2250
2	D2	1000	±0	+2250
3	D3	1250	±0	+2250
4	D4	1100	±0	+2250
5	D5	1050	±0	+2250
6	D6	900	±0	+2250
7	D7	1200	±0	+2250
8	D8	800	±0	+2250
9	D9	1500	±0	+2250
SLIDING DOOR				
10	SD1	1550	±0	+2250
11	SD2	1800	±0	+2250
12	SD3	3400	±0	+2250
13	SD4	3800	±0	+2250
14	SD5	2600	±0	+2250
15	SD6	3315+540	±0	+2250
16	SD7	3190+540	±0	+2250
17	SD8	2400+540	±0	+2250
18	SD9	2700	±0	+2250
19	SD10	2400	±0	+2250
20	SD11	3240+540	±0	+2250
21	SD12	4800	±0	+2250
22	SD13	3600	±0	+2250
23	SD14	1590+1340	±0	+2250
SLIDING FOLDING DOOR				
24	SF1	3500	±0	+2400
FIRE DOOR				
25	FD1	1250	±0	+2400
26	FD2	900	±0	+2400
27	FD3	1000	±0	+2400
28	FD4	1100	±0	+2400
29	FD5	1100	+100	+2400
30	FD6	900	+100	+2400
31	FD7	900	+100	+2400
32	FD8	1200	±0	+2400
33	FD9	1500	±0	+2400
34	FD10	1800	±0	+2400
35	FD11	1500	±0	+2400
DOOR WINDOW				
36	DW1	900+500	±0	+2550
37	DW2	1050+400	±0	+2550
38	DW3	1050+250	±0	+2550
39	DW4	1075+1500+1075	±0	+2550
40	DW5	2700+1500+2700	±0	+2550
41	DW6	500+1500+600	±0	+2550
GLASS DOOR				
42	GD1	900	±0	+2600
43	GD2	1500	±0	+2600
44	GD3	1200	±0	+2600
VENTILATOR & SHAFT ACCESS DOOR				
45	V	600	+1200	+2600
WINDOW				
46	W1	1500	±0	+2550
47	W2	1150	±0	+2550
48	W3	550	±0	+2550
49	W4	1550	±0	+2550
50	W5	1300	±0	+2550
51	W6	2150	±0	+2550
52	W7	1250	±0	+2550
53	W8	1875	±0	+2550
54	W9	1200	±0	+2550
55	W10	900	±0	+2550
56	W11	1800	±0	+2550
57	W12	1050	±0	+2550
58	W13	1795	±0	+2550
59	W14	1425	±0	+2550
60	W15	1875	±0	+2550
STRUCTURAL GLAZING				
61	G1	6400	+300	+2550
62	G2	1875	+300	+2550
63	G3	3650	+300	+2550
64	G4	2700	+300	+2550
65	G5	3800	+300	+2550
66	G6	2600	+300	+2550
67	G7	1050	+300	+2550
68	G8	3315+540	+300	+2550
69	G9	6900	+300	+2550
70	G10	8200	+300	+2550
71	G11	1900	+300	+2550
72	G12	2400	+300	+2550
73	G13	1750	+300	+2550
74	G14	2450+540	+300	+2550
75	G15	1800	+300	+2550
76	G16	3190+540	+300	+2550
77	G17	3150	+300	+2550
78	G18	4000	+300	+2550

F.A.R. AREA ON TYPICAL FLOOR (5TH / 7TH / 11TH / 13TH / 15TH / 17TH / 21ST / 23RD / 27TH / 29TH / 33RD)				
NAME	SHAPE	NO	SIZE (IN MTS.)	TOTAL (IN SQ.MT.)
ADDITION				
1	QUAD. CIRCLE	4	Radius 0.900	2.54
2	RECTANGLE	1	3.520 0.900	3.17
3	RECTANGLE	1	5.320 8.150	43.36
4	RECTANGLE	1	3.520 0.900	3.17
5	RECTANGLE	1	0.610 7.270	4.43
87	RECTANGLE	1	80.860 22.800	1843.61
TOTAL ADDITION				1900.28
SUBTRACTION				
41	RECTANGLE	1	1.770 2.300	4.07
42	RECTANGLE	1	1.400 0.850	1.19
43	RECTANGLE	1	1.600 1.350	2.16
44	RECTANGLE	1	3.600 1.000	3.60
45	RECTANGLE	1	3.800 2.250	8.55
46	RECTANGLE	1	1.220 2.800	3.42
47	RECTANGLE	1	2.400 3.000	7.20
48	RECTANGLE	1	4.000 6.300	25.20
49	RECTANGLE	1	1.100 1.750	1.93
50	RECTANGLE	1	2.720 1.750	4.76
51	RECTANGLE	3	2.600 2.500	19.50
52	RECTANGLE	3	2.600 2.400	18.72
53	RECTANGLE	1	4.030 1.360	5.48
54	RECTANGLE	1	4.170 1.680	7.01
70	QUAD. CIRCLE	4	Radius 0.600	1.13
71	RECTANGLE	2	0.600 0.300	0.36
72	RECTANGLE	2	1.610 0.900	2.90
73	RECTANGLE	1	0.610 4.430	2.70
76	RECTANGLE	1	4.400 5.800	25.52
77	RECTANGLE	1	3.200 0.600	1.92
88	RECTANGLE	1	5.670 9.600	54.43
89	RECTANGLE	2	1.750 9.150	32.03
90	RECTANGLE	1	9.370 9.600	89.95
91	RECTANGLE	1	10.295 9.600	98.83
92	RECTANGLE	1	4.175 9.000	37.58
93	RECTANGLE	1	4.300 9.600	41.28
94	RECTANGLE	1	14.050 10.950	153.85
95A	RECTANGLE	1	13.800 4.025	55.55
96	RECTANGLE	1	4.200 0.600	2.52
97	RECTANGLE	1	12.550 0.600	7.53
98	RECTANGLE	2	4.400 0.600	5.28
99	POLYLINE	2	0.080	0.16
100	RECTANGLE	1	1.705 9.600	16.37
101	RECTANGLE	1	1.550 3.650	5.66
102	RECTANGLE	1	1.175 3.100	3.64
103	RECTANGLE	1	1.550 3.750	5.81
104	RECTANGLE	3	10.275 0.600	18.50
105	RECTANGLE	1	10.375 0.600	6.23
106	RECTANGLE	2	1.750 0.150	0.53
107	RECTANGLE	1	9.370 0.600	5.62
108	RECTANGLE	1	5.670 0.600	3.40
109	RECTANGLE	4	0.550 0.560	1.23
110	RECTANGLE	4	1.850 0.500	3.70
111	RECTANGLE	4	1.050 0.500	2.10
112	RECTANGLE	3	0.425 0.650	0.83
113	RECTANGLE	2	0.450 1.100	0.99
114	RECTANGLE	1	0.425 0.550	0.23
115	RECTANGLE	1	0.450 1.500	0.68
TOTAL SUBTRACTION				801.80
F.A.R. AREA ON TYPICAL FLOOR (5TH / 7TH / 11TH / 13TH / 15TH / 17TH / 21ST / 23RD / 27TH / 29TH / 33RD)				1098.48

NON F.A.R. AREA ON TYPICAL FLOOR (5TH / 7TH / 11TH / 13TH / 15TH / 17TH / 21ST / 23RD / 27TH / 29TH / 33RD)				
NAME	SHAPE	NO	SIZE (IN MTS.)	TOTAL (IN SQ.MT.)
ADDITION				
45	RECTANGLE	1	3.800 2.250	8.55
48	RECTANGLE	1	4.000 6.300	25.20
70	QUAD. CIRCLE	2	Radius 0.600	0.57
76	RECTANGLE	1	4.400 5.800	25.52
77	RECTANGLE	1	3.200 0.600	1.92
TOTAL ADDITION				61.76
NON F.A.R. AREA ON TYPICAL FLOOR (5TH / 7TH / 11TH / 13TH / 15TH / 17TH / 21ST / 23RD / 27TH / 29TH / 33RD)				61.76

F.A.R. AREA ON TYPICAL FLOOR (6TH / 12TH / 22ND / 28TH)				
NAME	SHAPE	NO	SIZE (IN MTS.)	TOTAL (IN SQ.MT.)
ADDITION				
1	QUAD. CIRCLE	4	Radius 0.900	2.54
2	RECTANGLE	1	3.520 0.900	3.17
3	RECTANGLE	1	5.320 8.150	43.36
4	RECTANGLE	1	3.520 0.900	3.17
5	RECTANGLE	1	0.610 7.270	4.43
87	RECTANGLE	1	80.860 22.800	1843.61
TOTAL ADDITION				1900.28
SUBTRACTION				
41	RECTANGLE	1	1.770 2.300	4.07
42	RECTANGLE	1	1.400 0.850	1.19
43	RECTANGLE	1	1.600 1.350	2.16
44	RECTANGLE	1	3.600 1.000	3.60
45	RECTANGLE	1	3.800 2.250	8.55
46	RECTANGLE	1	1.220 2.800	3.42
47	RECTANGLE	1	2.400 3.000	7.20
48	RECTANGLE	1	4.000 6.300	25.20
49	RECTANGLE	1	1.100 1.750	1.93
50	RECTANGLE	1	2.720 1.750	4.76
51	RECTANGLE	3	2.600 2.500	19.50
52	RECTANGLE	3	2.600 2.400	18.72
53	RECTANGLE	1	4.030 1.360	5.48
54	RECTANGLE	1	4.170 1.680	7.01
70	QUAD. CIRCLE	4	Radius 0.600	1.13
71	RECTANGLE	2	0.600 0.300	0.36
72	RECTANGLE	2	1.610 0.900	2.90
73	RECTANGLE	1	0.610 4.430	2.70
76	RECTANGLE	1	4.400 5.800	25.52
77	RECTANGLE	1	3.200 0.600	1.92
88	RECTANGLE	1	5.670 9.600	54.43
89	RECTANGLE	2	1.750 9.150	32.03
90	RECTANGLE	1	9.370 9.600	89.95
91	RECTANGLE	1	10.295 9.600	98.83
92	RECTANGLE	1	4.175 9.000	37.58
93	RECTANGLE	1	4.300 9.600	41.28
94	RECTANGLE	1	14.050 10.950	153.85
95	RECTANGLE	1	13.800 1.800	24.84
96	RECTANGLE	1	4.200 0.600	2.52
97	RECTANGLE	1	12.550 0.600	7.53
98	RECTANGLE	2	4.400 0.600	5.28
99	POLYLINE	2	0.080	0.16
100	RECTANGLE	1	1.705 9.600	16.37
101	RECTANGLE	1	1.550 3.650	5.66
102	RECTANGLE	1	1.175 3.100	3.64
103	RECTANGLE	1	1.550 3.750	5.81
104	RECTANGLE	3	10.275 0.600	18.50
105	RECTANGLE	1	10.375 0.600	6.23
106	RECTANGLE	2	1.750 0.150	0.53
107	RECTANGLE	1	9.370 0.600	5.62
108	RECTANGLE	1	5.670 0.600	3.40
109	RECTANGLE	4	0.550 0.560	1.23
110	RECTANGLE	4	1.850 0.500	3.70
111	RECTANGLE	4	1.050 0.500	2.10
112	RECTANGLE	3	0.425 0.650	0.83
113	RECTANGLE	2	0.450 1.100	0.99
114A	RECTANGLE	1	5.275 5.290	27.90
115	RECTANGLE	1	0.450 1.500	0.68
TOTAL SUBTRACTION				819.18
F.A.R. AREA ON TYPICAL FLOOR (6TH / 12TH / 22ND / 28TH)				1081.10

NON F.A.R. AREA ON TYPICAL FLOOR (6TH / 12TH / 22ND / 28TH)				
NAME	SHAPE	NO	SIZE (IN MTS.)	TOTAL (IN SQ.MT.)
ADDITION				
45	RECTANGLE	1	3.800 2.250	8.55
48	RECTANGLE	1	4.000 6.300	25.20
70	QUAD. CIRCLE	2	Radius 0.600	0.57
76	RECTANGLE	1	4.400 5.800	25.52
77	RECTANGLE	1	3.200 0.600	1.92
TOTAL ADDITION				61.76
NON F.A.R. AREA ON TYPICAL FLOOR (6TH / 12TH / 22ND / 28TH)				61.76

Approved subject to the enclosed conditions vide our letter No. BP-468/2025 on 9/9/25

Approved subject to the enclosed conditions vide our letter No. BP-468/2025 on 9/9/25

Plans are