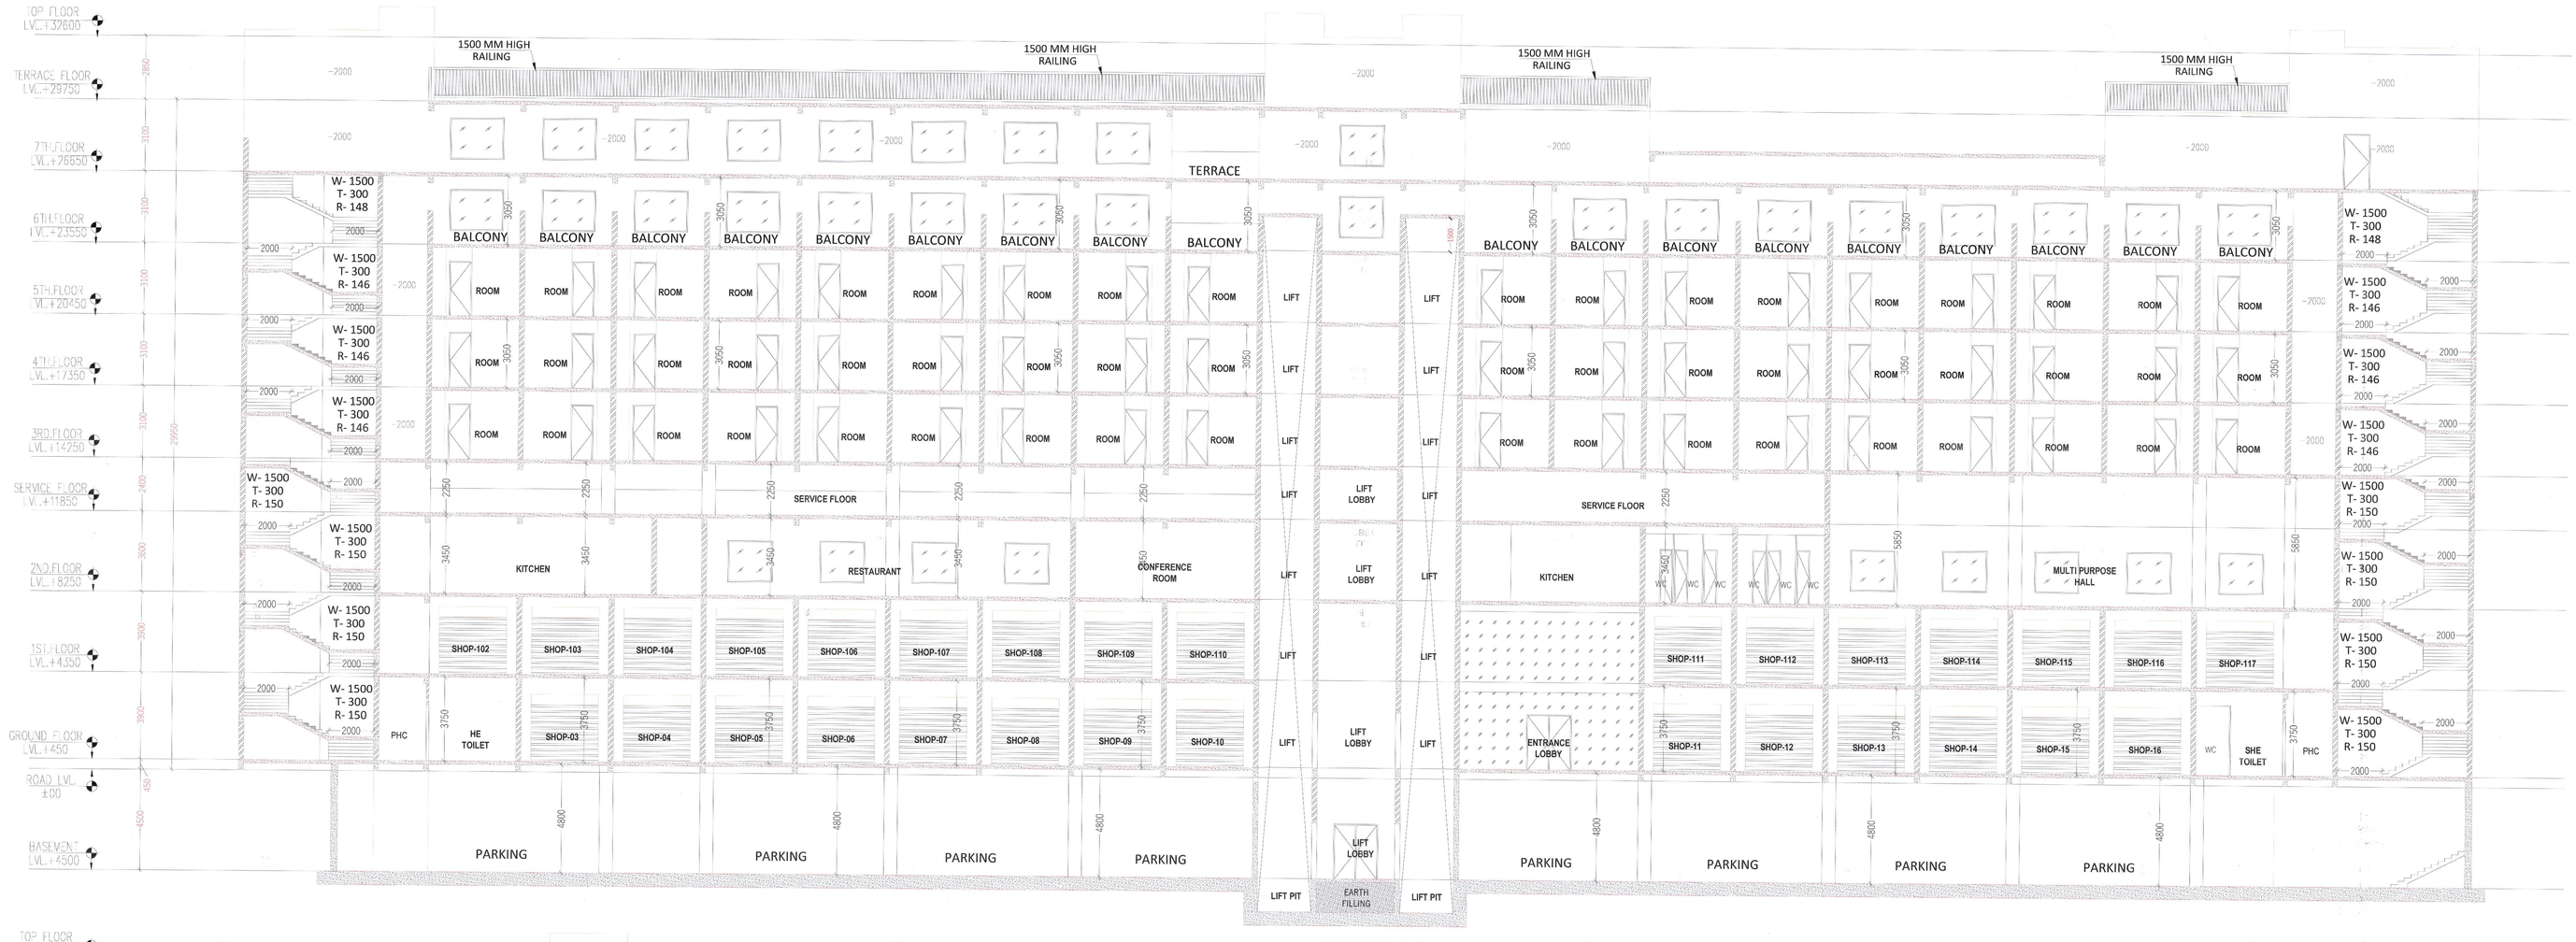

SECTION-XX'

SECTION- YY'

NOTES:
1. ALL DIMENSIONS IN MM.
2. LIFT SHALL BE WITH 100% POWER BACKUP.

PROJECT:-

APPROVAL OF REVISED BUILDING PLANS OF PHASE-II FALLING IN AFFORDABLE GROUP HOUSING COLONY OVER AN AREA MEASURING 9.684 ACRES (LICENSE NO.236 OF 2023 DATED 02.11.2023 AND LICENSE NO.269 OF 2023 DATED 28.12.2023) IN SECTOR-36,SOHNA BEING DEVELOPED BY 4S DEVELOPERS PVT.LTD.

This is a PROVISIONAL BUILDING PLAN approved only for the purpose of filing objections from the general public

S.T.P.(HQ) Member Secretary B.P.A.C. | S.T.P.(S) Member B.P.A.C. | C.T.P.(HR.) Chairman B.P.A.C.

DTP(HQ) | ATP(HQ)

J.D. | P.A. | A.T.P

JD(HQ)

SANCTIONED
TO BE READ WITH THIS OFFICE MEMO NO.: 11696
DATED: 09-04-26

ARCHITECT :-
VAAR CONSULTANTS LLP
ARCHITECTURE , INTERIORS , PLANNING
Unit No.203,Ninex Time Center, Suncity,Sector-54,Golf Course Road,Gurgaon
O :- 0124-4284293 M :- 9899158486 Mail :- ar.vikas.ahlawat@gmail.com

OWNERS SIGNATURE:- | ARCHITECT SIGNATURE:-

For 4S Developers Pvt. Ltd.
Authorised Signatory

DRAWING TITLE :
COMMERCIAL-2
SECTION

FSC/1692
Mr. Vikas /BPAC

DATE:-	SEP-2025	A	SHEET NO.
SCALE:-	1:80 (A0)		C2-05