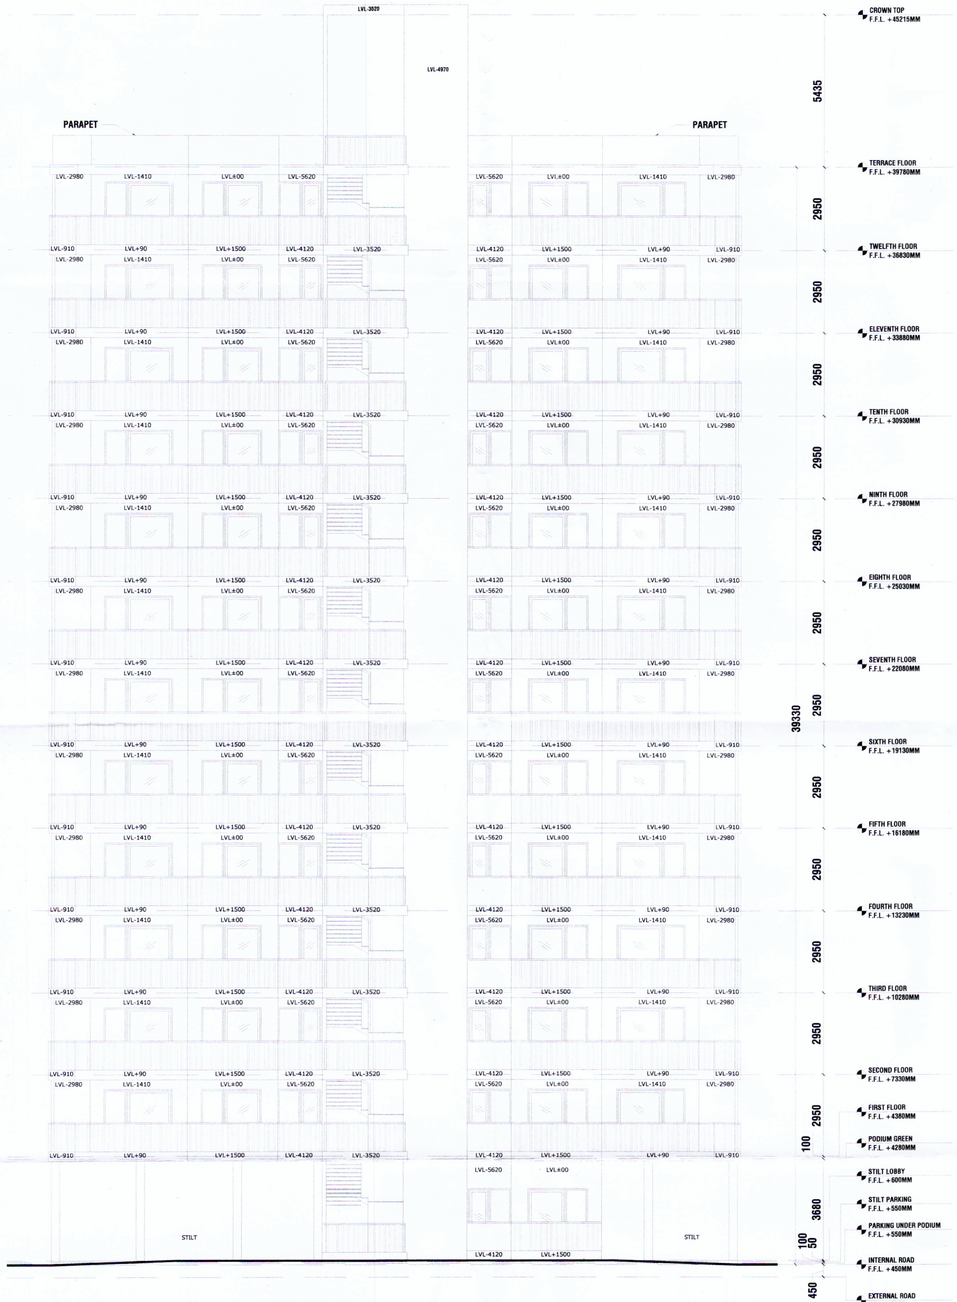

FRONT ELEVATION(A)

SCALE-1:100

ARCHITECT(H.Q.) S.T.P. (G) C.T.P. (HR)
Member Secretary Member Chairman
B.P.C. B.P.C. B.P.C.

DDT(T) MEMBER BPAC

J.D. P.A. A.T.P.

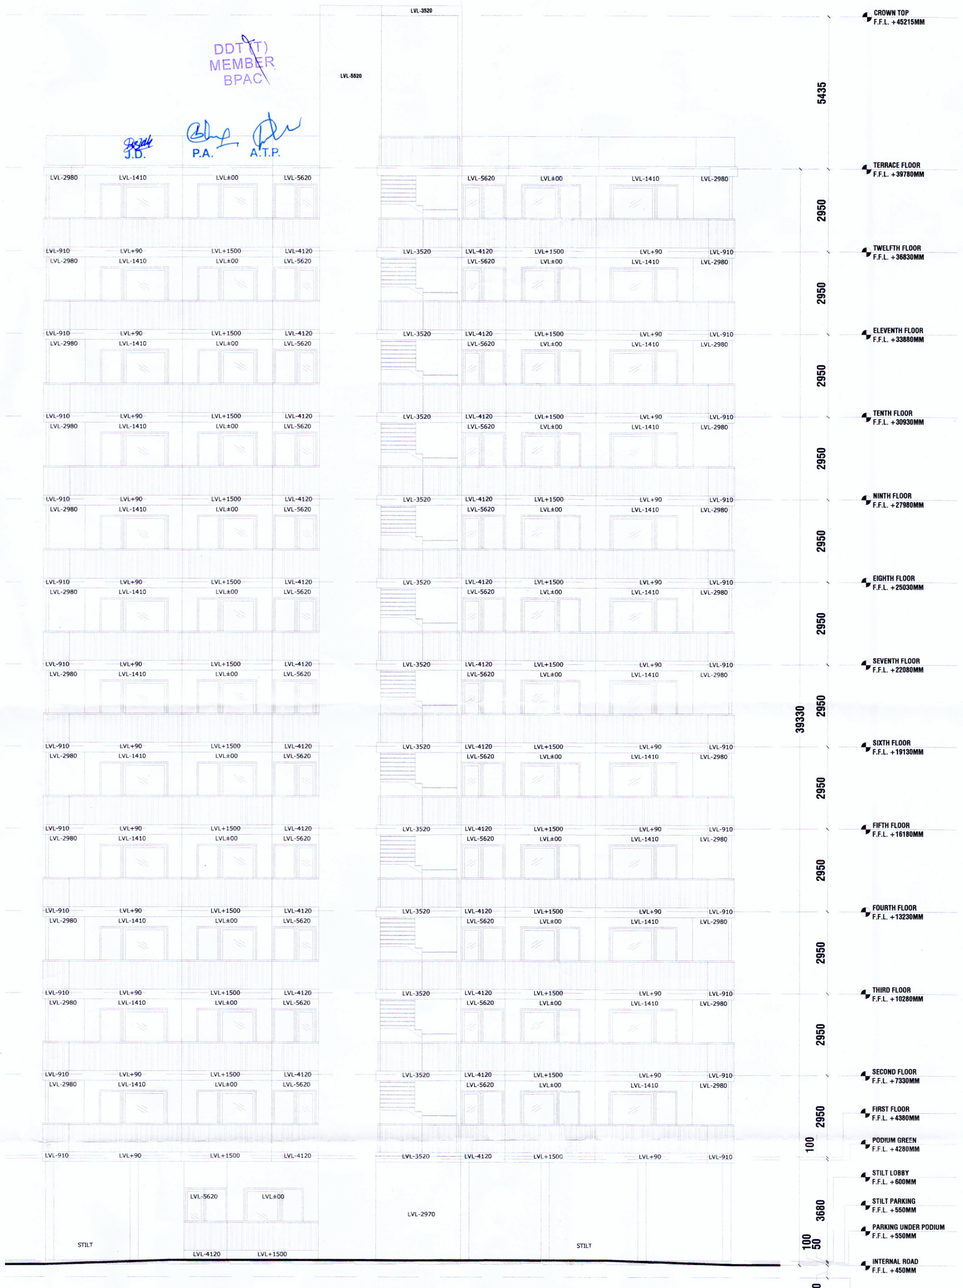

REAR ELEVATION(B)

SCALE-1:100

KEY PLAN

PRINCIPAL ARCHITECT:

DESIGN FORUM
INTERNATIONAL

K-47, KAILASH COLONY, NEW DELHI-110048
PHONE NO.: 011-46556600

OWNER'S SIGNATURE | ARCHITECT'S SIGNATURE

Mahira Homes Private Limited
Authorised Signatory

ANOJ TEVATIA
B. Arch. (Hons.)
CA/95/18739

CLIENT:

M/S BLOSSOM PVT. LTD.

PROJECT:

PROPOSED BUILDING PLANS OF AFFORDABLE GROUP HOUSING COLONY ADMEASURING 6.675 ACRES (LICENSE NO.09 OF 2022 DATED 31-01-2022) BEING DEVELOPED IN VILLAGE HARSARU, SECTOR 88-B, GURUGRAM BY M/S BLOSSOM PROPERTIES PVT. LTD. AND OTHER LAND OWNERS IN COLLABORATION WITH M/S MAHIRA HOMES PVT. LTD.

DRAWING TITLE:

TOWER - B ELEVATION A & B

SCALE : 1:100

DATE :24.02.2022

SHEET NO.

17