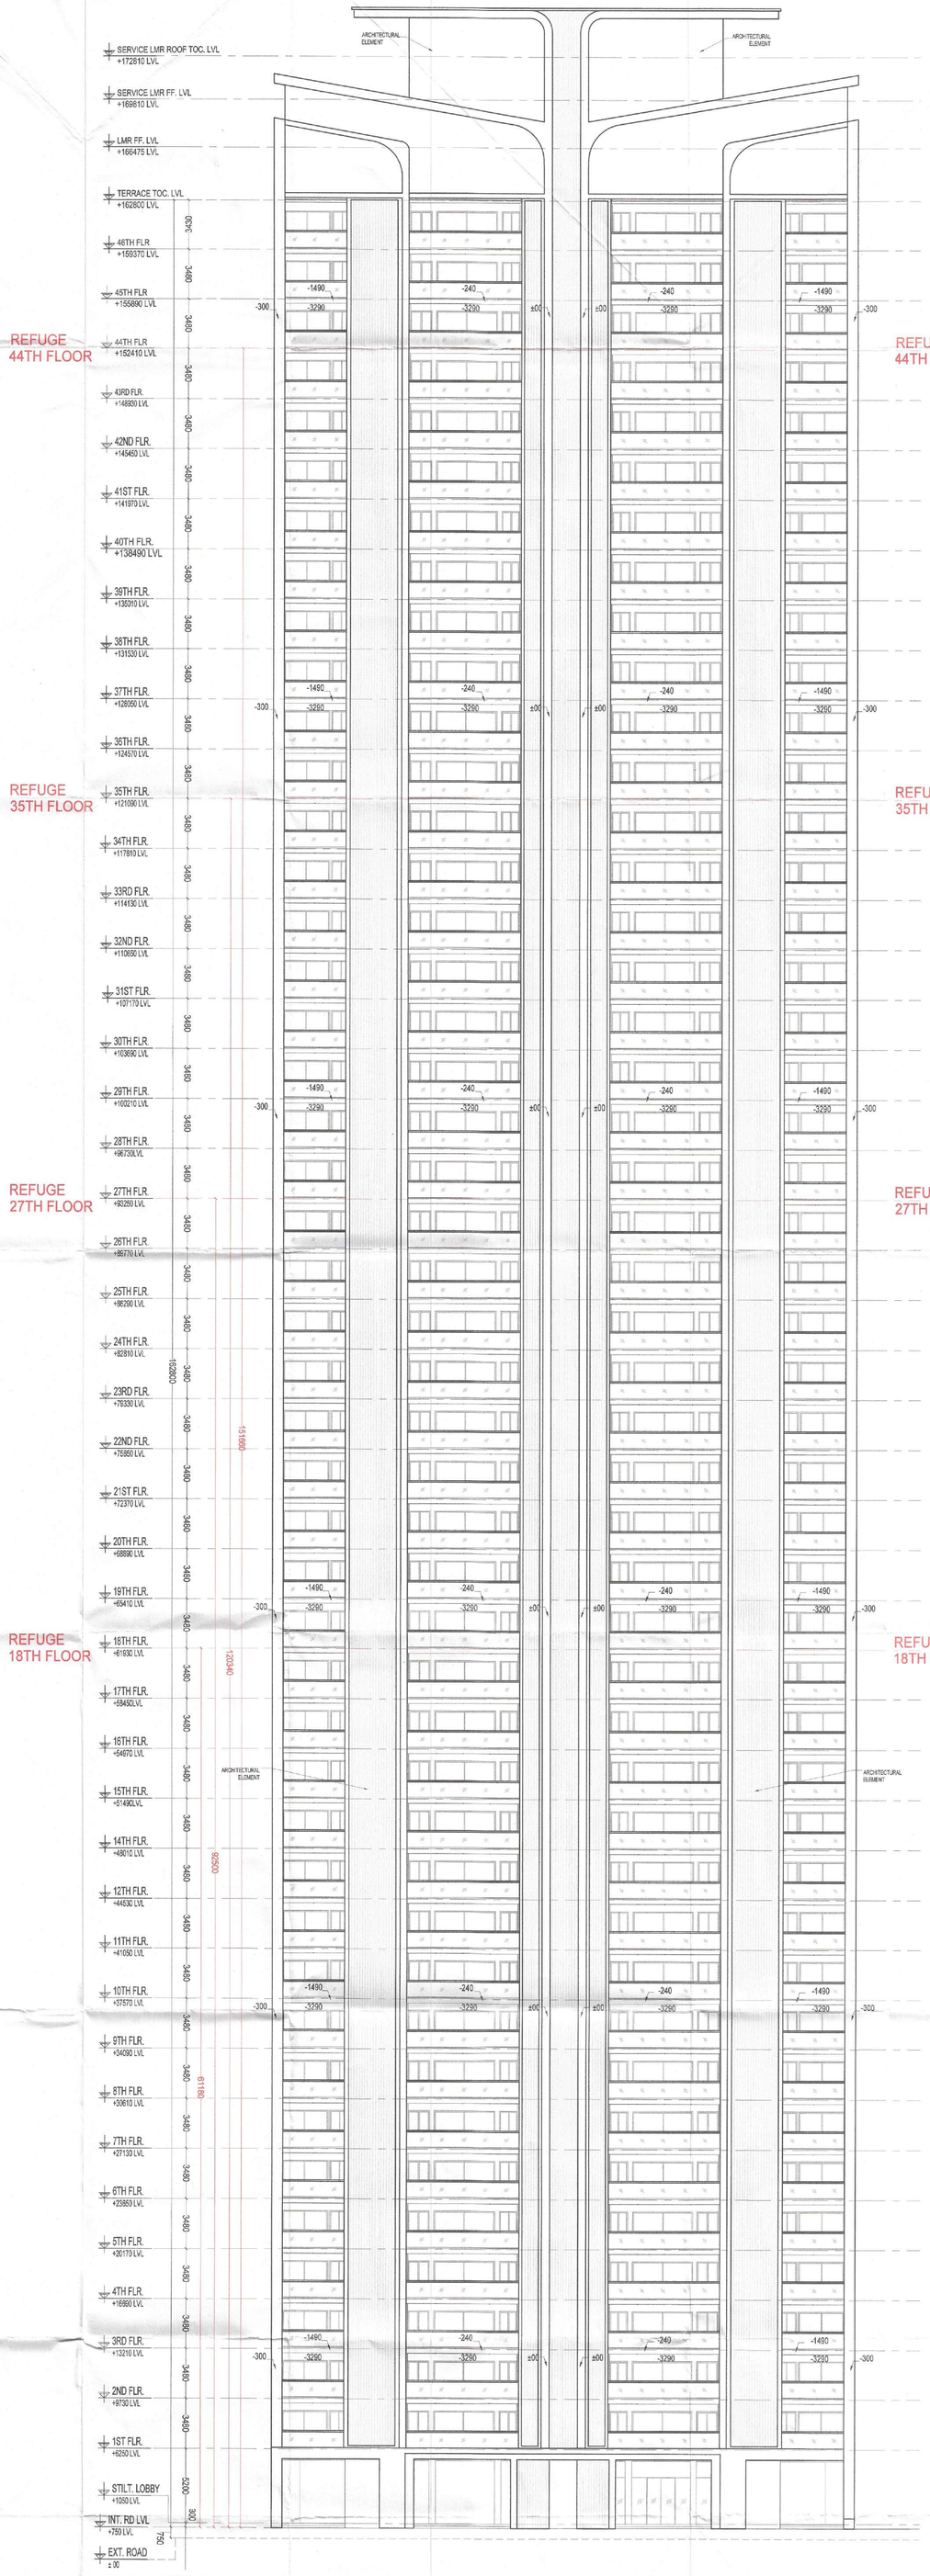

ELEVATION-A
SCALE 1:175

ELEVATION-B
SCALE 1:175

ELE-C

ELE-D ELE-B

ELE-A

PROJECT:
PROPOSED BUILDING PLANS FOR RESIDENTIAL COLONY UNDER NEW INTEGRATED LICENSING POLICY-2022, AREA MEASURING 20.625ACRES (LICENSE NO-121 OF 2025 DATED 17.07.2025) IN THE REVENUE ESTATE OF VILLAGE SHIKHOPUR IN SECTOR-78, DISTRICT - GURUGRAM

OWNER:
DVOK BUILDCON LLP
224, 2ND FLOOR, SUNCITY BUSINESS TOWER, GOLF COURSE ROAD GURUGRAM, HARYANA

ARCHITECTS:
VASTUKRITI
Architects, Town Planners & Interior Designers
B-64, LGF, Defence Colony, New Delhi-110024
Email: vastukriti@gmail.com, Mobile: +91-9810170242

OWNER'S SIGNATURE
For DVOK BUILDCON LLP
Designated Partner/Auth. Signatory

ARCHITECT'S SIGNATURE

ROHIT JAIN
Regn. No.: CA/2011/434

DRAWING TITLE
CROWN TOWER-
(ELEVATIONS A & B)

DATE:	02.08.2025
SCALE:	1:175@ A0
DRG. NO.:	
DEALT	NEHA
	14

SANCTIONED
TO BE READ WITH ITS OFFICE
MEMO NO. 4787
DATED: 17/12/25

DINESH KUMAR
PA(HQ)

JD(HQ)
MEMBER
BPAC

Ujjwal Dy
S.T.P.(HQ)
Member Secretary
B.P.A.C.

S.T.P.(IR)
Chairman
B.P.A.C.

AD
JD
PA
A.T.P
DTP(HQ)
ATP(HQ)