S.T.P. (HQ) Member Secretary B.P.A.C.

S.T.P. (G) Member B.P.A.C.

C.T.P. (HR) Chairman B.P.A.C.

DTP(HQ)

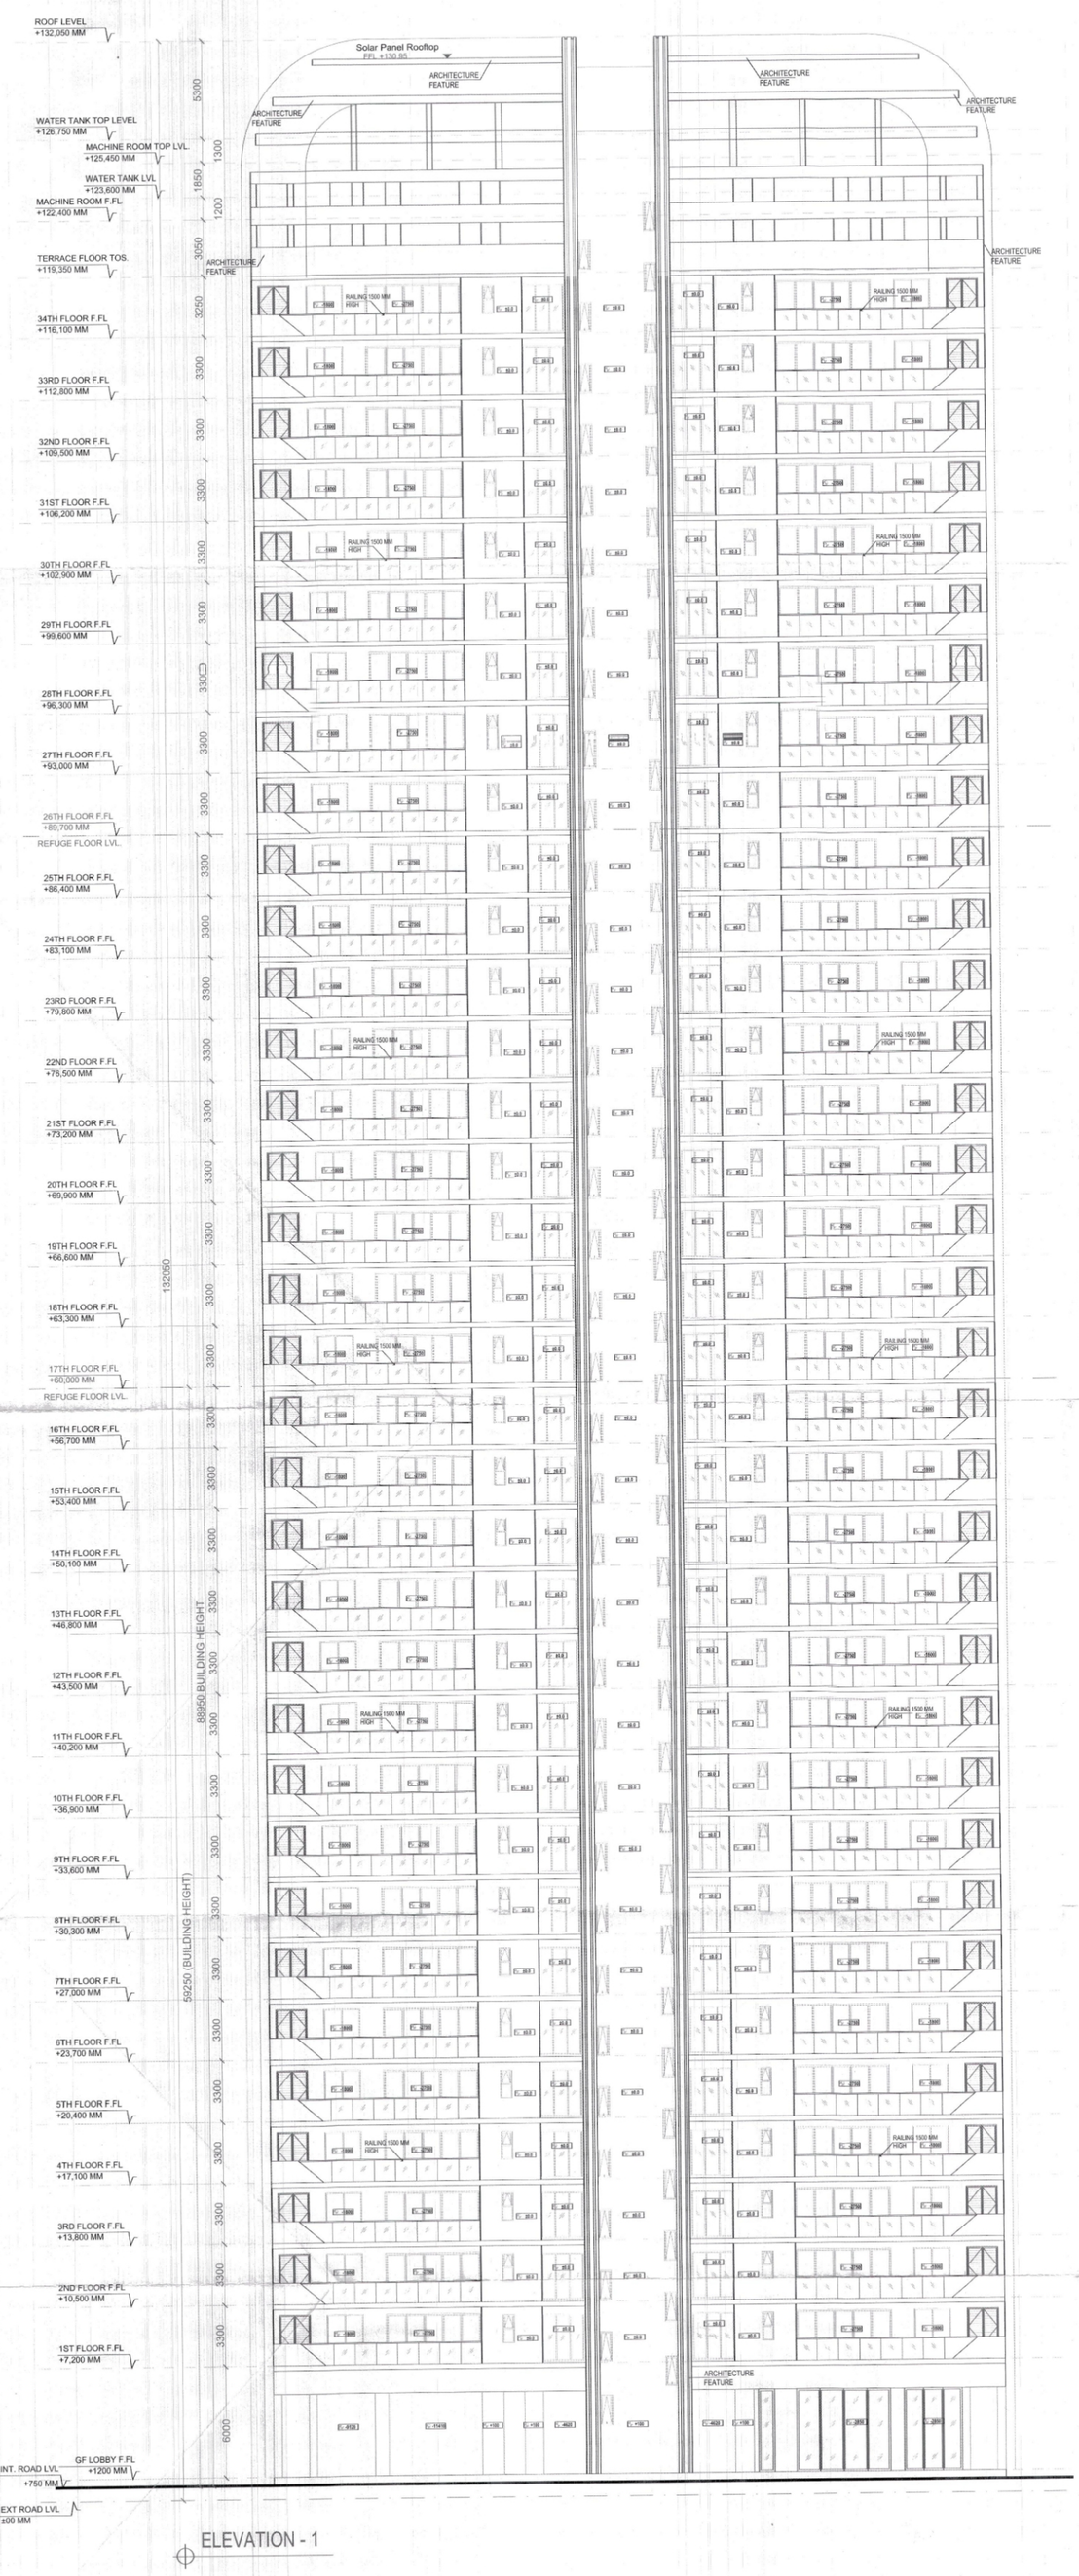
ATP(HQ)

DINESH KUMAR PA(HQ)

JD.

ATP

SANCTIONED
TO BE READ WITH THIS OFFICE
MEMO NO.:
DATED:


ROOF LEVEL +132,050 MM
Solar Panel Rooftop FFL +130.95
ARCHITECTURE FEATURE
WATER TANK TOP LEVEL +126,750 MM
MACHINE ROOM TOP LVL. +125,450 MM
WATER TANK LVL +123,600 MM
MACHINE ROOM F.FL +122,400 MM
TERRACE FLOOR TOS. +119,350 MM
34TH FLOOR F.FL +116,100 MM
33RD FLOOR F.FL +112,800 MM
32ND FLOOR F.FL +109,500 MM
31ST FLOOR F.FL +106,200 MM
30TH FLOOR F.FL +102,900 MM
29TH FLOOR F.FL +99,600 MM
28TH FLOOR F.FL +96,300 MM
27TH FLOOR F.FL +93,000 MM
26TH FLOOR F.FL +89,700 MM
REFUGE FLOOR LVL.
25TH FLOOR F.FL +86,400 MM
24TH FLOOR F.FL +83,100 MM
23RD FLOOR F.FL +79,800 MM
22ND FLOOR F.FL +76,500 MM
21ST FLOOR F.FL +73,200 MM
20TH FLOOR F.FL +69,900 MM
19TH FLOOR F.FL +66,600 MM
18TH FLOOR F.FL +63,300 MM
17TH FLOOR F.FL +60,000 MM
REFUGE FLOOR LVL.
16TH FLOOR F.FL +56,700 MM
15TH FLOOR F.FL +53,400 MM
14TH FLOOR F.FL +50,100 MM
13TH FLOOR F.FL +46,800 MM
12TH FLOOR F.FL +43,500 MM
11TH FLOOR F.FL +40,200 MM
10TH FLOOR F.FL +36,900 MM
9TH FLOOR F.FL +33,600 MM
8TH FLOOR F.FL +30,300 MM
7TH FLOOR F.FL +27,000 MM
6TH FLOOR F.FL +23,700 MM
5TH FLOOR F.FL +20,400 MM
4TH FLOOR F.FL +17,100 MM
3RD FLOOR F.FL +13,800 MM
2ND FLOOR F.FL +10,500 MM
1ST FLOOR F.FL +7,200 MM
GF LOBBY F.FL +1200 MM
INT. ROAD LVL +750 MM
EXT ROAD LVL ±00 MM
RAILING 1500 MM HIGH
5300
1300
1650
1200
3050
3250
3300
3300
3300