S.T.P. (HQ) Member Secretary B.P.A.C.

S.T.P. (P) Member B.P.A.C.

C.T.P. (HR) Chairman B.P.A.C.

DTP(HQ)


ATP(HQ)

DINESH KUMAR PA(HQ)

JD.

ATP

SANCTIONED
TO BE READ WITH THIS OFFICE
MEMO NO.:
DATED :

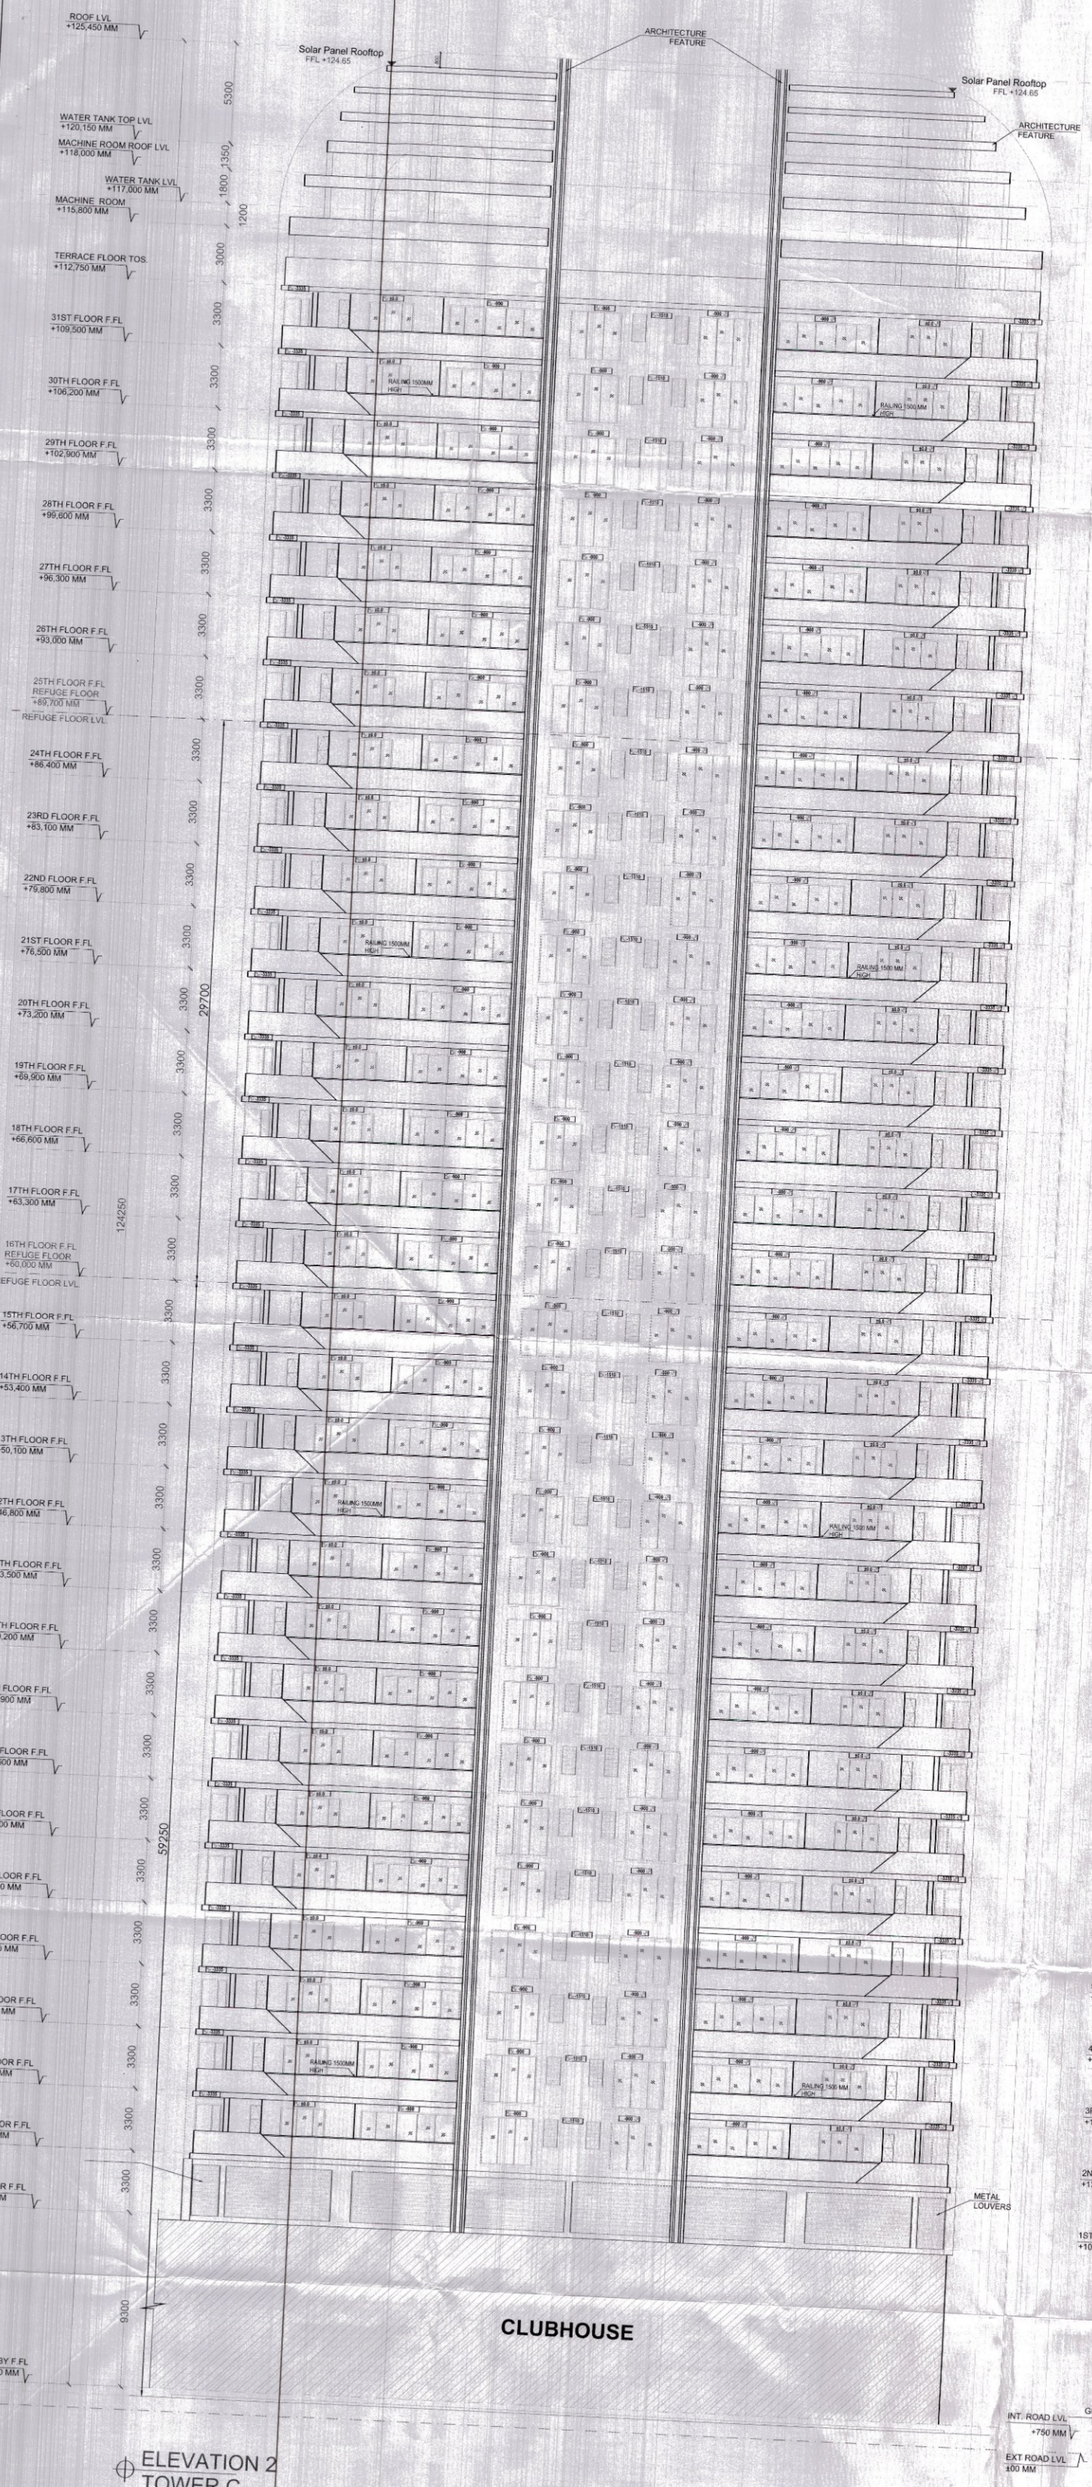

ELEVATION 2
TOWER C

ELEVATION 3
TOWER C

NOTE : ALL BALCONY RAILING HEIGHT IS 1500MM HIGH

MEP CONSULTANT:
SUNIL NAYYAR CONSULTING ENGINEERS PVT LTD.
206, 206A, Second Floor, Time Centre, Golf Course Road, Sector-54, Gurgaon-122002
Tel.:- 0124 480 3800 Email :- sncgurgaon@snc.co.in

STRUCTURAL CONSULTANT:
MNU Consultants Pvt. Ltd
MNC House,1516, Rajdanga Main Road, Kolkata - 700 107
Phone:- (033) 401-65700, Fax: (033) 2441 8083 Email:-

CLIENT:
Elevate Edition Realtech Private Limited

ARCHITECT :
Arcop Associates Pvt. Ltd.
Plot- 36b, Sec-32, Gurgaon-122001
Ph.: +91-124-4595500 FAX: +91-124-4595550

PROJECT:-
PRPOSED RESIDENTIAL BUILDING PLAN OF GROUP HOUSING COLONY (LICENSE NO. 43 OF 2026 DATED 10/03/2026) AREA MEASURING 10.525 ACRES IN SECTOR-63A, GURUGRAM, BEING ENVELOPED BY SMT. SANGEETA BHATIA & SH. LAKSH BHATIA IN COLLABORATION WITH ELEVATE EDITION REALTECH PVT. LTD.

ADFO, (HQ) Member BPAC

FSO, (HQ) Member BPAC

DRAWING TITLE :
ELEVATIONS- 2 & 3
TOWER - C

DATE:- 31-03-2026

SCALE:- 1:150 (A0)

SHEET NO. A-06e

OWNER'S SIGNATURE:-

ARCHITECT'S SIGN.:-

Council of Architecture Registration No. CA/2011/52113