PLUMBING LEGEND: WATER SUPPLY	
DWR	DOMESTIC WATER RISER PIPE
FWR	FLUSHING WATER RISER PIPE
WS	IRRIGATION WATER SUPPLY PIPE
MS	MUNICIPAL SUPPLY PIPE
BS	BOREWELL SUPPLY PIPE
TS	TANKER SUPPLY PIPE
	BALL/BUTTERFLY VALVE
	FLOW DIRECTION (PRESSURIZED)
WM	WATER METER
	GARDEN HYDRANT
	VALVE CHAMBER 1000X1000MM
	BORE WELL

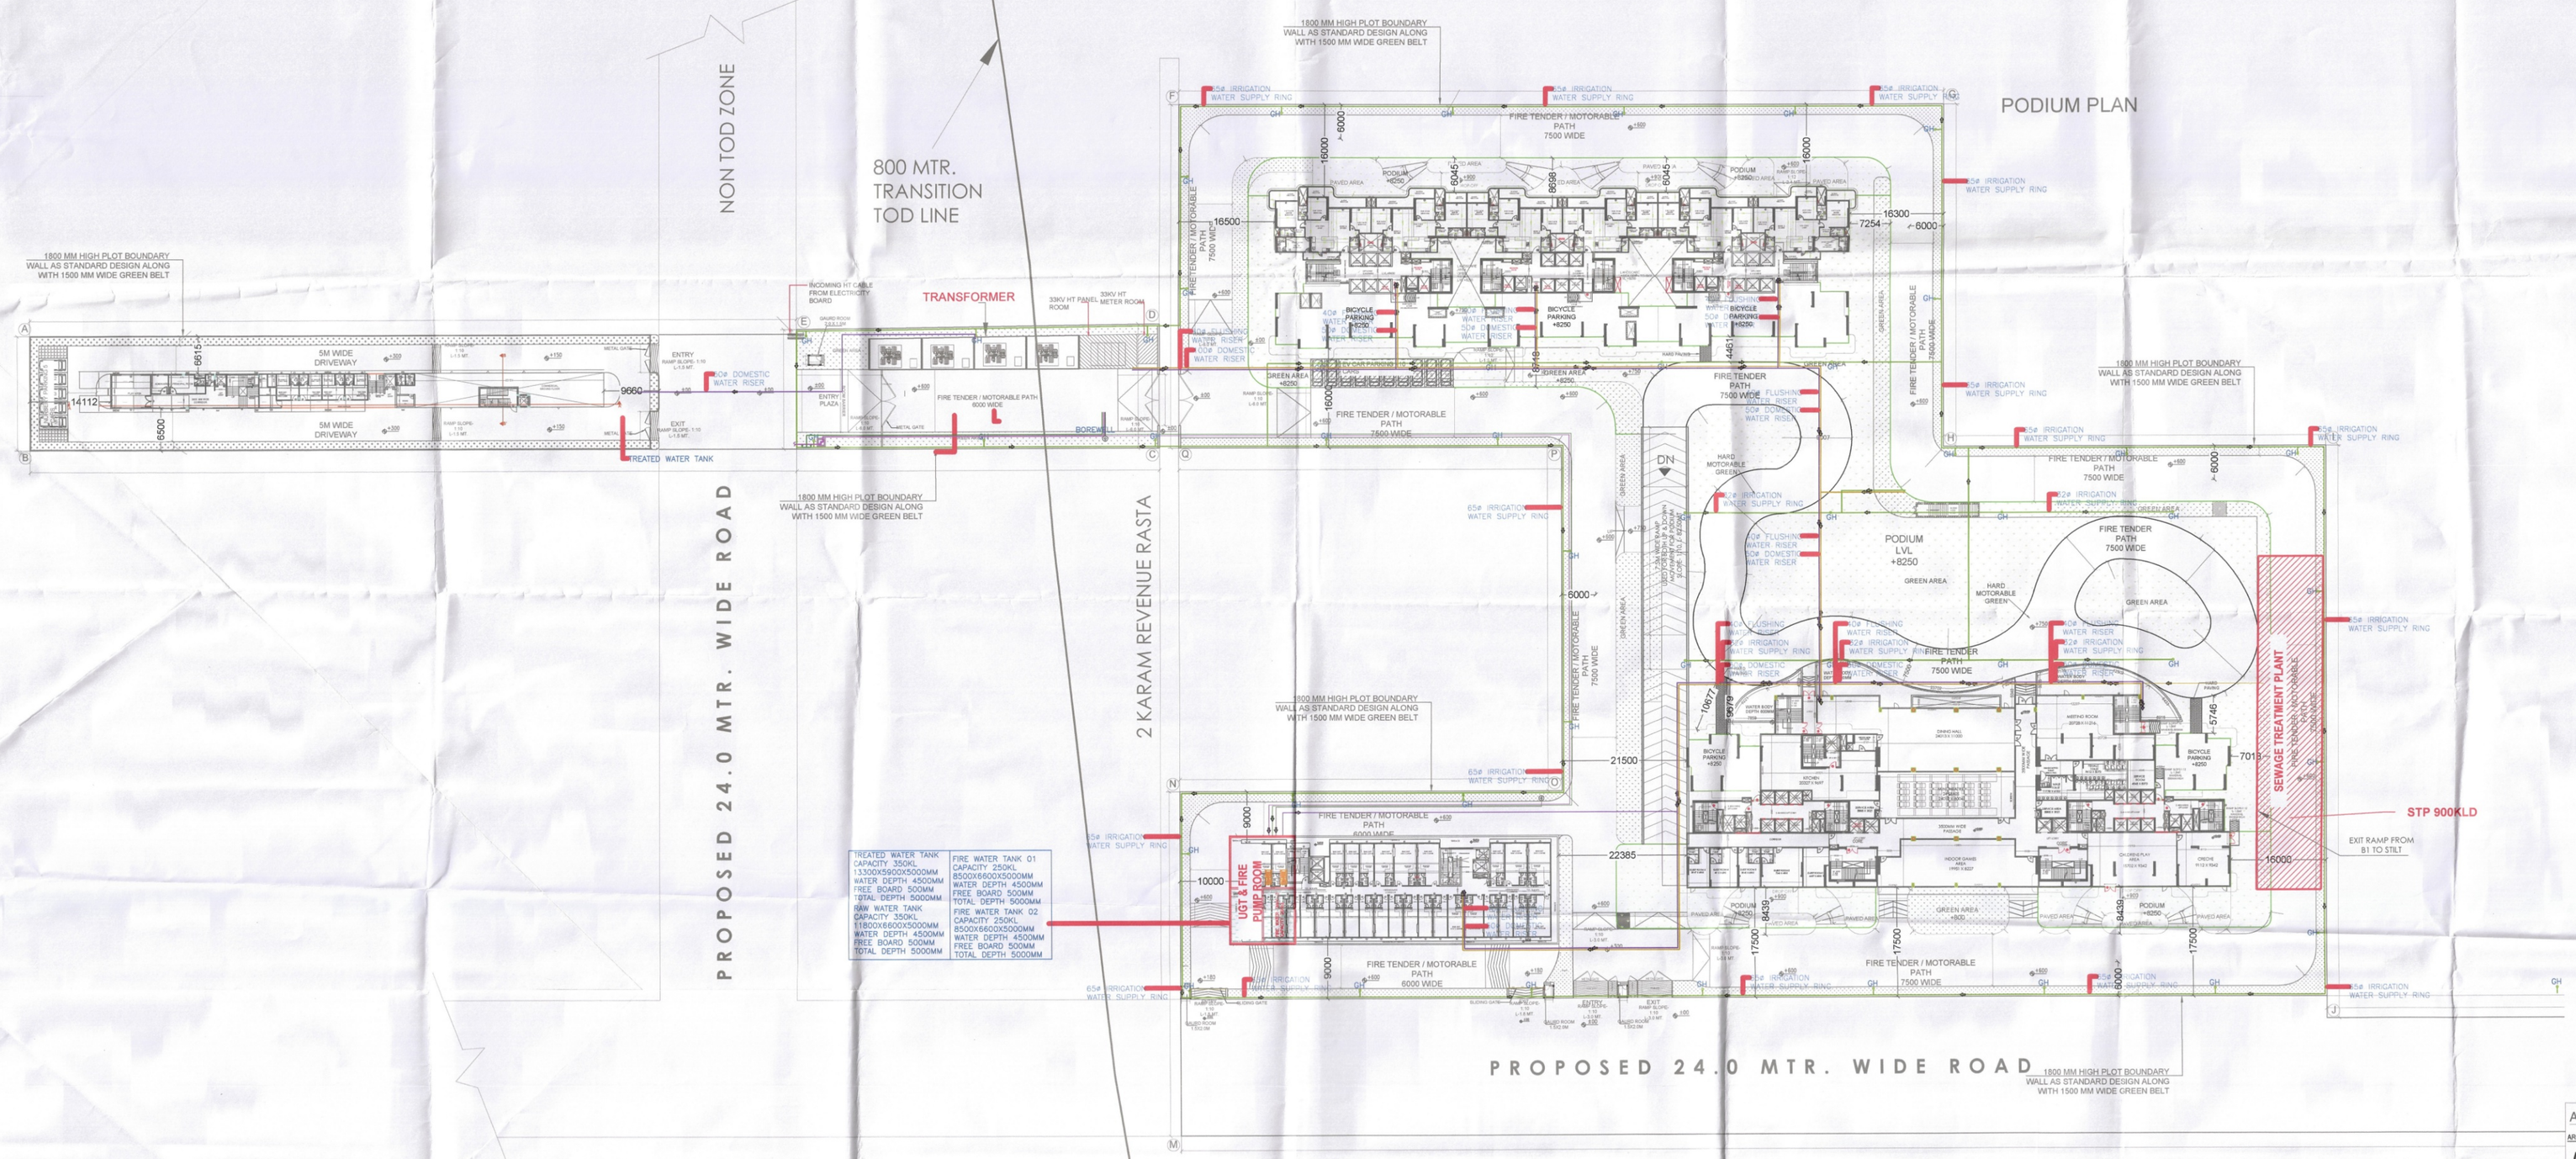

S.T.P.(HQ) Member Secretary B.P.A.C.
S.T.P.(G) Member B.P.A.C.
C.T.P.(BR) Chairman B.P.A.C.
DTP(HQ)
ATP(HQ)
AD
PA
ATP
SANCTIONED TO BE READ WITH THIS OFFICE MEMO NO.:
DATED :
Rajesh Dutt SD(HQ)

ARCHITECT:
ARCHITECTS AND CONSULTANTS
AE STUDIO
an architectural design studio
A-6, GREEN PARK EXT.,
NEW DELHI-110016 , Ph.- 011 47350369
E-Mail : info@aestudio.in , Web : www.aestudio.in

SCALE

NORTH

DATE- NOVEMBER 2025

SHEET NO. 1C

SHEET TITLE: **SITE PLAN WATER SUPPLY**

PROJECT:
APPROVAL OF BUILDING PLAN OF GROUP HOUSING COLONY UNDER TOD policy dated 09.02.2016 FOR AN AREA MEASURING 8.2625 ACRES (LICENSE NO. 98 OF 2025 DATED 13.06.2025) IN SECTOR-88A, GURUGRAM MANESAR URBAN COMPLEX BEING DEVELOPED BY AURA BUILDERS & DEVELOPERS PVT. LTD.

OWNERS SIGNATURE	ARCHITECT SIGNATURE
Aura Builders & Developers Pvt. Ltd. Director	Sandeep Tandon Architect CA/97/21634