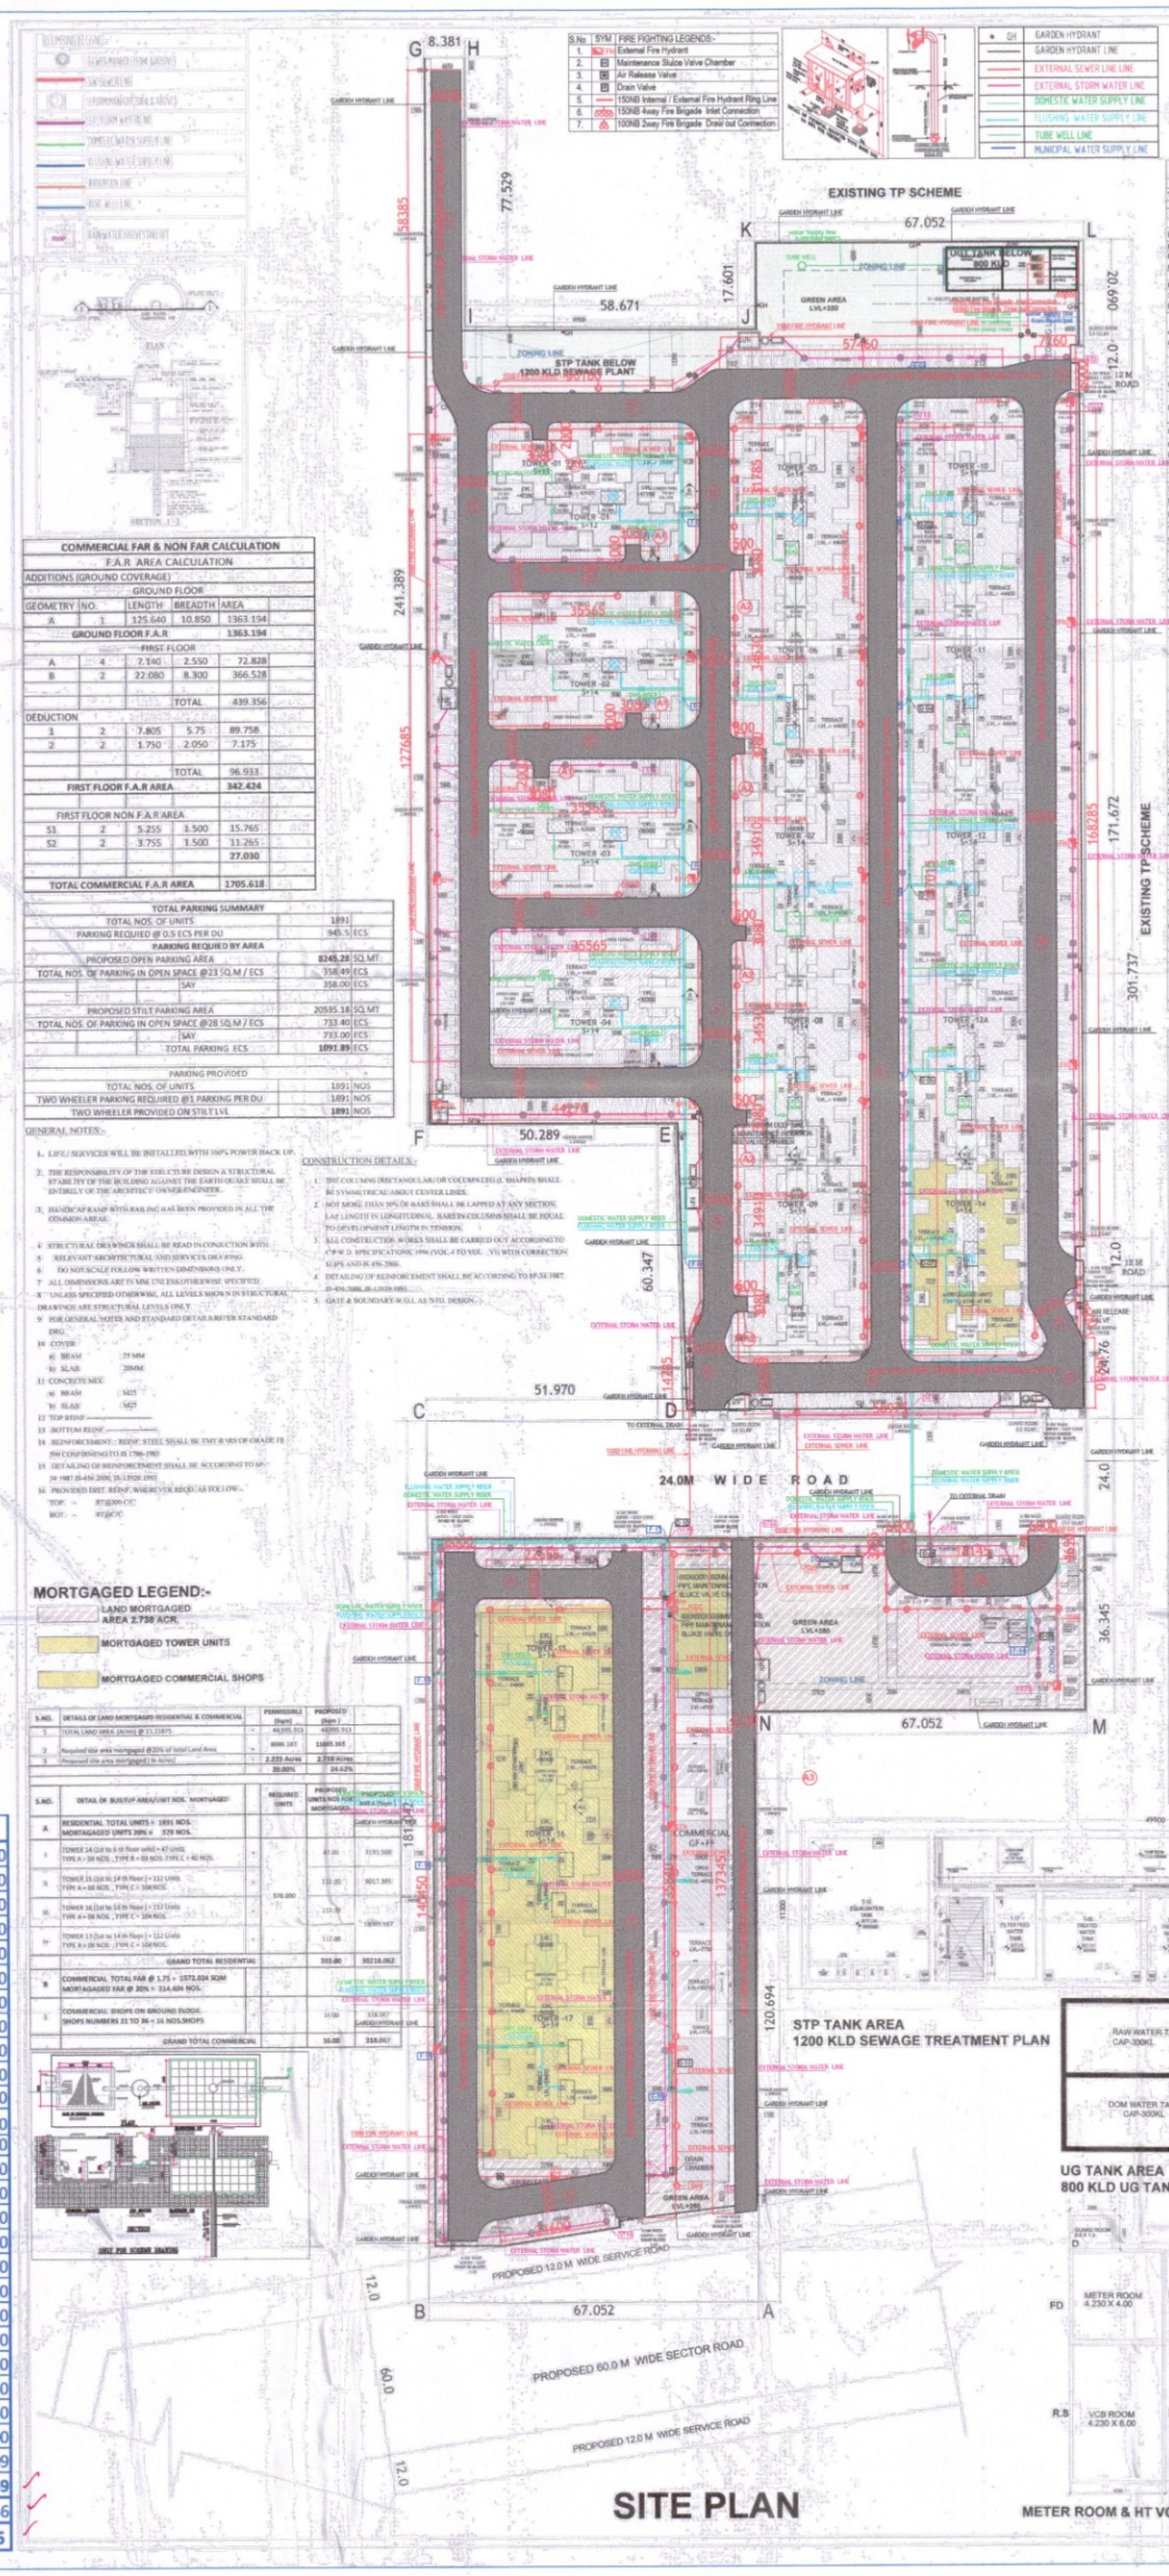

S.No	SYM	FIRE FIGHTING LEGENDS:-
1.		External Fire Hydrant
2.		Maintenance Sluice Valve Chamber
3.		Air Release Valve
4.		Drain Valve
5.		150NB Internal / External Fire Hydrant Ring Line
6.		150NB 4way Fire Brigade Inlet Connection
7.		100NB 2way Fire Brigade Draw out Connection

GH	GARDEN HYDRANT
	GARDEN HYDRANT LINE
	EXTERNAL SEWER LINE LINE
	EXTERNAL STORM WATER LINE
	DOMESTIC WATER SUPPLY LINE
	FLUSHING WATER SUPPLY LINE
	TUBE WELL LINE
	MUNICIPAL WATER SUPPLY LINE

DTP(HQ) S.T.P.(HQ) Member Secretary BPAC S.T.P.(G) Member BPAC C.T.P.(HQ) Chairman BPAC

ATP(HQ) DDT(T) MEMBER BPAC

SANCTIONED TO BE READ WITH THIS OFFICE MEMO NO.: DATED :

AFFORDABLE GROUP HOUSING RESIDENTIAL PLOT SEC- 07, SOHNA , AREA SUMMARY

TOTAL PLOT AREA STATEMENT	PERMISSIBLE			F.A.R PROPOSED / ACHIVED			TOTAL UNITS
TOTAL LAND AREA	11.11875 ACR.	44895.913	SQ.MT.				
TOTAL LAND NET PLANNED AREA	11.09875 ACR.	44914.976	SQ.MT.	PER. %	ACRES	SQM	
RESIDENTIAL FAR CALCULATION - (A)							
RESIDENTIA PERMISSIBLE @96% OF 11.09875 ACRES	10.6548	43118.377	SQ.MT.				
REMAINING COMMERCIAL CONVERT RESIDENTIAL @2% OF 11.09875 ACRES	0.22198	898.2995	SQ.MT.				
TOTAL RESIDENTIAL @ 98 %	10.87678	44016.677	SQ.MT.	98%	10.87678	44016.677	
PERMISSIBLE FAR ON RESIDENTIAL	225.00%	99037.523		225.00%		99037.523	
15 % EXTRA FAR FOR IGBC PLATINUM RATING (IGBC REG. NO. - GAH 240763) NOV. 2024	15.00%	6602.502		15.00%		6602.502	
TDR APPLICABLE (TDR CERTIFICATE NO. 1- 488 OF 47/2024 DATED 15.11.2024 FAR UTILIZATION AREA 21385.364 SQM.)	75.00%	33012.508		48.585%		21385.364	
TOTAL RESIDENTIAL F.A.R	315.00%	138652.532		288.58466%		127025.389	
TOTAL GROUND COVERAGE	50.00%	22008.348		33.22566%		14624.839	
COMMERCIAL FAR CALCULATION - (B)							
PERMISSIBLE COMMERCIAL @4% OF 11.09875 ACRES	0.44395 ACR.	1796.599	SQ.MT	2%	0.221975	898.2995	TOTAL SHOPS
PERMISSIBLE FAR ON COMMERCIAL	175.00%	3144.048		175.00%		1572.024	58 ON GR. FL. & 04 FIRST FL.
0.15 % EXTRA FAR FOR IGBC PLATINUM RATING (IGBC REG. NO. - GAH 240763) NOV. 2024	15.00%	269.4898		15.00%		134.745	
TOTAL COMMERCIAL F.A.R	190.00%	3413.538		190.00%		1706.769	62 SHOPS
				189.872%		1705.618	
RESIDENTIAL + COMMERCIAL LAND							
RESIDENTIA NET LAND @ 96% OF 11.09875 ACR.	10.6548 ACR.	43118.377	SQ.MT.	98%	10.87678	44016.677	
PERMISSIBLE COMMERCIAL @ 4% OF 11.09875 ACR.	0.44395 ACR.	1796.599	SQ.MT.	2%	0.22198	898.2995	
TOTAL RESIDENTIAL + COMMERCIAL - (A) + (B) @ 96% + 4% = 100%	11.09875 ACR.	44914.976	SQ.MT.	100%	11.09875	44914.976	

GROUND COVGERAGE	PERMISSIBLE %	PROPOSED									PROPOSED %
GROUND COVGERAGE AREA @ 98% + 2% = 100 % AREA (44016.677 + 898.300) = (44914.976 SQM)	50.00%	RESIDENTIAL	COMMERCIAL	COMMUNITY & CRECHE	GUARD ROOM	METER VCB ROOM	STP MUMTY	UGT MUMTY	ESS DG SET		37.691%
GROUND COVERAGE AREA CALCULATION (IN SQM.)	22457.488	14624.839	1363.194	411.182	12.000	75.000	22.000	26.000	56.000		16.590.215

DENSITY CALCULATION	PERMISSIBLE				PROPOSED					
	PERSON (PPA)	(TDR) ADDL PERSON +175	TOTAL DENSITY	RESI. AREA @98% OF NET PLAN AREA	TOTAL PERSON (PPA)	TOTAL DWELLING UNIT				TOTAL PERSON @ 5 EACH UNIT
POPULATION PER ACRES CALCULATION RESIDENTIAL (PPA)	750-900	750-900+(175)	750-1075		845.139	1891				9,455.00

GREEN AREA CALCULATION @ NET PLANNED AREA	PERMISSIBLE			TOTAL PLOT EXCLUDING AREA UNDER	PROPOSED		
TOTAL PLOT AREA	11.11875 ACR.	44,995.913	SQ.MT.				
AREA UNDER 24.0 M ROAD WIDENING	0.79 ACR.	3197.011	SQ.MT.				
AREA UNDER 12.0 M ROAD WIDENING	0.19 ACR.	768.901	SQ.MT.				
AREA UNDER 60.0 M ROAD WIDENING	0.04 ACR.	161.874	SQ.MT.	10.098 ACRES			
NET PLANNED AREA	10.098 ACR.	40868.127	SQ.MT.			15.150%	
GREEN REQUIRED @ 15% OF NET PLANNED AREA	1.514 ACR.	6129.763	SQ.MT.		1.520 ACRES	6195.284	SQ.MT

PARKING AREA CALCULATION	PERMISSIBLE				PROPOSED			
	ECS PER SQM	TOTAL UNITS	TOTAL ECS		ECS PER SQM	TOTAL AREA (SQM)		TOTAL PARKING NO.
TOTAL CAR PARKING (OPTIONAL) ECS & NUMBER'S		1891						
ECS OPEN CAR PARKING	23				358.49	8245.280		
ECS STILT CAR PARKING	28				733.40	20535.18		
					1091.89			1091.89
TOTAL NUMBER'S. & ECS TWO WHEELER PARKING REQUIRED (OPEN + STILT) 2500 X 800 MM SIZE (2.0 sqm)	0.5	1891	945.50					
OPEN TWO WHEELER PARKING NUMBER'S & ECS								
					99	198.00	TOWER 01	
					672	1344.00	TOWER ,02,03,04,09,14,15	
					224	448.00	TOWER 10,11	
STILT TWO WHEELER PARKING NUMBER'S & ECS					224	448.00	TOWER 12,13 E	
					672	1344.00	TOWER 05,06,07,08,15,16	
					1891	3782.00		1891

PROPOSED AGH GROUND COVERAGE,BUILT UP AREA, FAR & NON FAR AREA CALCULATION (IN SQM)

	TOWER's	TOTAL FLOORS (STILT + FLOORS NOS.) (A)	GROUND COVERAGE	STILT/GROUND FLOOR NON FAR - (B)	STILT/GROUND FLOOR FAR (C)	TYPICAL FLOOR NON F.A.R (1 TO 14) (D)	TYPICAL FLOOR F.A.R (1 TO 14) (E)	TOTAL TYPICAL FLOOR NON F.A.R (1 TO 14) (A) X (D)	TOTAL TYPICAL FLOOR F.A.R (1 TO 14) (A) X (E)	MUMTY & MACHINE NON-FAR AREA (M)	TOTAL FLOORS NON FAR ACHIEVED (A) X (D) + (M) (N)	TOTAL FLOORS FAR ACHIEVED (A) X (E) + (C) (O)	TOTAL TYPICAL FLOOR & MUMTY FAR & NON FAR BUILT UP AREA ACHIEVED (O) + (P) =(R)	TOTAL NOS. UNITS ACHIEVED (3 BHK)
RESIDENTIAL	TOWER 1 (S+12 & 13)	12 / 1	883.972	809.145	74.827	43.364	532.250 / 210.299	520.368 / 43.364	6387.000 / 210.299	74.827	1372.877	9672.126	9119.830	96 / 3
	TOWER 2 (S+14 TH)	14	883.972	809.145	74.827	43.364	532.250	607.096	7451.5	74.827	1416.241	7526.327	9017.395	112
	TOWER 3 (S+14 TH)	14	883.972	809.145	74.827	43.364	532.250	607.096	7451.5	74.827	1416.241	7526.327	9017.395	112
	TOWER 4 (S+14 TH)	14	883.972	809.145	74.827	43.364	532.250	607.096	7451.5	74.827	1416.241	7526.327	9017.395	112
	TOWER 5 & 6 (S+14 TH)	14	1762.903	1613.249	149.654	86.728	1063.324	1208.074	14886.536	149.654	2821.323	15036.190	18007.167	224
	TOWER 7 & 8 (S+14 TH)	14	1762.903	1613.249	149.654	86.728	1063.324	1208.074	14886.536	149.654	2821.323	15036.190	18007.167	224
	TOWER 9 (S+14 TH)	14	883.972	809.145	74.827	43.364	532.250	607.096	7451.5	74.827	1416.241	7526.327	9017.395	112
	TOWER 10 & 11 (S+14 TH)	14	1612.003	1462.349	149.654	86.728	1063.324	1208.074	14886.536	149.654	2670.423	15036.190	17856.267	224
	TOWER 12 & 12A (S+14 TH)	14	1612.003	1462.349	149.654	86.728	1063.324	1208.074	14886.536	149.654	2670.423	15036.190	17856.267	224
	TOWER 14 (S+14 TH)	14	808.292	733.465	74.827	43.364	532.250	607.096	7451.500	74.827	1340.561	7526.327	8941.715	112
	TOWER 15 (S+14 TH)	14	883.972	809.145	74.827	43.364	532.250	607.096	7451.5	74.827	1416.241	7526.327	9017.395	112
	TOWER 16 & 17 (S+14 TH)	14	1762.903	1613.249	149.654	86.728	1063.324	1208.074	14886.536	149.654	2821.323	15036.190	18007.167	224
	TOTAL		14624.839	13352.788	1272.059	737.188	9252.669	10246.670	125738.88	1272.059	23599.458	127011.038	151182.555	1891
FACILITIES	CRECH (GROUND FLOOR)		411.182										892.654	
	COMMUNITY (FIRST FLL)					411.182								
	MUMTY									60.250				
	COMMERCIAL BLOCK (GROUND FLOOR)		1363.194									1705.618	1887.593	
	FIRST FLOOR						342.424				27.03			
	MUMTY									154.945				
	GUARD ROOM 1.5 X 2.0 M= 3 Sqm (4 NOS. Proposed)		12.00										12.00	
	METER ROOM & HT VCB ROOM		75.00										75.00	
	ESS DG SETS PLATFORM		56.00											
	STP MUMTY ROOM		22.00										22.00	
	UGT MUMTY ROOM		26.00										26.00	
	GRAND TOTAL		16590.215							1487.294	23626.488	128716.656	154787.802	1891
	TOTAL BUILT UP AREA RESIDENTIAL , COMMERCIAL , COMMUNITY & CRECHE & FACILITIES FAR & NON FAR MUMTY & MACHINE ROOM AREA												154787.802	UNITS

COMMERCIAL FAR & NON FAR CALCULATION

F.A.R AREA CALCULATION

ADDITIONS (GROUND COVERAGE)					
GROUND FLOOR					
GEOMETRY	NO.	LENGTH	BREADTH	AREA	
A	1	125.640	10.850	1363.194	
GROUND FLOOR F.A.R				1363.194	
FIRST FLOOR					
A	4	7.140	2.550	72.828	
B	2	22.080	8.300	366.528	
			TOTAL	439.356	
DEDUCTION					
1	2	7.805	5.75	89.758	
2	2	1.750	2.050	7.175	
			TOTAL	96.933	
FIRST FLOOR F.A.R AREA				342.424	
FIRST FLOOR NON F.A.R AREA					
S1	2	5.255	1.500	15.765	
S2	2	3.755	1.500	11.265	
				27.030	
TOTAL COMMERCIAL F.A.R AREA				1705.618	

TOTAL PARKING SUMMARY		
TOTAL NOS. OF UNITS	1891	
PARKING REQUIED @ 0.5 ECS PER DU	945.5	ECS
PARKING REQUIED BY AREA		
PROPOSED OPEN PARKING AREA	8245.28	SQ.MT
TOTAL NOS. OF PARKING IN OPEN SPACE @23 SQ.M / ECS	358.49	ECS
SAY	358.00	ECS
PROPOSED STILT PARKING AREA	20585.18	SQ.MT
TOTAL NOS. OF PARKING IN OPEN SPACE @28 SQ.M / ECS	733.40	ECS
SAY	733.00	ECS
TOTAL PARKING ECS	1091.89	ECS
PARKING PROVIDED		
TOTAL NOS. OF UNITS	1891	NOS
TWO WHEELER PARKING REQUIRED @1 PARKING PER DU	1891	NOS
TWO WHEELER PROVIDED ON STILT LVL	1891	NOS

GENERAL NOTES:-

1. LIFT / SERVICES WILL BE INSTALLED WITH 100% POWER BACK UP.
2. THE RESPONSIBILITY OF THE STRUCTURE DESIGN & STRUCTURAL STABILITY OF THE BUILDING AGAINST THE EARTH QUAKE SHALL BE ENTIRELY OF THE ARCHITECT/ OWNER/ENGINEER.
3. HANDICAP RAMP WITH RAILING HAS BEEN PROVIDED IN ALL THE COMMON AREAS.
4. STRUCTURAL DRAWINGS SHALL BE READ IN CONJUCTION WITH :
5. RELEVANT ARCHITECTURAL AND SERVICES DRAWING
6. DO NOT SCALE FOLLOW WRITTEN DIMENSIONS ONLY.
7. ALL DIMENSIONS ARE IN MM. UNLESS OTHERWISE SPECIFIED
8. UNLESS SPECIFIED OTHERWISE, ALL LEVELS SHOWN IN STRUCTURAL DRAWINGS ARE STRUCTURAL LEVELS ONLY.
9. FOR GENERAL NOTES AND STANDARD DETAILS REFER STANDARD DRG.
10. COVER
    a) BEAM 25 MM
    b) SLAB 20MM
11. CONCRETE MIX:
    a) BEAM M25
    b) SLAB M25
12. TOP REINF :-
13. BOTTOM REINF :-
14. REINFORCEMENT :- REINF. STEEL SHALL BE TMT BARS OF GRADE FE 500 CONFIRMING TO IS 1786-1985
15. DETAILING OF REINFORCEMENT SHALL BE ACCORDING TO SP-34 1987 IS-456-2000, IS-13920-1993
16. PROVIDED DIST. REINF. WHEREVER REQD. AS FOLLOW:-
    TOP :- 8T@200 C/C
    BOT :- 8T@C/C

CONSTRUCTION DETAILS :-

1. THE COLUMNS (RECTANGULAR) OR COLUMN LEG (L SHAPED) SHALL BE SYMMETRICAL ABOUT CENTER LINES.
2. NOT MORE THAN 50% OF BARS SHALL BE LAPPED AT ANY SECTION. LAP LENGTH IN LONGITUDINAL BARS IN COLUMNS SHALL BE EQUAL TO DEVELOPMENT LENGTH IN TENSION.
3. ALL CONSTRUCTION WORKS SHALL BE CARRIED OUT ACCORDING TO C.P.W.D. SPECIFICATIONS 1996 (VOL.-I TO VOL. - VI) WITH CORRECTION SLIPS AND IS 456-2000.
4. DETAILING OF REINFORCEMENT SHALL BE ACCORDING TO SP-34 1987, IS-456-2000, IS-13920-1993.
5. GATE & BOUNDARY WALL AS NTO. DESIGN.

MORTGAGED LEGEND:-

- LAND MORTGAGED AREA 2.738 ACR.
- MORTGAGED TOWER UNITS
- MORTGAGED COMMERCIAL SHOPS

S.NO.	DETAILS OF LAND MORTGAGED RESIDENTIAL & COMMERCIAL		PERMISSIBLE (Sqm)	PROPOSED (Sqm)
1	TOTAL LAND AREA (Acres) @ 11.0875	=	44,895.913	44,895.913
2	Required site area mortgaged @25% of total Land Area	=	8990.187	11083.365
3	Proposed site area mortgaged (in Acres)	=	2.223 Acres	2.738 Acres
			20.00%	24.62%

S.NO.	DETAIL OF BUILTUP AREA/UNIT NOS. MORTGAGED		REQUIRED UNITS	PROPOSED UNITS NOS FOR MORTGAGED	PROPOSED BUILT UP AREA (Sqm)
A	RESIDENTIAL TOTAL UNITS = 1891 NOS. MORTAGAGED UNITS 20% = 378 NOS.				GARDEN HYDRANT LINE
i	TOWER 14 (1st to 5 th floor only) = 47 UNITS TYPE A = 04 NOS , TYPE B = 03 NOS. TYPE C = 40 NOS.	=	378.000	47.00	3191.500
ii	TOWER 15 (1st to 14 th Floor) = 112 UNITS TYPE A = 08 NOS , TYPE C = 104 NOS.	=		112.00	9017.395
iii	TOWER 16 (1st to 14 th floor) = 112 UNITS TYPE A = 08 NOS , TYPE C = 104 NOS.	=		112.00	18007.167
iv	TOWER 17 (1st to 14 th Floor) = 112 UNITS TYPE A = 08 NOS , TYPE C = 104 NOS.	=		112.00	
	GRAND TOTAL RESIDENTIAL			303.00	30216.062
B	COMMERCIAL TOTAL FAR @ 1.75 = 1572.024 SQM MORTAGAGED FAR @ 20% = 314.404 NOS.				DOMESTIC WATER SUPPLY PIPE & FLUSHING WATER SUPPLY PIPE EXTERNAL STORM WATER LINE
i	COMMERCIAL SHOPS ON GROUND FLOOR SHOPS NUMBERS 21 TO 36 = 16 NOS.SHOPS			16.00	318.047 GARDEN HYDRANT LINE
	GRAND TOTAL COMMERCIAL			16.00	318.047

AREA STATEMENT FOR METTALIC ROAD				
A	58.385	6.000	1	350.310
B	57.46	6.000	1	344.760
C	127.685	6.000	1	766.110
D	44.270	6.000	1	265.620
E	35.565	6.000	3	640.170
F	36.180	6.000	1	217.080
G	34.910	6.000	2	418.920
H	31.785	6.000	1	190.710
J	34.530	6.000	2	414.360
K	58.975	6.000	1	353.850
L	187.015	6.000	1	1122.090
M	168.285	6.000	1	1009.710
N	7.260	6.000	1	43.560
P	7.500	6.000	1	45.000
Q	14.210	6.000	1	85.260
R	14.785	6.000	1	88.710
S	21.600	6.000	1	129.600
T	135.840	6.000	1	815.040
U	140.450	6.000	1	842.700
V	22.555	6.000	1	135.330
W	18.145	6.000	1	108.870
X	6.000	3.785	1	22.710
Y	6.000	4.690	1	28.140
A1	3.080	2.000	4	24.640
A2	3.080	1.500	5	23.100
A3	4.730	137.345	5	3248.209
			TOTAL	11734.559
ADD 10% FOR CURVED ROAD				1173.456
TOTAL METTALIC ROAD				12908.015

NOTES

1. Dimensions are not to be scaled.
2. All dimensions are in mm.
3. All windows and ventilators are openable.
4. Lift well are mechanically Pressurized.
5. Fire services install as per NBC.
6. 100% power backup for emergency services.

Owner's Sign&Stamp | Architect's Sign&Stamp

For ROF Infratech and Housing Pvt. Ltd.
Authorised Signatory

JYOTI PRAKASH SHARMA
CA/2008/43101

Architects :

JPS DESIGN STUDIO

Electrical, Plumbing, HVAC & Fire Fighting

BEHERA ASSOCIATES PVT LTD
F-623a, LADO SARAI
BEHIND CNG FILLING STATION
NEW DELHI - 110030
PH-011-45453080,MOB:9811911853
EMAIL-behera.associates@gmail.com

Project Title :
PROPOSED BUILDING PLAN OF AFFORDABLE GROUP HOUSING COLONY OVER AN AREA MEASURING 11.11875 ACRE (LICENCE NO. 182 OF 2024 DATED 10/12/2024 IN SECTOR 07 , SOHNA , BEING DEVELOPED BY ROF INFRATECH & HOUSING PVT. LTD.

Drawing Title : SITE PLAN AND AREA CALCULATION

Scale :	1:200	Project No :	Rev :
	27-12-2024	Drawing Code :	Drawing No : SD-AH-01
Drawn By :			
Checked By :	J P SHARMA		
Sheet Size :	A0:841x1189mm	Drawing Status :	Submission Drawing