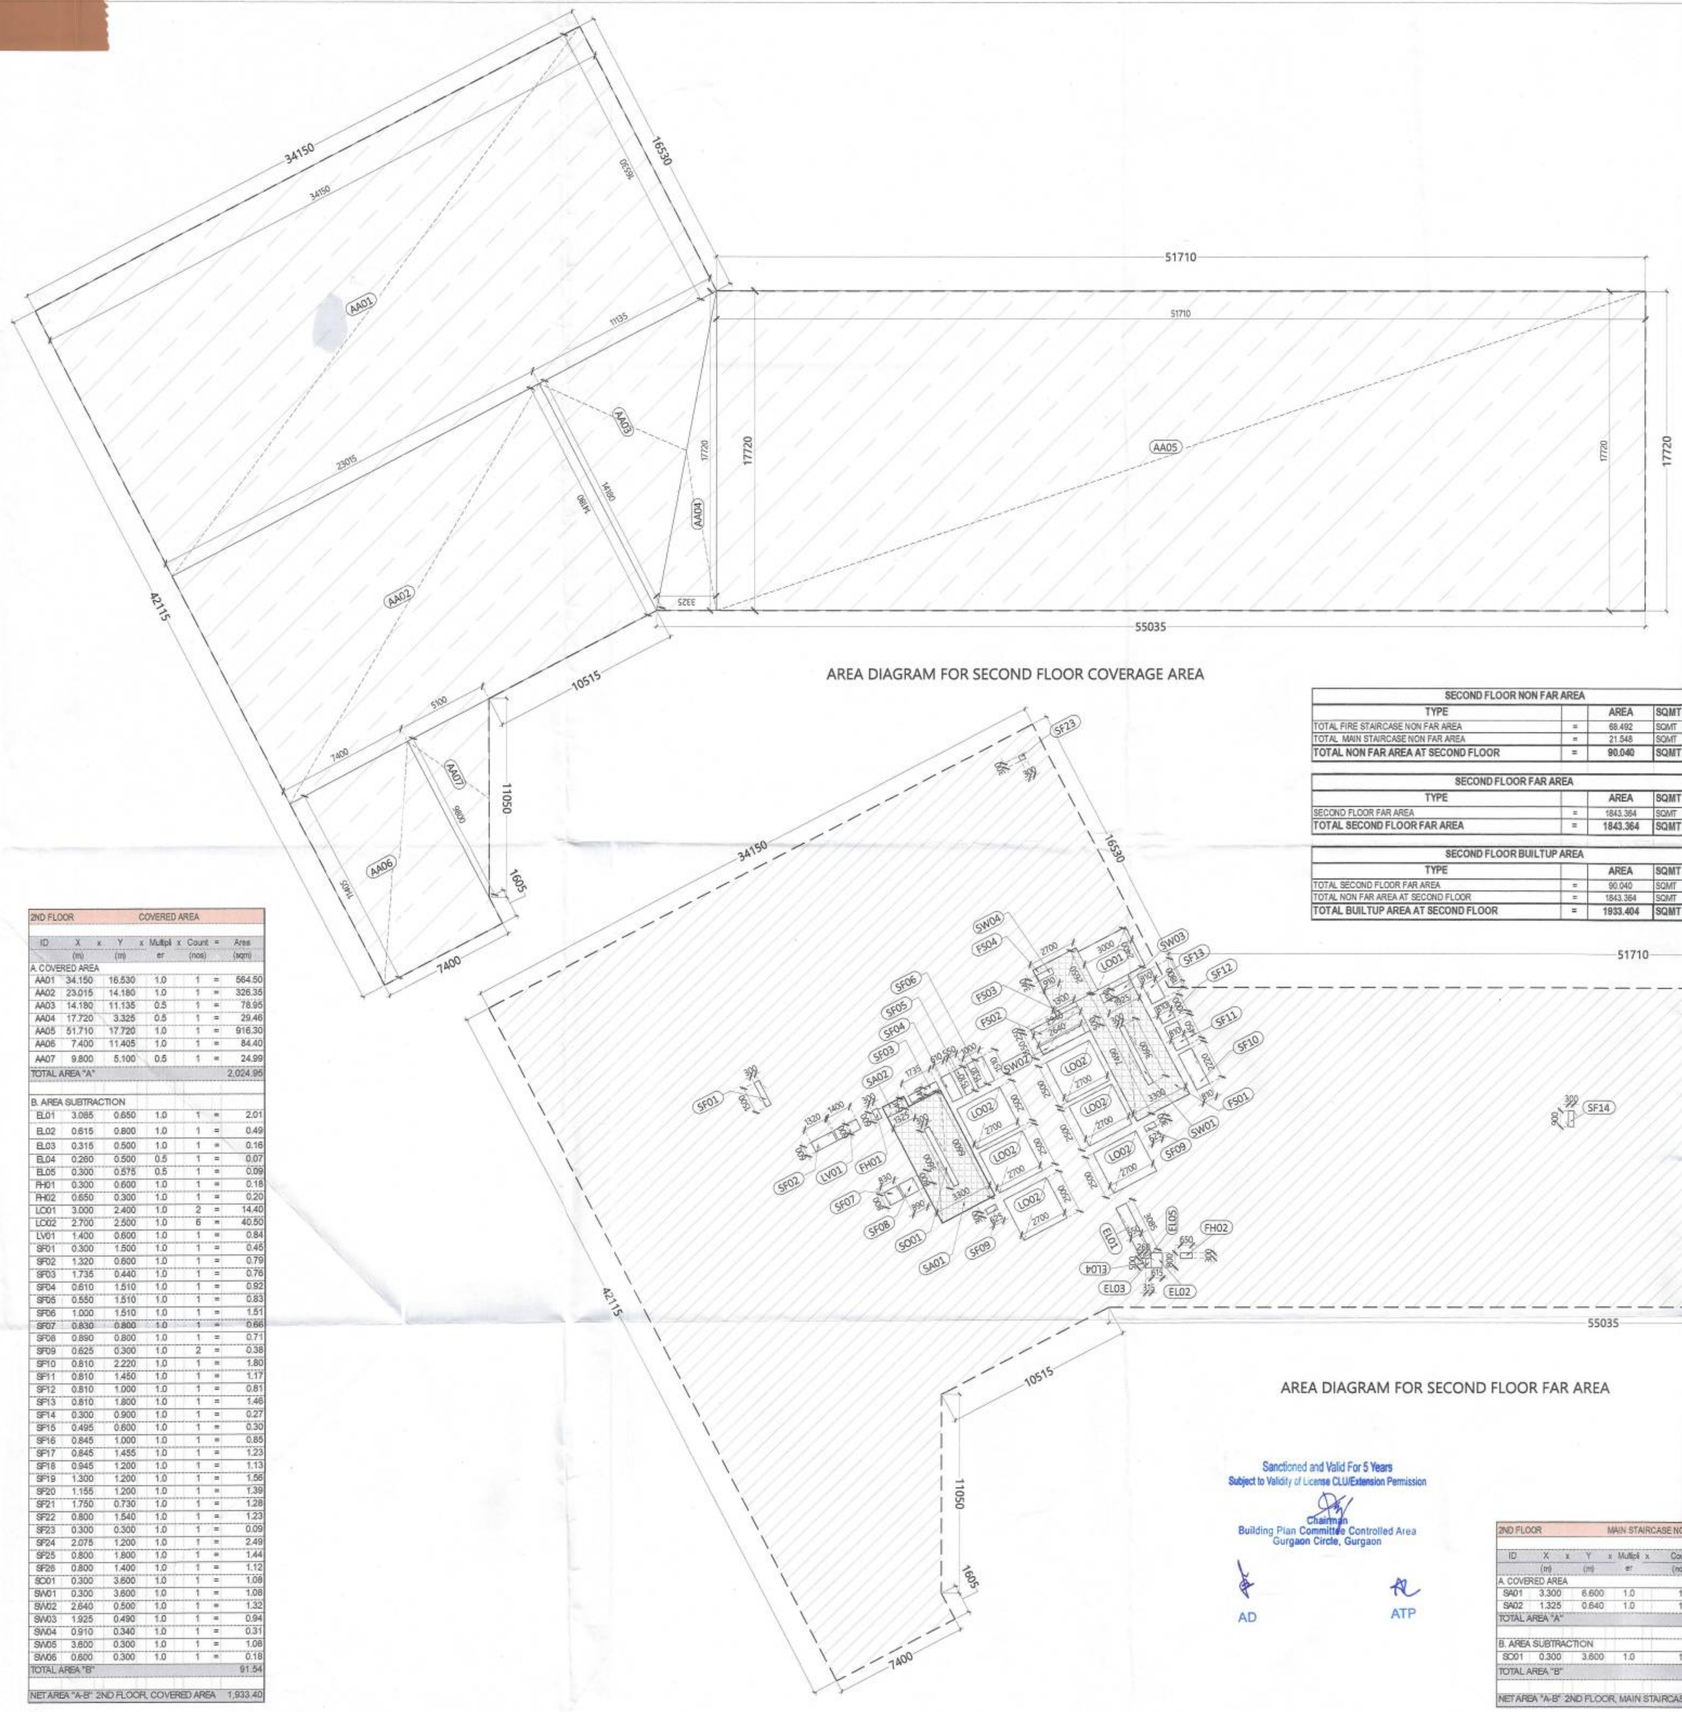


AREA DIAGRAM FOR SECOND FLOOR COVERAGE AREA

AREA DIAGRAM FOR SECOND FLOOR FAR AREA

2ND FLOOR	COVERED AREA							
ID	X (m)	x	Y (m)	x	Multiplier	x	Count (nos)	= Area (sqm)
A. COVERED AREA								
AA01	34.150		16.530		1.0		1	= 564.50
AA02	23.015		14.180		1.0		1	= 326.35
AA03	14.180		11.135		0.5		1	= 78.95
AA04	17.720		3.325		0.5		1	= 29.46
AA05	51.710		17.720		1.0		1	= 916.30
AA06	7.400		11.405		1.0		1	= 84.40
AA07	9.800		5.100		0.5		1	= 24.99
TOTAL AREA "A"								2,024.95
B. AREA SUBTRACTION								
EL01	3.085		0.650		1.0		1	= 2.01
EL02	0.615		0.800		1.0		1	= 0.49
EL03	0.315		0.500		1.0		1	= 0.16
EL04	0.260		0.500		0.5		1	= 0.07
EL05	0.300		0.575		0.5		1	= 0.09
FH01	0.300		0.600		1.0		1	= 0.18
FH02	0.650		0.300		1.0		1	= 0.20
LO01	3.000		2.400		1.0		2	= 14.40
LO02	2.700		2.500		1.0		6	= 40.50
LV01	1.400		0.600		1.0		1	= 0.84
SF01	0.300		1.500		1.0		1	= 0.45
SF02	1.320		0.600		1.0		1	= 0.79
SF03	1.735		0.440		1.0		1	= 0.76
SF04	0.610		1.510		1.0		1	= 0.92
SF05	0.550		1.510		1.0		1	= 0.83
SF06	1.000		1.510		1.0		1	= 1.51
SF07	0.830		0.800		1.0		1	= 0.66
SF08	0.890		0.800		1.0		1	= 0.71
SF09	0.625		0.300		1.0		2	= 0.38
SF10	0.810		2.220		1.0		1	= 1.80
SF11	0.810		1.450		1.0		1	= 1.17
SF12	0.810		1.000		1.0		1	= 0.81
SF13	0.810		1.800		1.0		1	= 1.46
SF14	0.300		0.900		1.0		1	= 0.27
SF15	0.495		0.600		1.0		1	= 0.30
SF16	0.845		1.000		1.0		1	= 0.85
SF17	0.845		1.455		1.0		1	= 1.23
SF18	0.945		1.200		1.0		1	= 1.13
SF19	1.300		1.200		1.0		1	= 1.56
SF20	1.155		1.200		1.0		1	= 1.39
SF21	1.750		0.730		1.0		1	= 1.28
SF22	0.800		1.540		1.0		1	= 1.23
SF23	0.300		0.300		1.0		1	= 0.09
SF24	2.075		1.200		1.0		1	= 2.49
SF25	0.800		1.800		1.0		1	= 1.44
SF26	0.800		1.400		1.0		1	= 1.12
SO01	0.300		3.600		1.0		1	= 1.08
SW01	0.300		3.600		1.0		1	= 1.08
SW02	2.640		0.500		1.0		1	= 1.32
SW03	1.925		0.490		1.0		1	= 0.94
SW04	0.910		0.340		1.0		1	= 0.31
SW05	3.600		0.300		1.0		1	= 1.08
SW06	0.600		0.300		1.0		1	= 0.18
TOTAL AREA "B"								91.54
NET AREA "A-B" 2ND FLOOR, COVERED AREA								1,933.40

SECOND FLOOR NON FAR AREA			
TYPE		AREA	SQMT
TOTAL FIRE STAIRCASE NON FAR AREA	=	68.492	SQMT
TOTAL MAIN STAIRCASE NON FAR AREA	=	21.548	SQMT
TOTAL NON FAR AREA AT SECOND FLOOR	=	**90.040**	**SQMT**

SECOND FLOOR FAR AREA			
TYPE		AREA	SQMT
SECOND FLOOR FAR AREA	=	1843.364	SQMT
TOTAL SECOND FLOOR FAR AREA	=	**1843.364**	**SQMT**

SECOND FLOOR BUILTUP AREA			
TYPE		AREA	SQMT
TOTAL SECOND FLOOR FAR AREA	=	90.040	SQMT
TOTAL NON FAR AREA AT SECOND FLOOR	=	1843.364	SQMT
TOTAL BUILTUP AREA AT SECOND FLOOR	=	**1933.404**	**SQMT**

2ND FLOOR	FAR AREA							
ID	X (m)	x	Y (m)	x	Multiplier	x	Count (nos)	= Area (sqm)
A. COVERED AREA								
AA01	34.150		16.530		1.0		1	= 564.50
AA02	23.015		14.180		1.0		1	= 326.35
AA03	14.180		11.135		0.5		1	= 78.95
AA04	17.720		3.325		0.5		1	= 29.46
AA05	51.710		17.720		1.0		1	= 916.30
AA06	7.400		11.405		1.0		1	= 84.40
AA07	9.800		5.100		0.5		1	= 24.99
TOTAL AREA "A"								2,024.95
B. AREA SUBTRACTION								
EL01	3.085		0.650		1.0		1	= 2.01
EL02	0.615		0.800		1.0		1	= 0.49
EL03	0.315		0.500		1.0		1	= 0.16
EL04	0.260		0.500		0.5		1	= 0.07
EL05	0.300		0.575		0.5		1	= 0.09
FH01	0.300		0.600		1.0		1	= 0.18
FH02	0.650		0.300		1.0		1	= 0.20
FS01	3.300		7.490		1.0		1	= 24.72
FS02	2.940		1.550		1.0		1	= 4.56
FS03	1.300		0.250		1.0		1	= 0.33
FS04	2.700		2.650		1.0		1	= 7.16
FS06	6.600		3.600		1.0		1	= 23.76
FS07	4.505		1.820		1.0		1	= 8.20
FS08	4.155		0.375		1.0		1	= 1.56
FS09	1.500		1.705		1.0		1	= 2.56
FS10	0.240		2.400		1.0		1	= 0.58
LO01	3.000		2.400		1.0		2	= 14.40
LO02	2.700		2.500		1.0		6	= 40.50
LV01	1.400		0.600		1.0		1	= 0.84
SA01	3.300		6.600		1.0		1	= 21.78
SA02	1.325		0.640		1.0		1	= 0.85
SF01	0.300		1.500		1.0		1	= 0.45
SF02	1.320		0.600		1.0		1	= 0.79
SF03	1.735		0.440		1.0		1	= 0.76
SF04	0.610		1.510		1.0		1	= 0.92
SF05	0.550		1.510		1.0		1	= 0.83
SF06	1.000		1.510		1.0		1	= 1.51
SF07	0.830		0.800		1.0		1	= 0.66
SF08	0.890		0.800		1.0		1	= 0.71
SF09	0.625		0.300		1.0		2	= 0.38
SF10	0.810		2.220		1.0		1	= 1.80
SF11	0.810		1.450		1.0		1	= 1.17
SF12	0.810		1.000		1.0		1	= 0.81
SF13	0.810		1.800		1.0		1	= 1.46
SF14	0.300		0.900		1.0		1	= 0.27
SF15	0.495		0.600		1.0		1	= 0.30
SF16	0.845		1.000		1.0		1	= 0.85
SF17	0.845		1.455		1.0		1	= 1.23
SF18	0.945		1.200		1.0		1	= 1.13
SF19	1.300		1.200		1.0		1	= 1.56
SF20	1.155		1.200		1.0		1	= 1.39
SF21	1.750		0.730		1.0		1	= 1.28
SF22	0.800		1.540		1.0		1	= 1.23
SF23	0.300		0.300		1.0		1	= 0.09
SF24	2.075		1.200		1.0		1	= 2.49
SF25	0.800		1.800		1.0		1	= 1.44
SF26	0.800		1.400		1.0		1	= 1.12
SW01	0.300		3.600		1.0		1	= 1.08
SW02	2.640		0.500		1.0		1	= 1.32
SW03	1.925		0.490		1.0		1	= 0.94
SW04	0.910		0.340		1.0		1	= 0.31
SW05	3.600		0.300		1.0		1	= 1.08
SW06	0.600		0.300		1.0		1	= 0.18
TOTAL AREA "B"								181.58
NET AREA "A-B" 2ND FLOOR, FAR AREA								1,843.36

2ND FLOOR	MAIN STAIRCASE NON FAR							
ID	X (m)	x	Y (m)	x	Multiplier	x	Count (nos)	= Area (sqm)
A. COVERED AREA								
SA01	3.300		6.600		1.0		1	= 21.78
SA02	1.325		0.640		1.0		1	= 0.85
TOTAL AREA "A"								22.63
B. AREA SUBTRACTION								
SO01	0.300		3.600		1.0		1	= 1.08
TOTAL AREA "B"								1.08
NET AREA "A-B" 2ND FLOOR, MAIN STAIRCASE NON FAR								21.55

2ND FLOOR	FIRE STAIRCASE NON FAR							
ID	X (m)	x	Y (m)	x	Multiplier	x	Count (nos)	= Area (sqm)
A. COVERED AREA								
FS01	3.300		7.490		1.0		1	= 24.72
FS02	2.940		1.550		1.0		1	= 4.56
FS03	1.300		0.250		1.0		1	= 0.33
FS04	2.700		2.650		1.0		1	= 7.16
FS06	6.600		3.600		1.0		1	= 23.76
FS07	4.505		1.820		1.0		1	= 8.20
FS08	4.155		0.375		1.0		1	= 1.56
FS09	1.500		1.705		1.0		1	= 2.56
FS10	0.240		2.400		1.0		1	= 0.58
TOTAL AREA "A"								73.40
B. AREA SUBTRACTION								
SW01	0.300		3.600		1.0		1	= 1.08
SW02	2.640		0.500		1.0		1	= 1.32
SW03	1.925		0.490		1.0		1	= 0.94
SW04	0.910		0.340		1.0		1	= 0.31
SW05	3.600		0.300		1.0		1	= 1.08
SW06	0.600		0.300		1.0		1	= 0.18
TOTAL AREA "B"								4.91
NET AREA "A-B" 2ND FLOOR, FIRE STAIRCASE NON FAR								68.49

Sanctioned and Valid For 5 Years
Subject to Validity of License CLU/Extension Permission
Chairman
Building Plan Committee Controlled Area
Gurgaon Circle, Gurgaon
AD ATP


OWNER SIGN | ARCHITECT SIGN

AREA LEGEND
- FAR AREA
- COVERED AREA
- NON FAR AREA

OWNER
M/S EMAAR INDIA LIMITED

SUBMISSION DRAWING

KEYPLAN

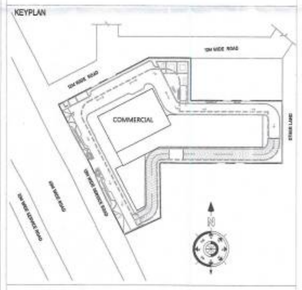

PROJECT NAME
EMAAR SOUK 65

PROJECT ADDRESS
PROPOSED BUILDING PLAN OF COMMERCIAL-2 OF AREA MEASURING 1.548 ACRES IN RESIDENTIAL PLOTTED COLONY ON AREA MEASURING 98.194 ACRES (LICENSE NO 97OF 2010 DT.18.11.2010, LICENSE NO.41 OF 2011 DT.03.05.2011, LICENSE NO. 101 OF 2023 DT.06.05.2023 & LICENSE NO. 265 OF 2025 DT . 31.12.2025) IN SECTOR - 66 & 65 , GURUGRAM BEING DEVELOPED BY ACTIVE PROMOTERS AND OTHERS IN COLLABORATION WITH EMAAR INDIA LTD (FORMERLY KNOWN AS EMAAR MGF LAND LTD)

DATE	PROJECT INCH.	CHECKED BY
13 - 09 -2026	PALIN SIKARI	BALRAJ SINGH
SCALE	DEALT BY	APPROVED BY
1:100	DHEERAJ CHAND	VINEETA P SINGHANIA

DRAWING TITLE
SECOND FLOOR

AREA CALCULATION

ARCHITECTS
Confluence
NEW DELHI , INDIA
F-1, FIRST FLOOR, MIRA CORPORATE SUITES, ISHWAR NAGAR, NEW DELHI 110065
Ph- +91-11-26925684 cos@inconfluence.com
Ph- +91-11-40564768 www.inconfluence.com
architecture urban design hospitality
Member of IGBC ISO - 9001 : 2000 Interiors

DRAWING NO. S-15 | REVISION