




ELEVATION "A"
COMMUNITY CENTRE

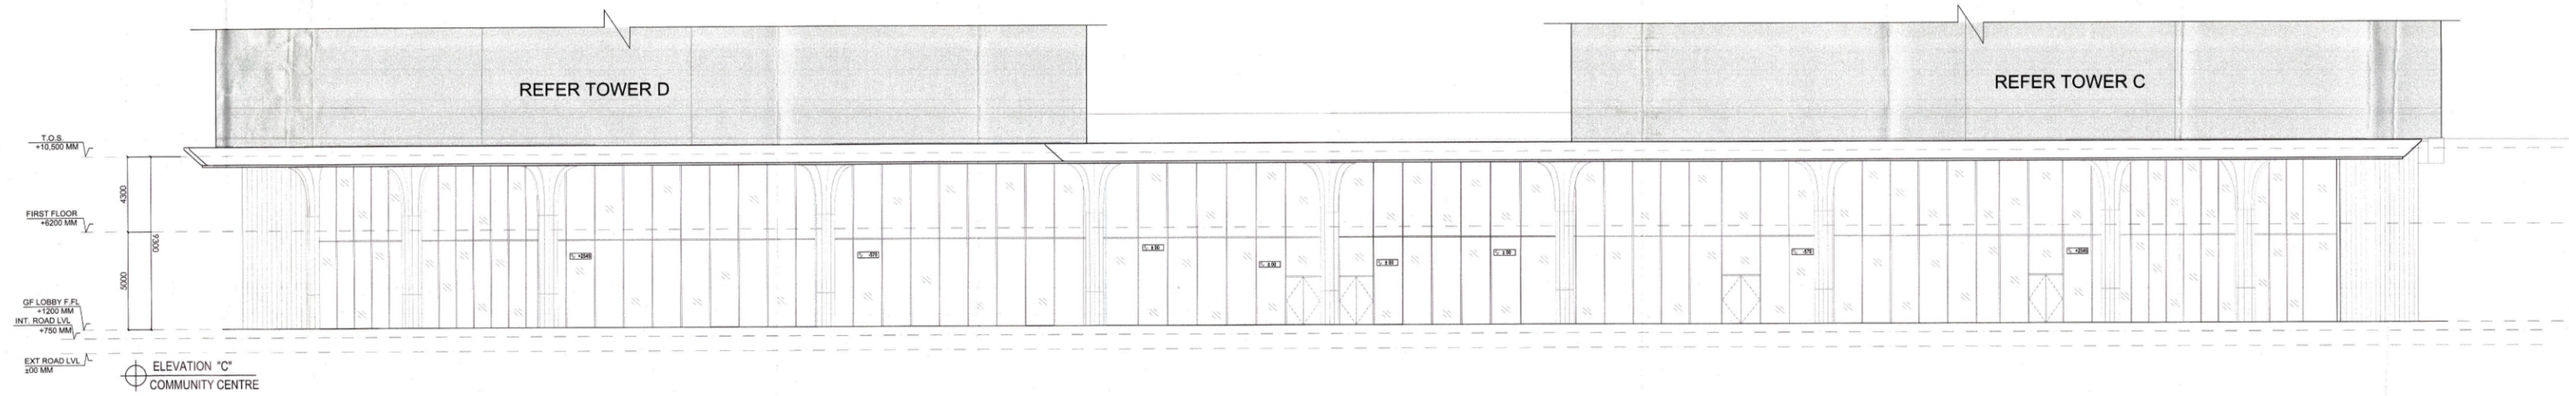


ELEVATION "C"
COMMUNITY CENTRE

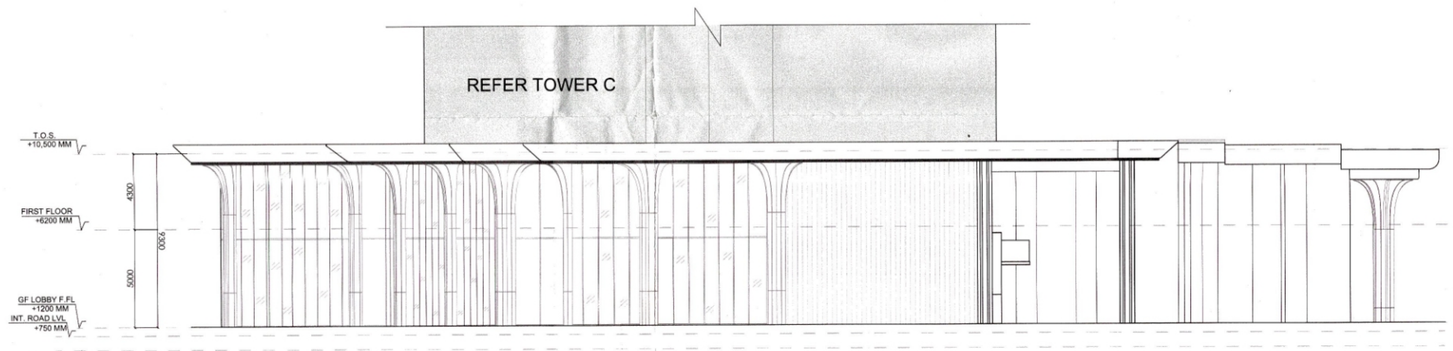


ELEVATION "B"
COMMUNITY CENTRE

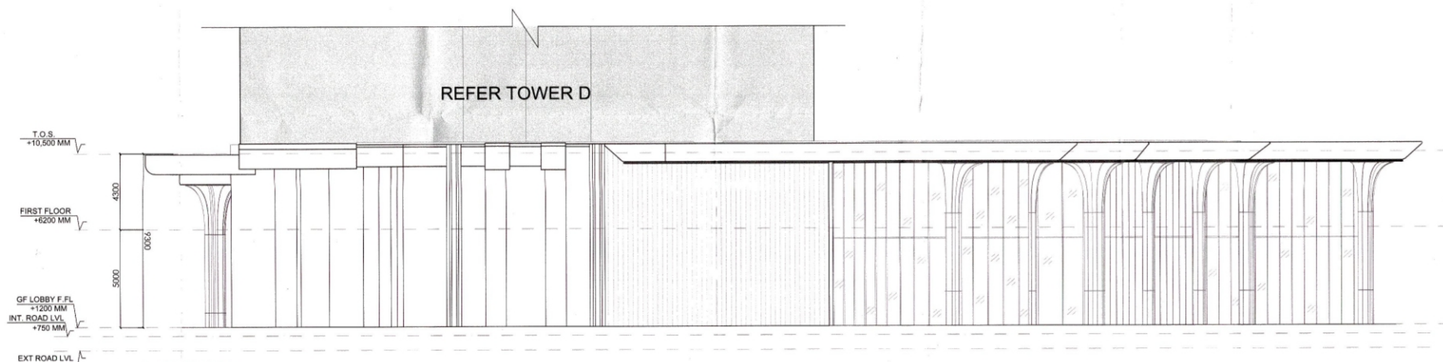


ELEVATION "D"
COMMUNITY CENTRE

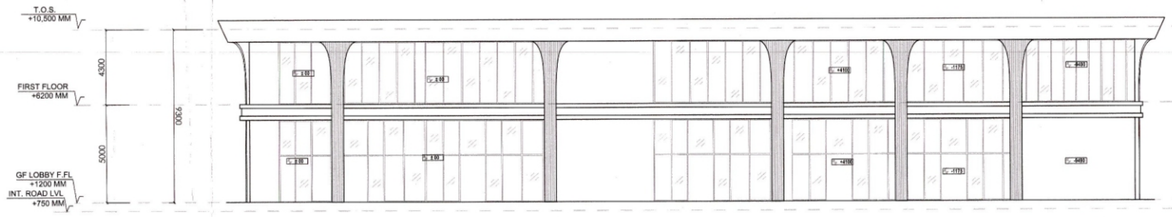


ELEVATION "E"
SPORTS COMPLEX

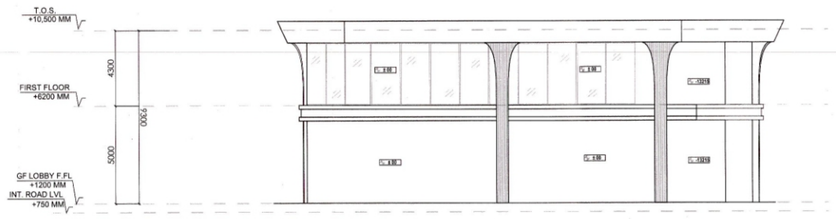


ELEVATION "F"
SPORTS COMPLEX

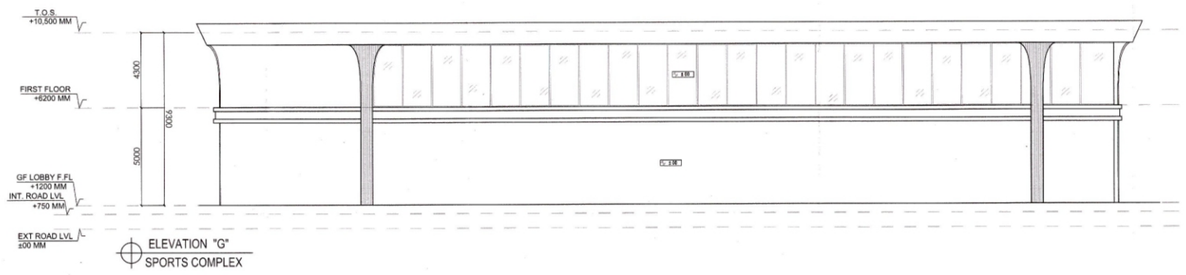

ELEVATION "G"
SPORTS COMPLEX

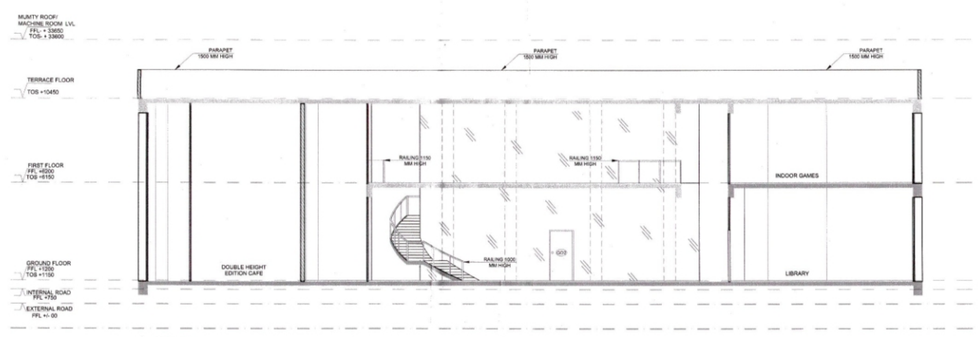

SECTION A
COMMUNITY BUILDING

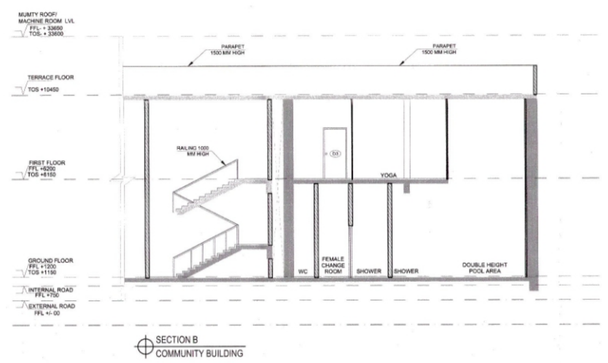

SECTION B
COMMUNITY BUILDING

S.T.P. (HQ) Member Secretary D.P.A.C.
S.T.P. (HQ) Member D.P.A.C.
C.T.P. (HR) Chairman D.P.A.C.
DTP(HQ)
ATP(HQ)
JD.
ATP

MEP CONSULTANT:
SUNIL NAYYAR CONSULTING ENGINEERS PVT LTD.
206, 206A, Second Floor, Time Centre, Golf Course Road, Sector-54, Gurgaon-122002
Tel:- 0124 480 3800 Email :- sncgurgaon@snc.co.in

STRUCTURAL CONSULTANT:
MNU Consultants Pvt. Ltd
MNC House,1516, Rajdanga Main Road, Kolkata - 700 107
Phone:- (033) 401-65700, Fax: (033) 2441 8083 Email:-

CLIENT:
Elevate Edition Realtech Private Limited

ARCHITECT :
Arcop Associates Pvt. Ltd.
Plot- 36b, Sec-32, Gurgaon-122001
Ph.: +91-124-4595500 FAX: +91-124-4595550

PROJECT:-
PRPOSED RESIDENTIAL BUILDING PLAN OF GROUP HOUSING COLONY (LICENSE NO. 43 OF 2026 DATED 10/03/2026) AREA MEASURING 10.525 ACRES IN SECTOR-63A, GURUGRAM, BEING ENVELOPED BY SMT. SANGEETA BHATIA & SH. LAKSH BHATIA IN COLLABORATION WITH ELEVATE EDITION REALTECH PVT. LTD.

A.D. (HQ) Member BPAC
T.P. (HQ) Member BPAC

DRAWING TITLE :
COMMUNITY BUILDING ELEVATIONS AND SECTIONS

DATE:- 31-03-2026		SHEET NO.
SCALE:- 1:150 (A0)		A-10c

OWNER'S SIGNATURE:-

ARCHITECT'S SIGN.:-

ABHISHEK THAKUR
Utkarsh of Architecture
Registration No. CA/2011/52153