This is a "PROVISIONAL BUILDING PLAN" approved only for the purpose of inviting objections from the general public

SANJAY NARANG
ATP (HQ)


STP(HQ)
Member Secretary
BPAC


DDT(HQ)
Member
BPAC

TO BE READ WITH THIS OFFICE MEMO NO.: 19613
DATED : 8/7/2022.

J.D. P.A. A.T.P.

Key Plan

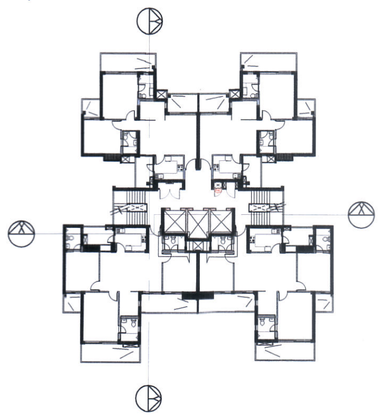

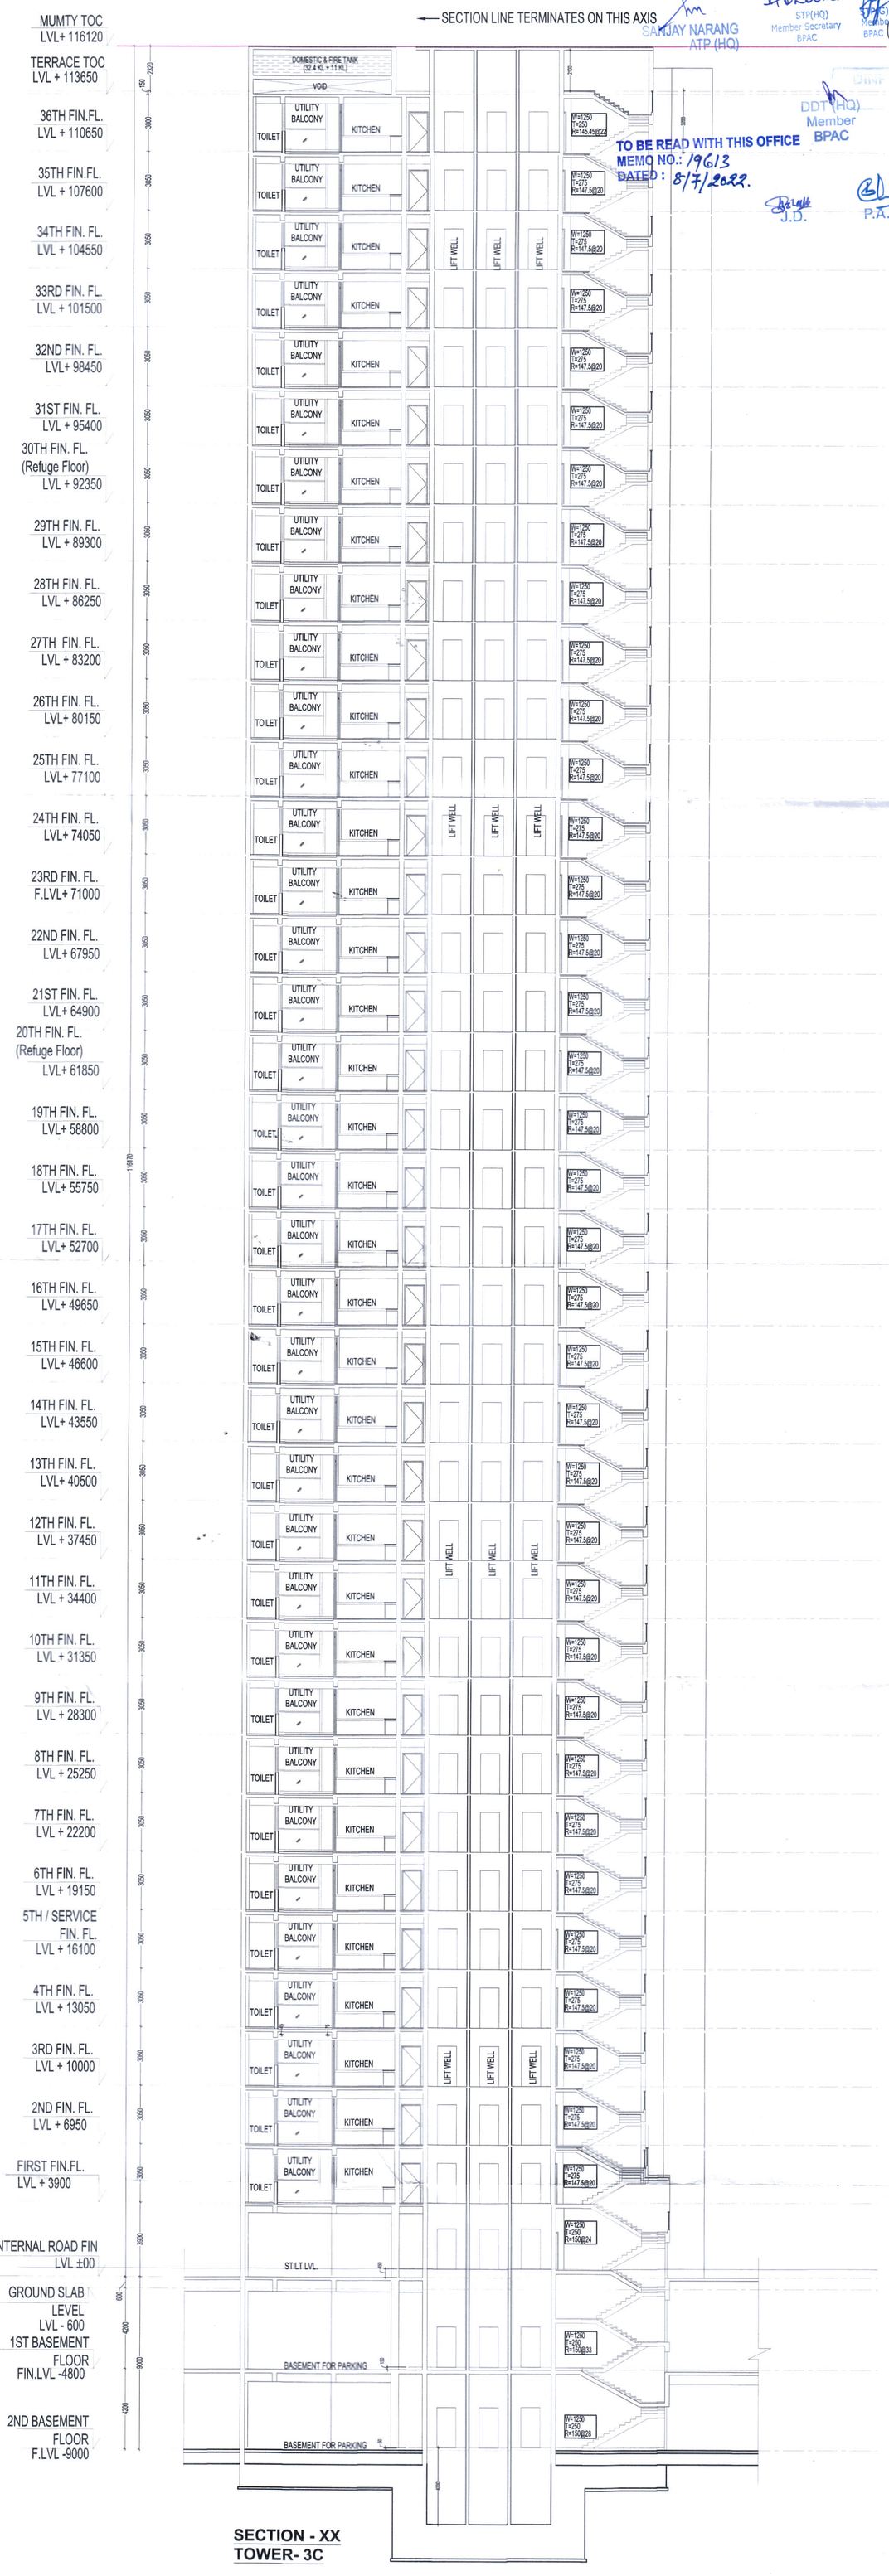

SECTION - XX
TOWER- 3C

OWNER,S NAME :
Vibrant infratech Pvt. Ltd & others in collaboration with Union Buildmart Pvt. Ltd

Architect:

GIAN P. MATHUR AND ASSOCIATES (P) LTD.
C - 55, East Of Kailash, New Delhi-110065
T : 011-46599599 / F 011-46599512
E : info@gpmindia.com / W : www.gpmindia.com

Project Title:

GROUP HOUSING COLONY
UNDER (MIX LAND USE) TOD ZONE FOR
(86% GH COMPONENT & 14% COMMERCIALCOMPONENT)
ON THE AREA MEASURING 15.03125 ACRES
(LICENCE NO.:106 OF 2021, DATED 16.12.2021)
AT SECTOR -113, GURUGRAM

Status: SUBMISSION DRAWING

Sheet Title:
RESIDENTIAL BLOCK-TOWER-3C
SECTION-XX

Owner's Sign: Union Buildmart Pvt. Ltd. Authorized Signatory

Architect's Sign: GIAN P. MATHUR B. Arch., M.C.A. CA No. 80/57[illegible]

DATE:

DWG. No.
SD/AR/M3M-113/T-3C/105