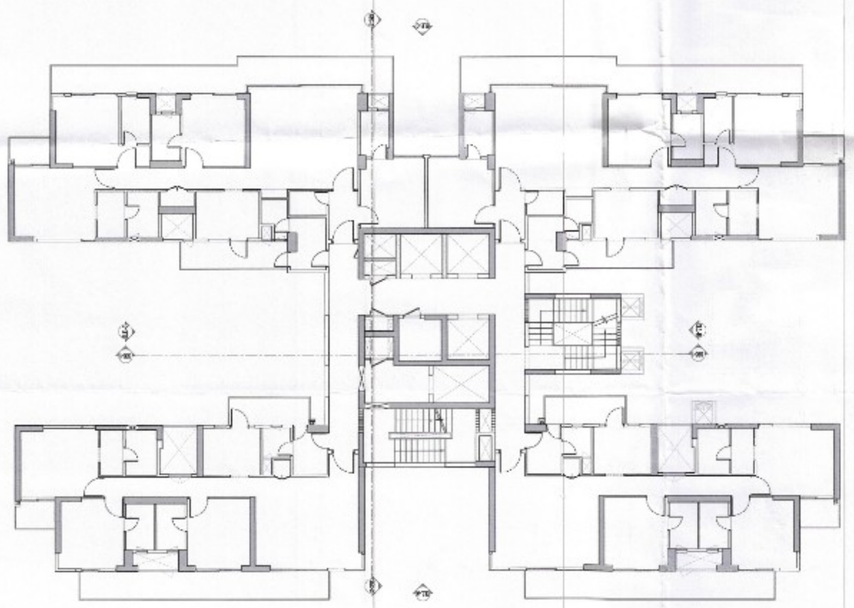

TOWER B KEY PLAN

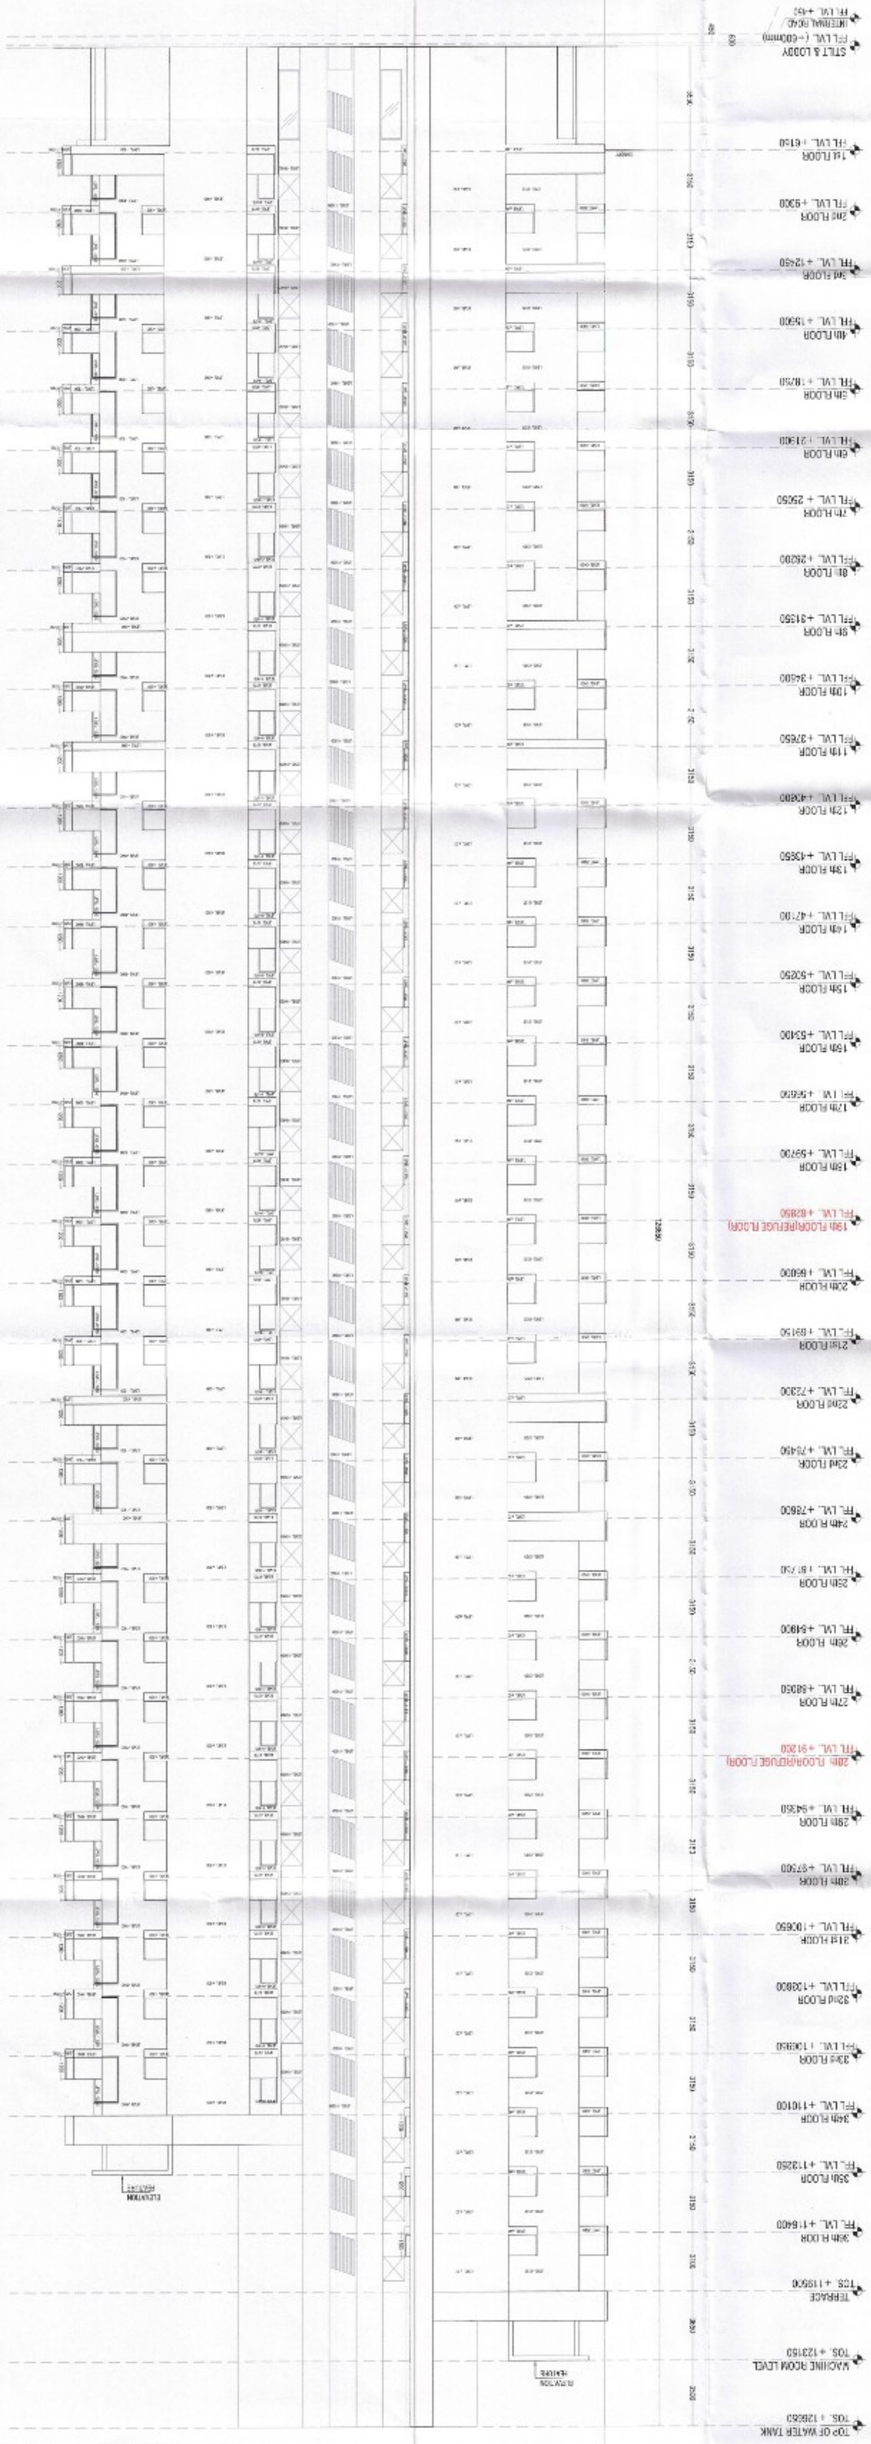

ELEVATION -D

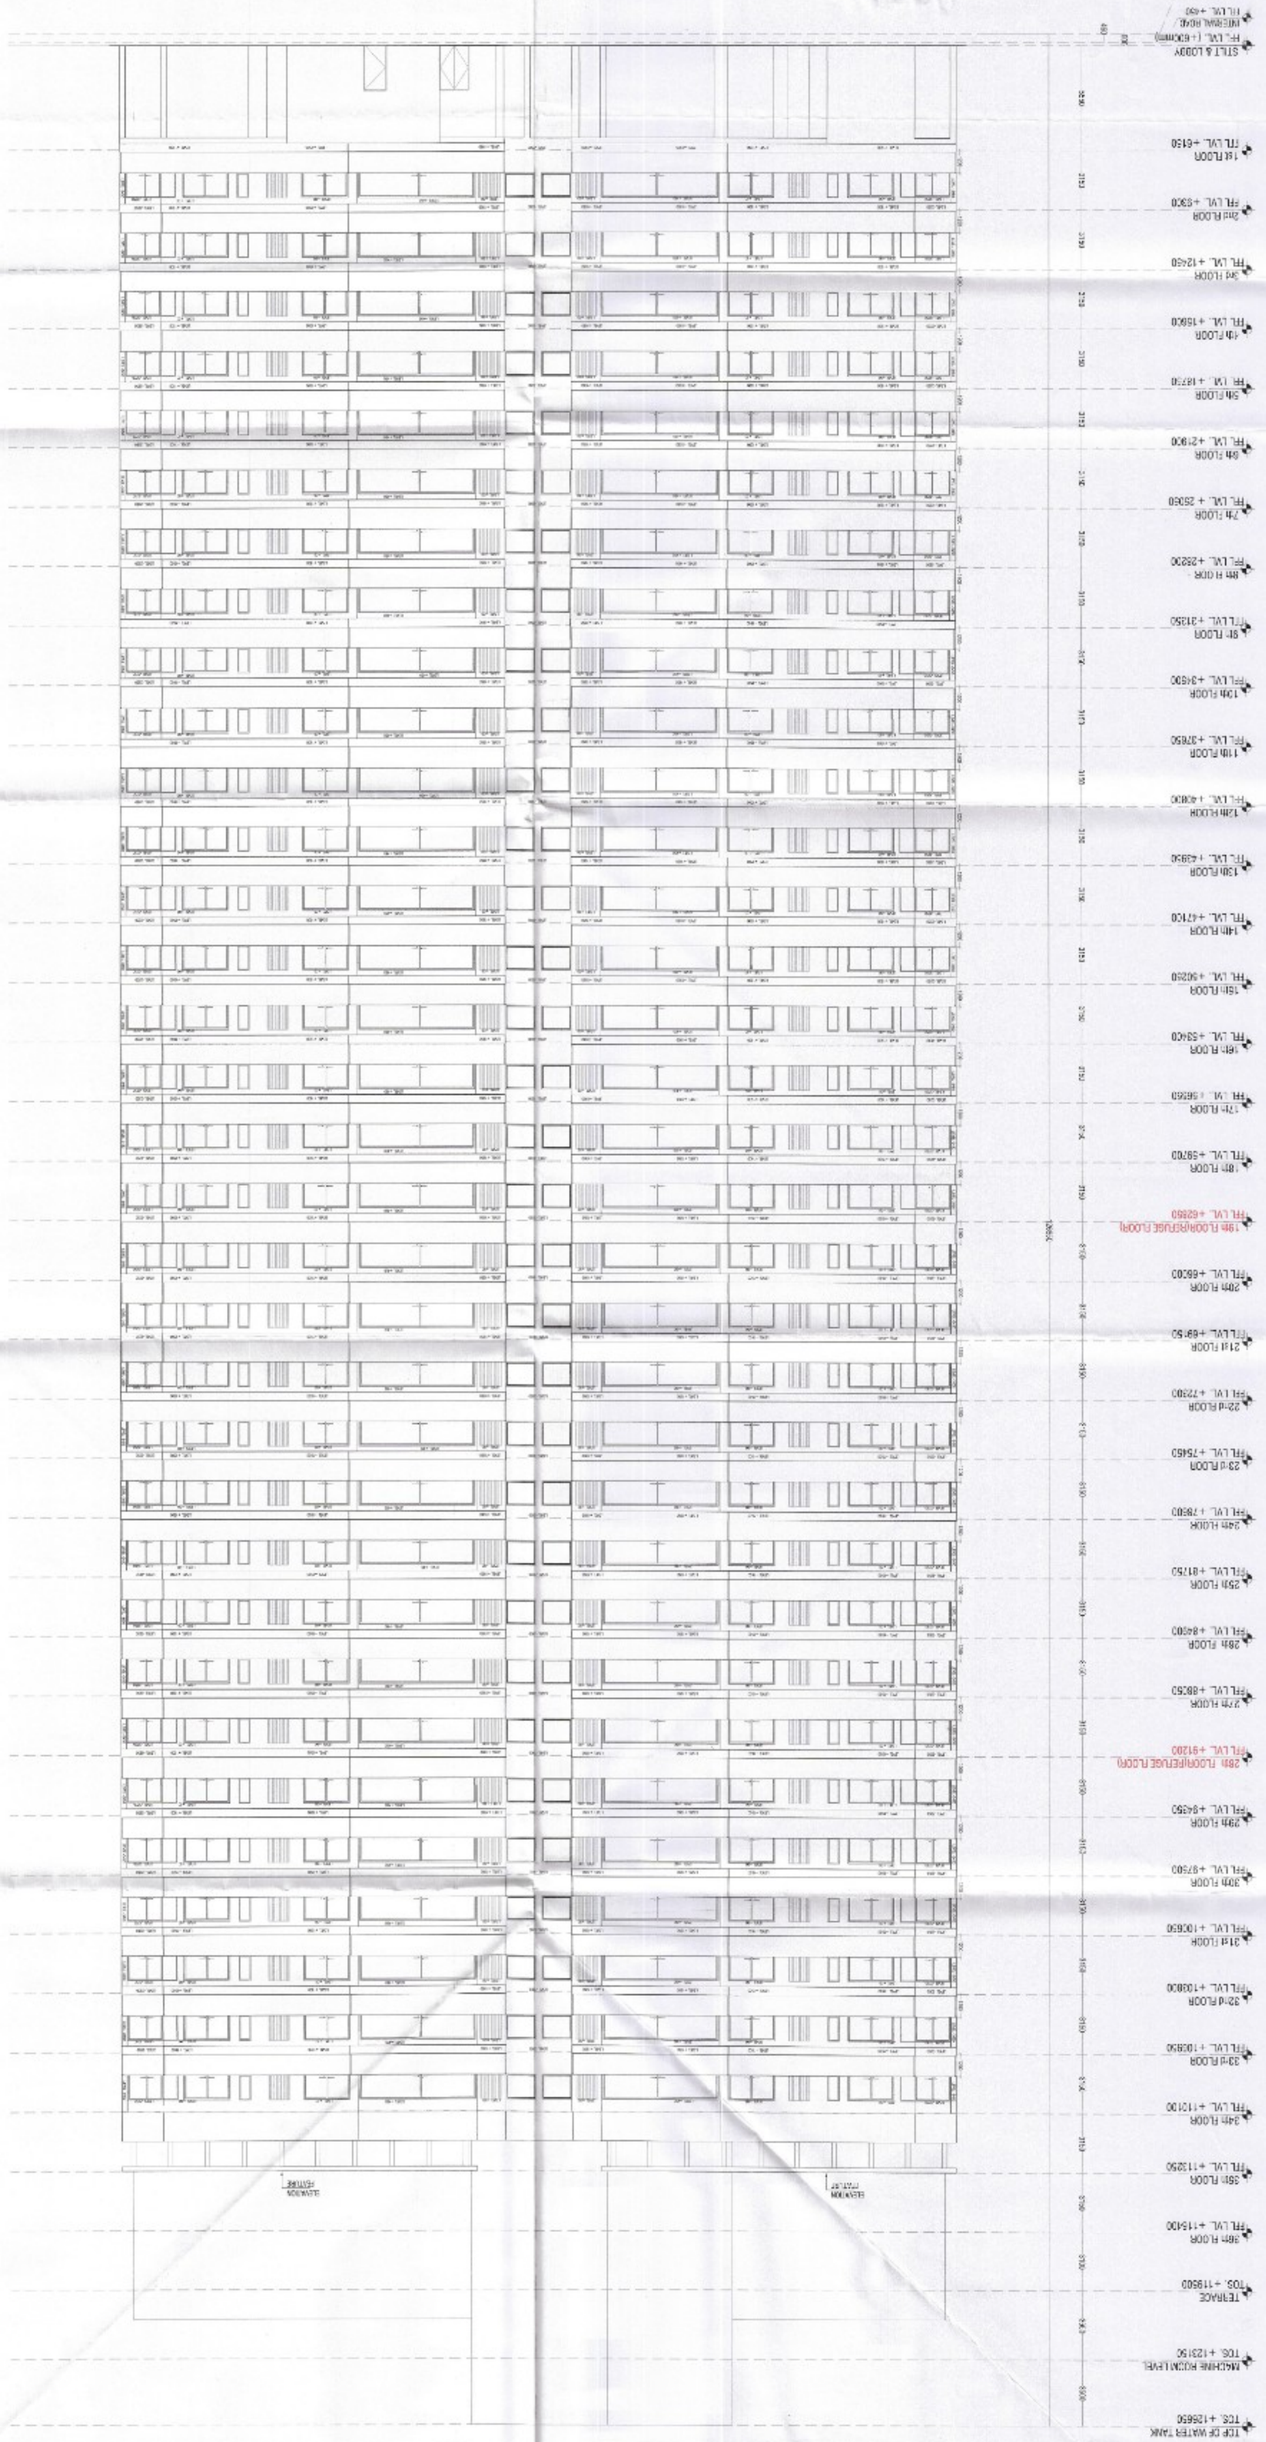

ELEVATION -C

KEY PLAN

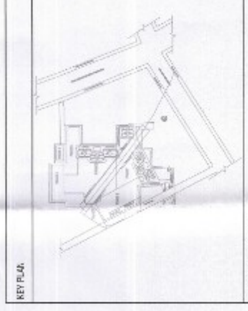

PRINCIPAL ARCHITECT

ACPL Design Ltd

CLIENT

EMAAR INDIA LTD.

PROJECT

PROPOSED RESIDENTIAL COLONY (UNDER NILP POLICY DATED 11.05.2022)ON THE ADDITIONAL AREA MEASURING 1.4625 ACRES (LICENCE NO. 75 OF 2025 DATED 22.10.2025) ADJOINING TO ALREADY LICENSE GRANTED AREA MEASURING 24.4375 ACRES (LICENCE NO. 10 OF 2025 DATED 16.01.2025)THEREBY MAKING TOTAL AREA MEASURING 25.90 ACRES, SECTOR-86, GURUGRAM BEING DEVELOPED BY EMAAR INDIA LTD.

EMAAR (INDIA) LIMITED

ARCHITECT
CA/97/21741

ARCHITECT'S SIGNATURE

OWNER/AUTH. SIGNATURE

DRAWING TITLE

TOWER 32 ELEVATION - C & D

DRAWING NO. A-10

SCALE: 1:150

S.T.P.(HQ) Member Secretary B.P.A.C.

S.T.P.(HQ) C.T.P.(HR) Member B.P.A.C.

Chairman B.P.A.C.

DTP(HQ)

ATP(HQ)

PA

AD

JDT (HQ) Manoj Kumar DTP(C)

DIRECTOR (HR) (HQ)

SANCTIONED
TO BE REALISED FROM THE OFFICE
VIDE NO.: 3704
DATED: 2.06/2025