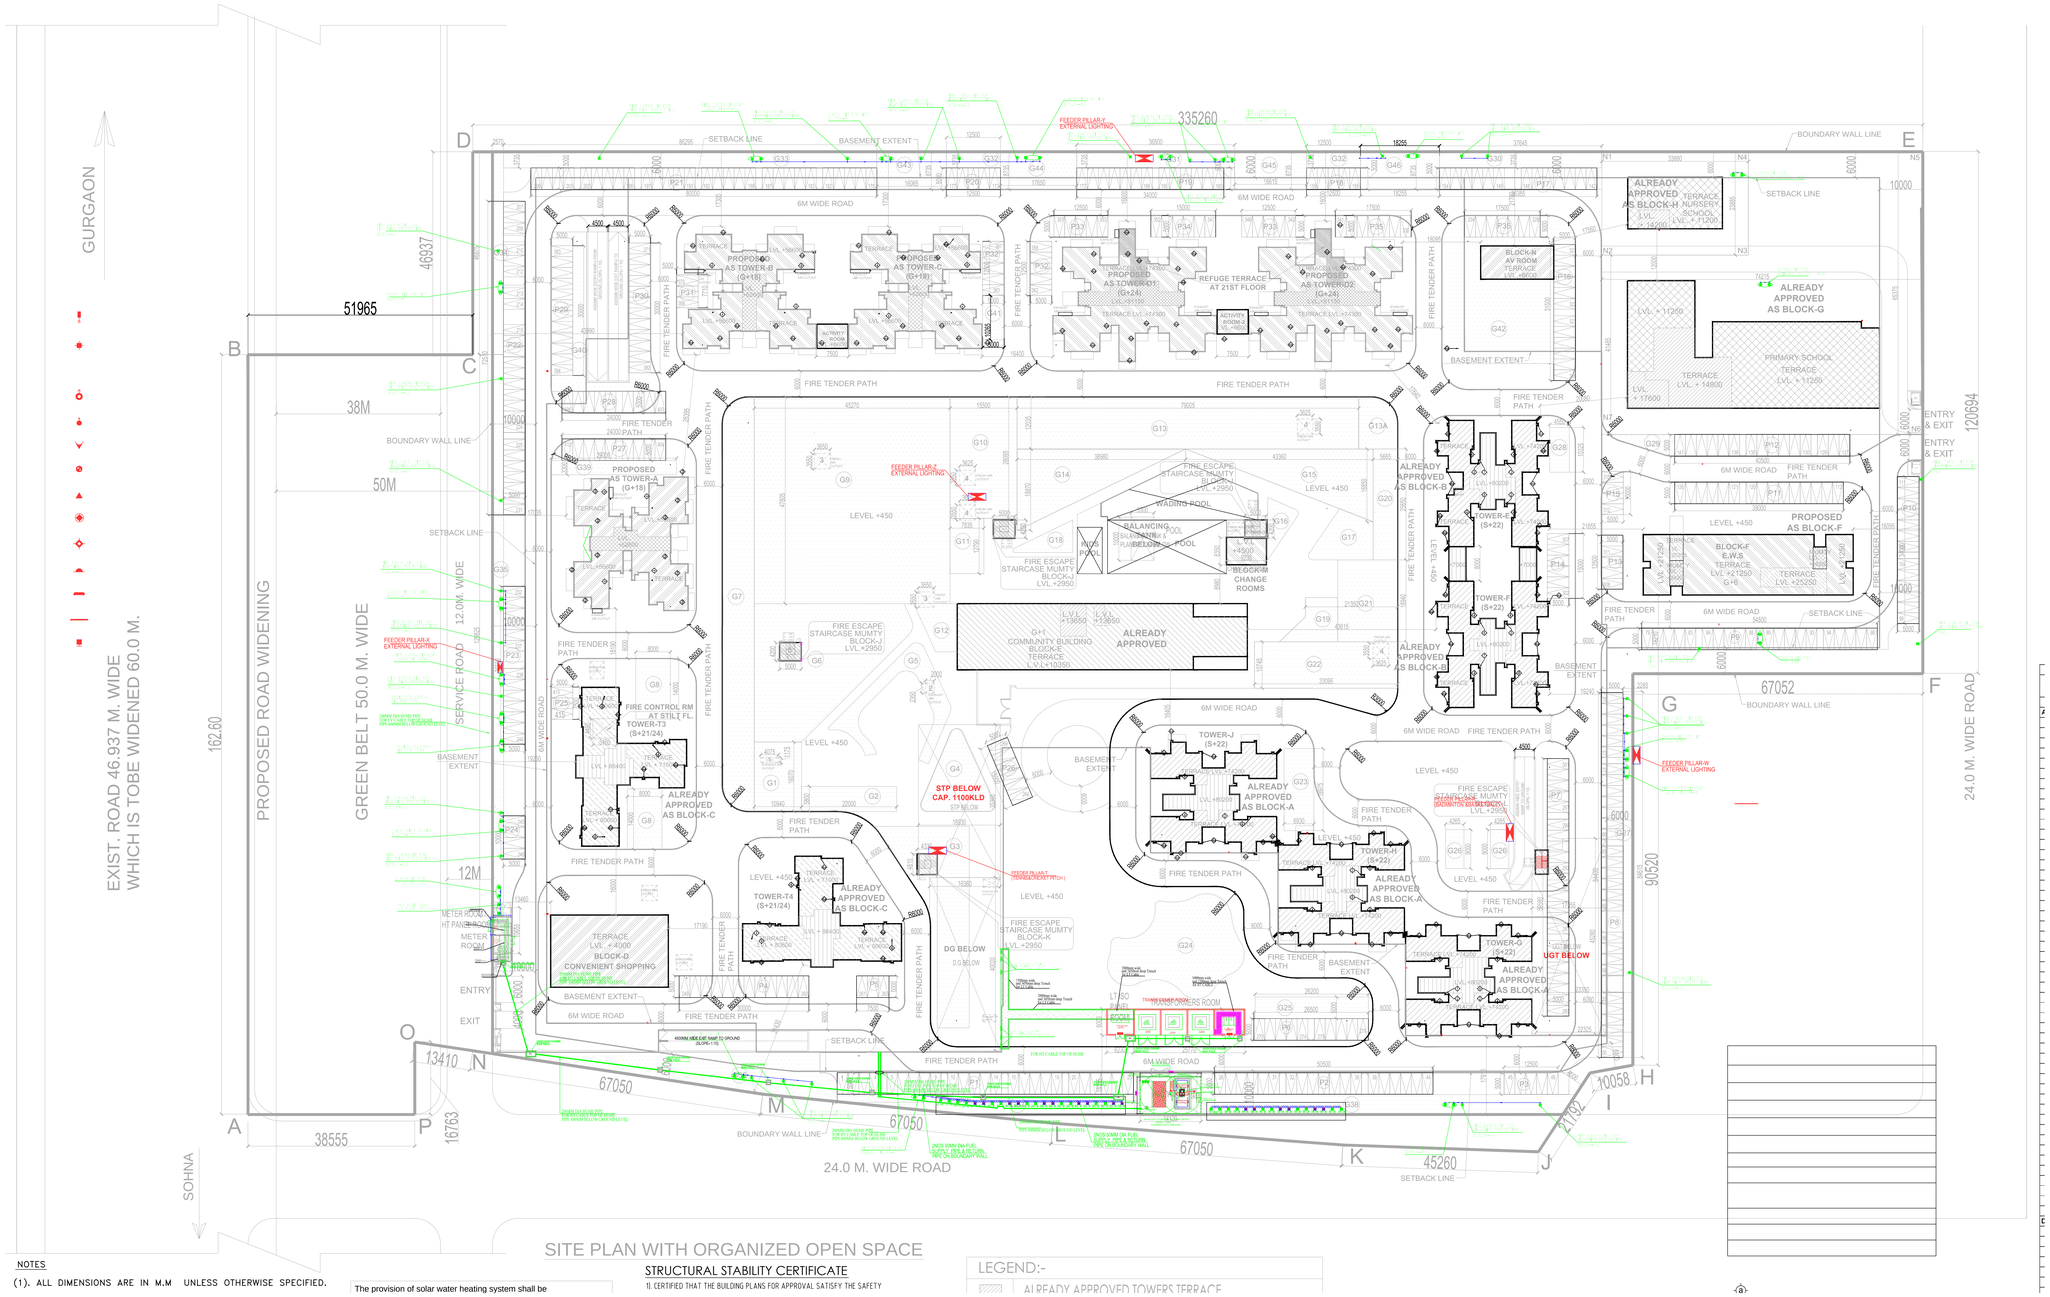


NOTES

(1). ALL DIMENSIONS ARE IN M.M UNLESS OTHERWISE SPECIFIED.
(2). INTERNAL WALL HT. OF TOILETS IS 2100 MM.
(3). BASEMENT IS FULLY MECHANICALLY LIGHTED AND VANTILATED WITH 100% POWER BACKUP.
(4). CFL. WILL BE USED IN INTERNAL LIGHTING AS WILL AS CAMPUS LIGHTING
(5). BUILDING FULLY SPRINKLER AS PER LATEST NORMS OF N.B.C

The provision of solar water heating system shall be as per norms specified by HAREDA and shall be made operational in each building block before applying for an occupation certificate.
The rain water harvesting system shall be provided as per Central Ground Water Authority norms/Haryana Govt. notification
The colonser/owner shall use only Compact Fluorescent Lamps fittings for internal lighting

STRUCTURAL STABILITY CERTIFICATE

1. CERTIFIED THAT THE BUILDING PLANS FOR APPROVAL SATISFY THE SAFETY
2. IT IS ALSO CERTIFIED THAT THE STRUCTURAL DESIGN INCLUDING SAFETY FROM REQUIREMENTS AS STIPULATED UNDER CLAUSE 18 OF BUILDING BYE-LAWS, 1983 AND THE INFORMATION GIVEN THEREIN IS FACTUALLY CORRECT TO THE BEST OF OUR KNOWLEDGE AND UNDERSTANDING.
NATURAL HAZARDS BASED ON SOIL CONTITION HAS BEEN DULY INCORPORATED IN THE DESIGN OF BUILDING AND THESE PROVISIONS SHALL BE ADHERED TO DURING THE CONSTRUCTION.

SITE PLAN WITH ORGANIZED OPEN SPACE

NOTES

(1). ALL DIMENSIONS ARE IN M.M UNLESS OTHERWISE SPECIFIED.

The provision of solar water heating system shall be

STRUCTURAL STABILITY CERTIFICATE

1). CERTIFIED THAT THE BUILDING PLANS FOR APPROVAL SATISFY THE SAFETY

LEGEND:-

ALREADY APPROVED TOWERS TERRACE

REVISED AND ADDITIONAL BUILDING PLANS OF GROUP HOUSING COLONY AREA MEASURING 18.744 ACRES (LICENCE NO. 01 OF 2014 DATED 03/01/2014) IN SECTOR-33, SOHNA BEING DEVELOPED BY AUM SHREE HOTELS & RESORTS PVT. LTD. IN COLLABORATION WITH GODREJ HIGHVIEW LLP

SCALE:- 1:500

NORTH:-

OWNER'S SIGN:-

ARCHITECT'S SIGN:-

ELECTRICITY SUPPLY PLAN | 4