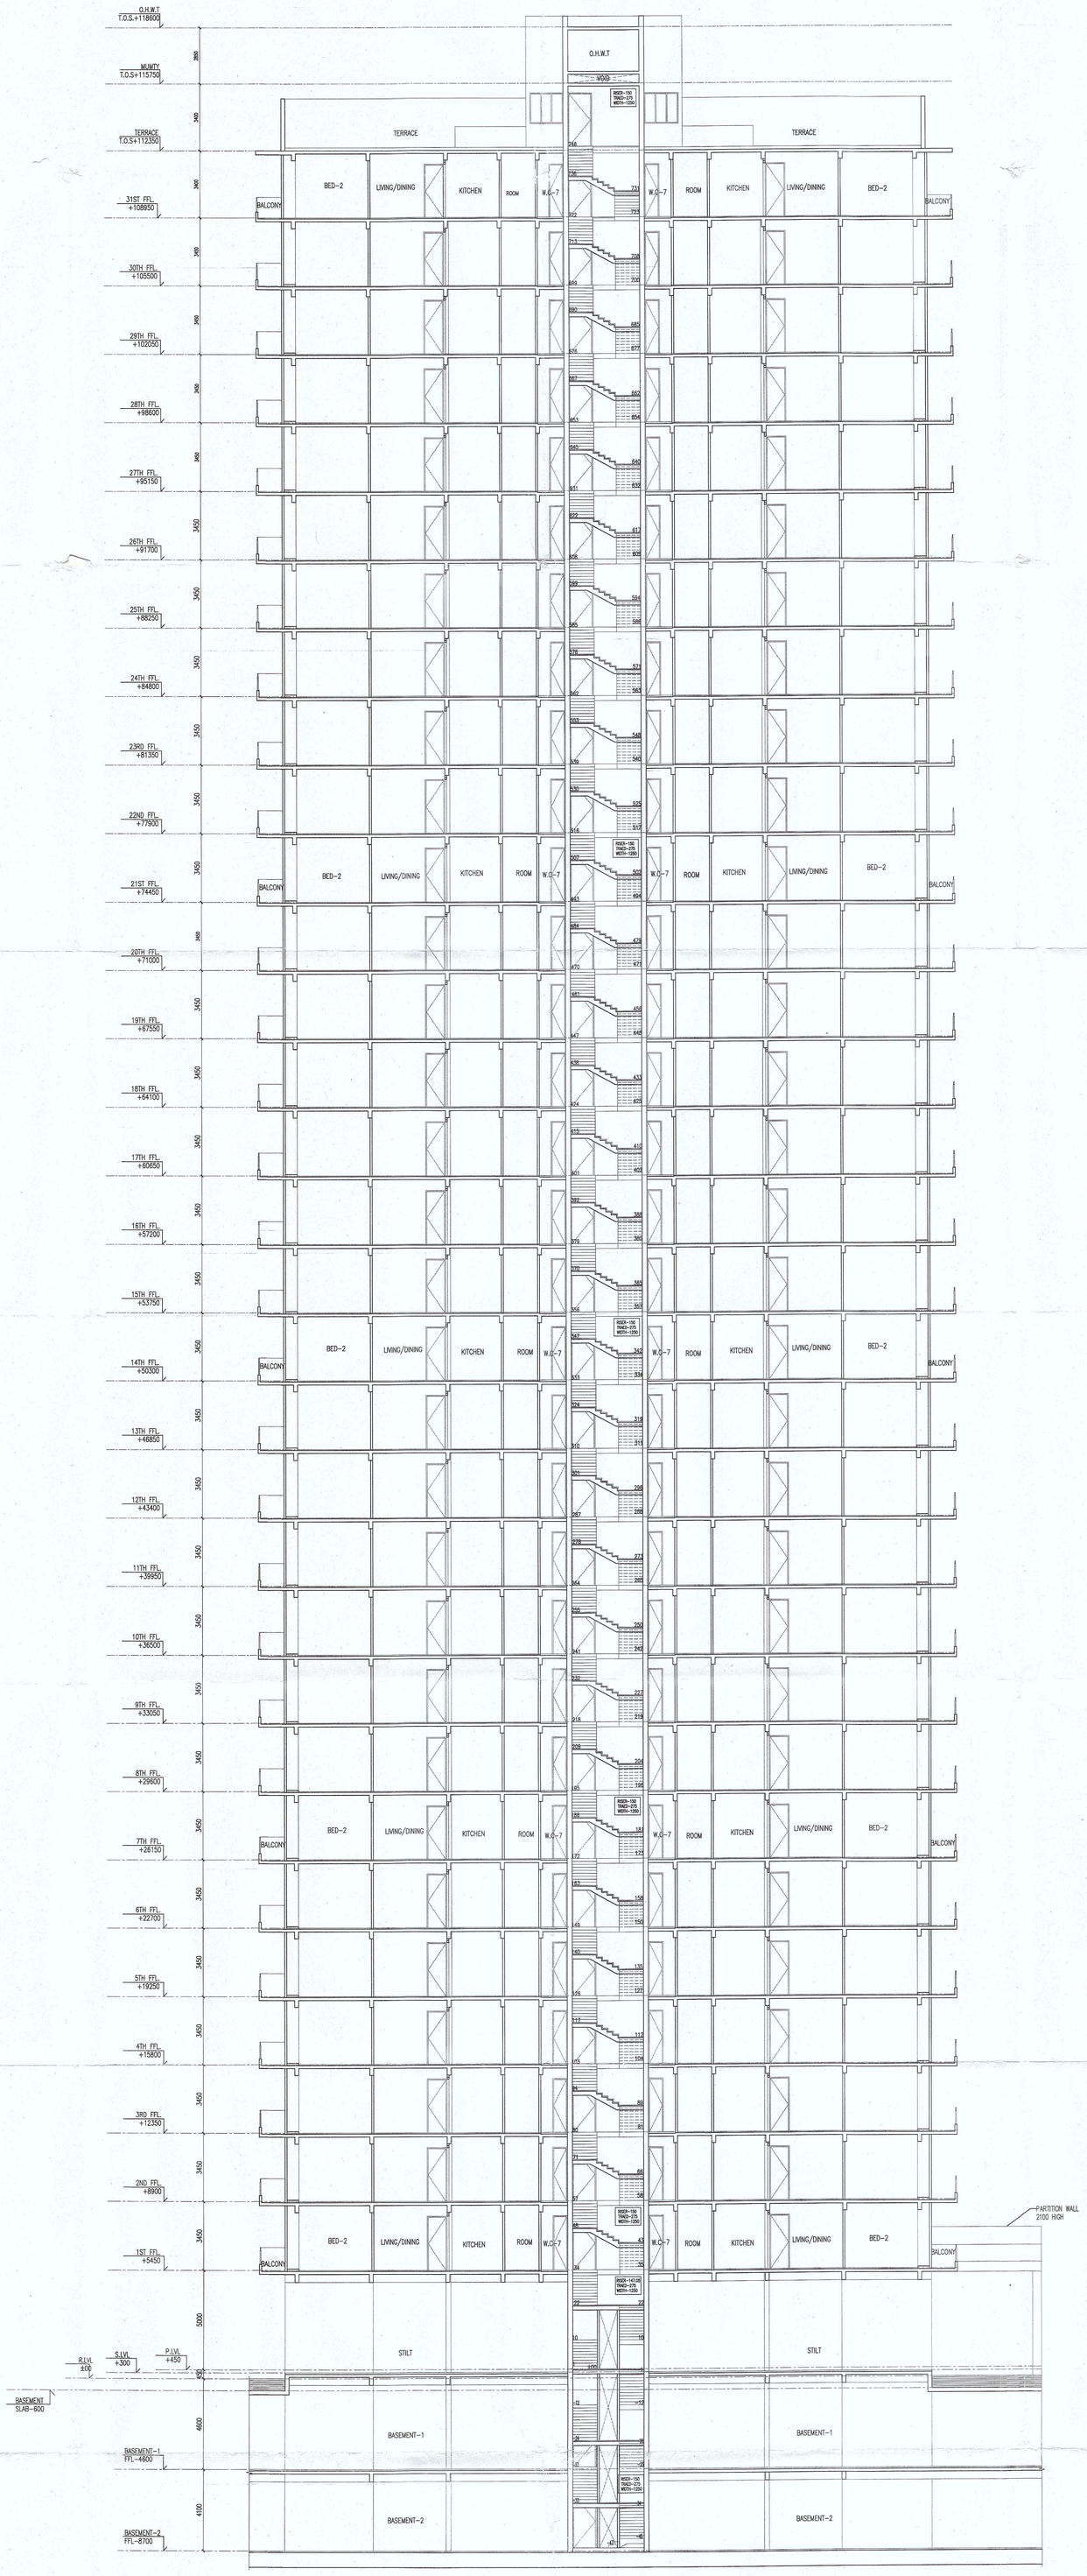


SECTION-BB' OF 31ST FLOORS

This is a "PROVISIONAL BUILDING PLAN" approved only for the purpose of inviting Objections from the general public

S.T.P.(HQ) Member Secretary B.P.A.C.

S.T.P.(G) Member B.P.A.C.

C.T.P.(HR.) Chairman B.P.A.C.

DTP(HQ)

ATP(HQ)

J.D.

P.A.

A.T.P

DINESH KUMAR PA(HQ)

TO BE READ WITH THIS OFFICE MEMO NO.: DATED :

ARCHITECT,S SIGN

BHUPENDERA KUMAR ARCHITECT CA/2004/33978

CLIENT'S SIGN

For ADORE PROPMART LLP

Authorized Signatory

PROJECT

REVISED APPROVAL OF BUILDING PLANS OF GROUP HOUSING COLONY AN AREA MEASURING 9.2453 ACRES (LICENSE NO. 264 OF 2023 DATED 19-12-2023) IN SECTOR-77, GURUGRAM BEING DEVELOPED BY ADORE PROPMART LLP.

FSO. (HQ) Member BPAC

BUILDING NO.

TOWER- T7

SHEET TITLE

SECTION-AA'

DEALT	SCALE	JOB NO
S.K.	1 : 125	
CHECKED	DATE	DRG. NO
B.K.		GH-SD-15(R1)

ARCHITECT

SAHKO CONSULTANTS LLP

(1001 T-4) UNIT NO. 1001, 10th FLOOR, TOWER-4, ASSOTECH BUSSINESS, CRESTERRA, PLOT NO. 22, SECTOR-135, NOIDA, U.P.-201305

email : sahkoconsultants@gmail.com