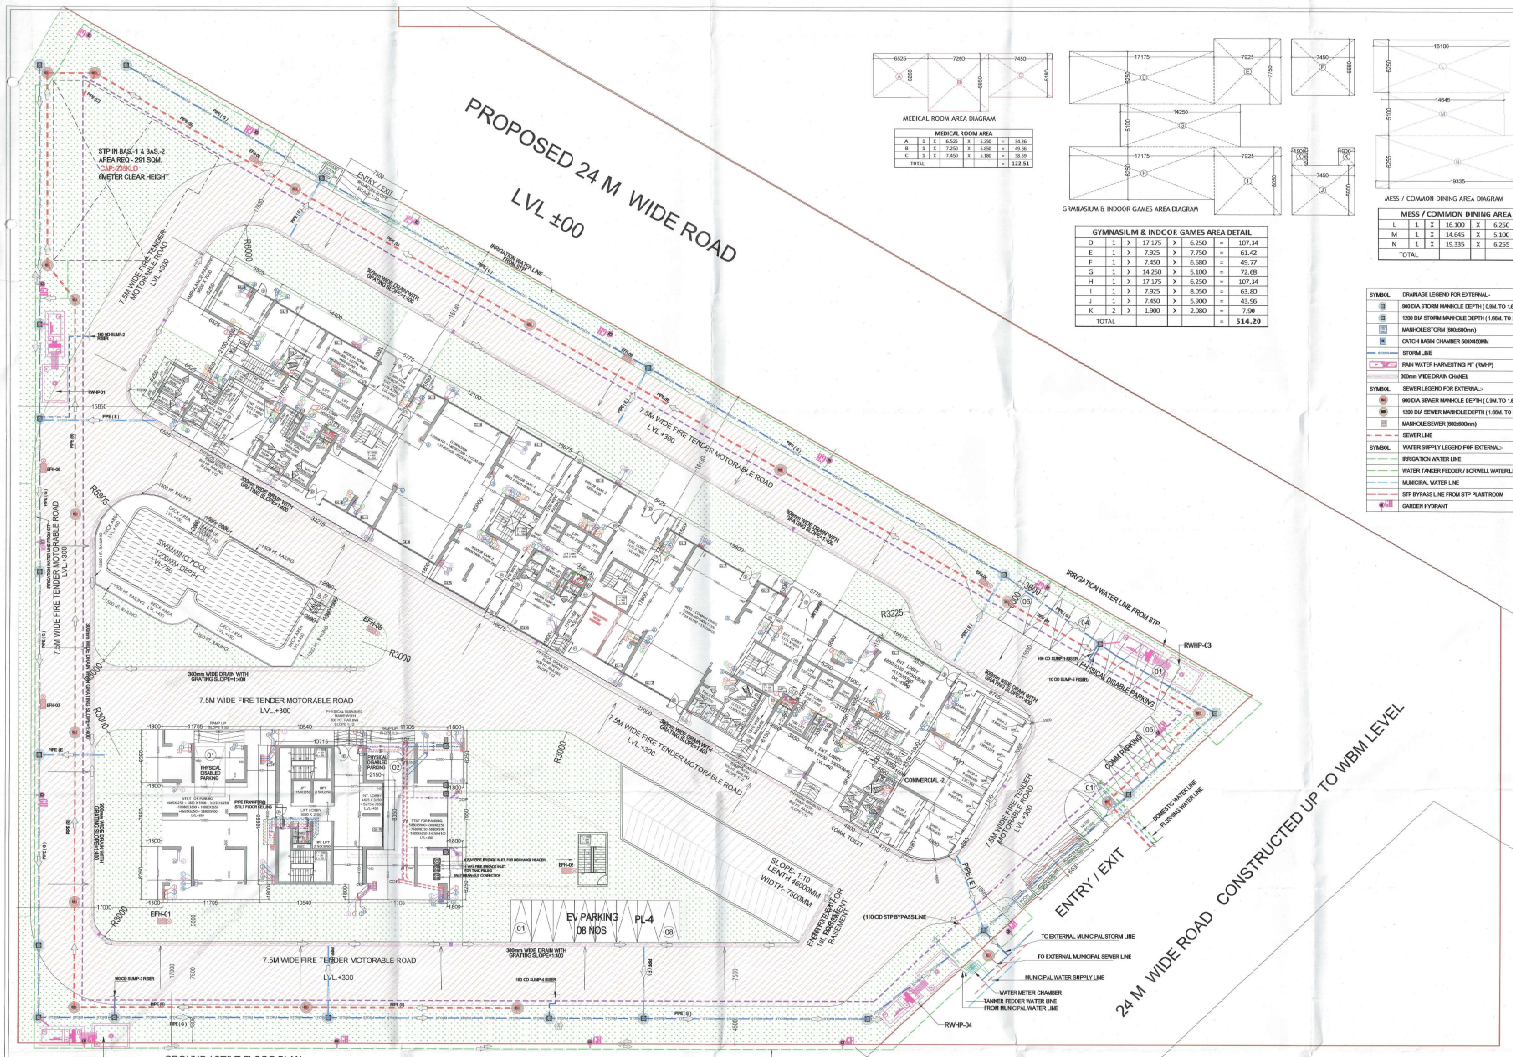
PROPOSED 24 M WIDE ROAD
LVL ±00
24 M WIDE ROAD CONSTRUCTED UP TO WBM LEVEL
ENTRY / EXIT
7.5M WIDE FIRE TENDER MOTORABLE ROAD
LVL +300
SWIMMING POOL
SWIMMING POOL
EV PARKING
08 NOS
PL-4
STP IN BASE-1 & BASE-2
AREA REQ.- 291 SQM.
CUP-295LD
WATER CLEAR HEIGHT
EXIT
ENTRY
RWHP-01
RWHP-02
RWHP-03
RWHP-04
EFH-01
EFH-02
