52A

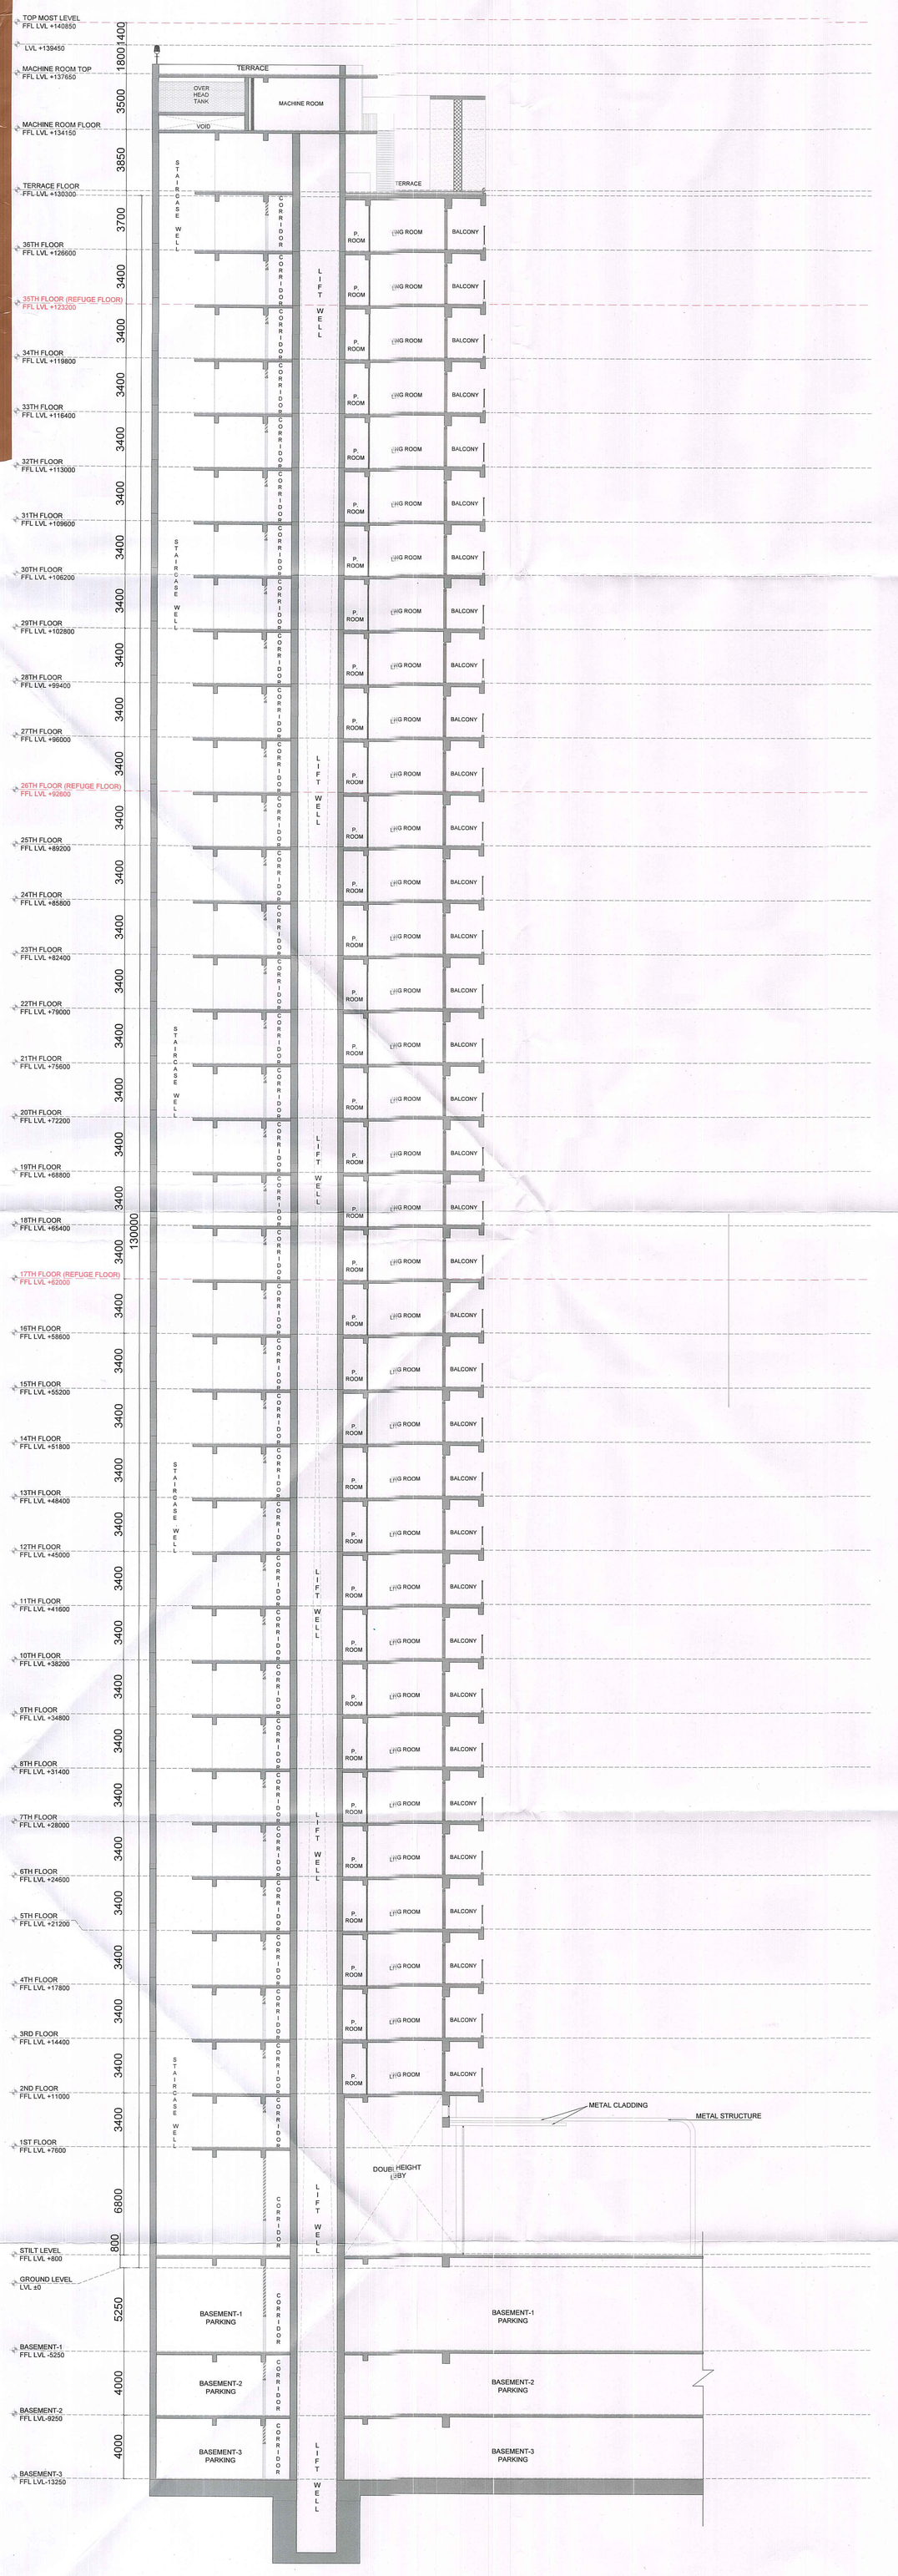

SECTION X
TOWER-02

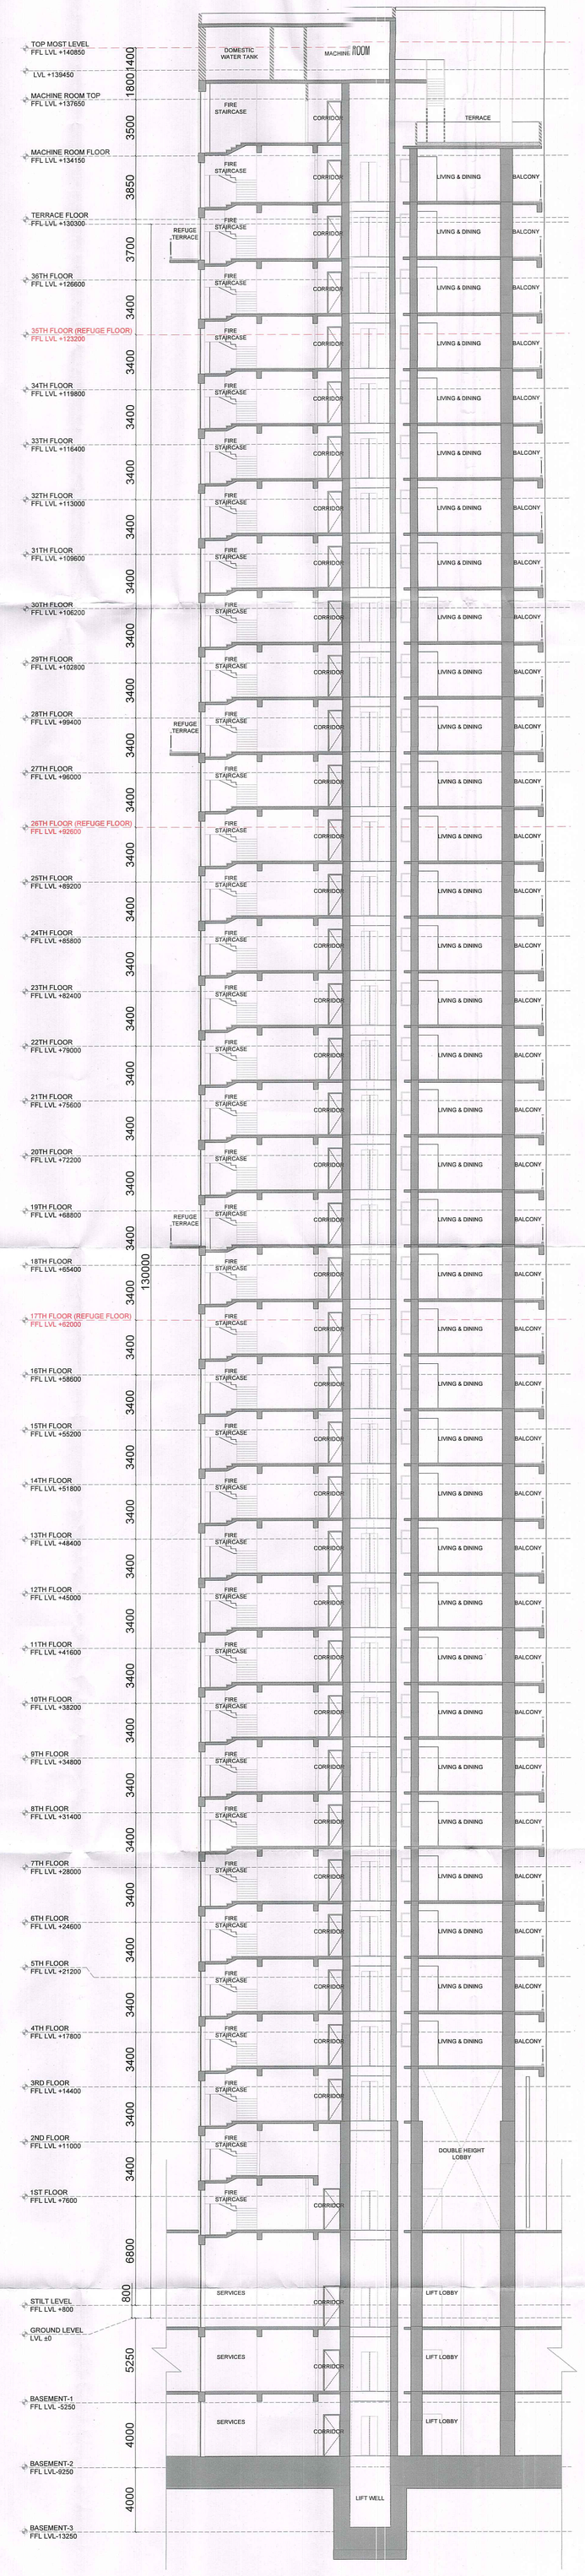

SECTION X
TOWER-03

DTP (HQ) Member BPAC
STP (HQ) Member Secretary BPAC
CTP Chairman BPAC

SANCTIONED
VIDE MEMO No. 95263 DATED 30-3-26

Note :-

1. BUILDING HAS AUTOMATIC SPRINKLER SYSTEM WHEREVER REQUIRED BY NBC.
2. BUILDING WILL BE DESIGNED (STRUCTURES) AS PER RELEVENT IS CODES FOR EARTH QUAKE RESISTANCE.
3. ALL BUILDING 100% POWER BACKUP.

PROJECT:
PROPOSED BUILDING PLAN OF G.H. SITE NO.24 IN SECTOR-53 GURUGRAM OF AREA MEASURING 7.413 ACRES BEING DEVELOPED BY M/S GODREJ PROPERTIES LTD.

GG ASSOCIATES
134, First floor, Vipul Business Park, Sohna Road, Sector-48, Gurugram-122018(Hr.)
(PH-9560794794,9871004573)

OWNER'S SEAL & SIGNATURE

Godrej Properties Limited

FSO, HSIIDC
Member BPAC

ARCHITECT'S SEAL & SIGNATURE

Ar. Rajinder Kumar
9871004573
CA/2012/55971

FEB-2026	Scale : 1:100	Drawing No:-
TOWER- 02 &03 SECTION -XX		SC-4A