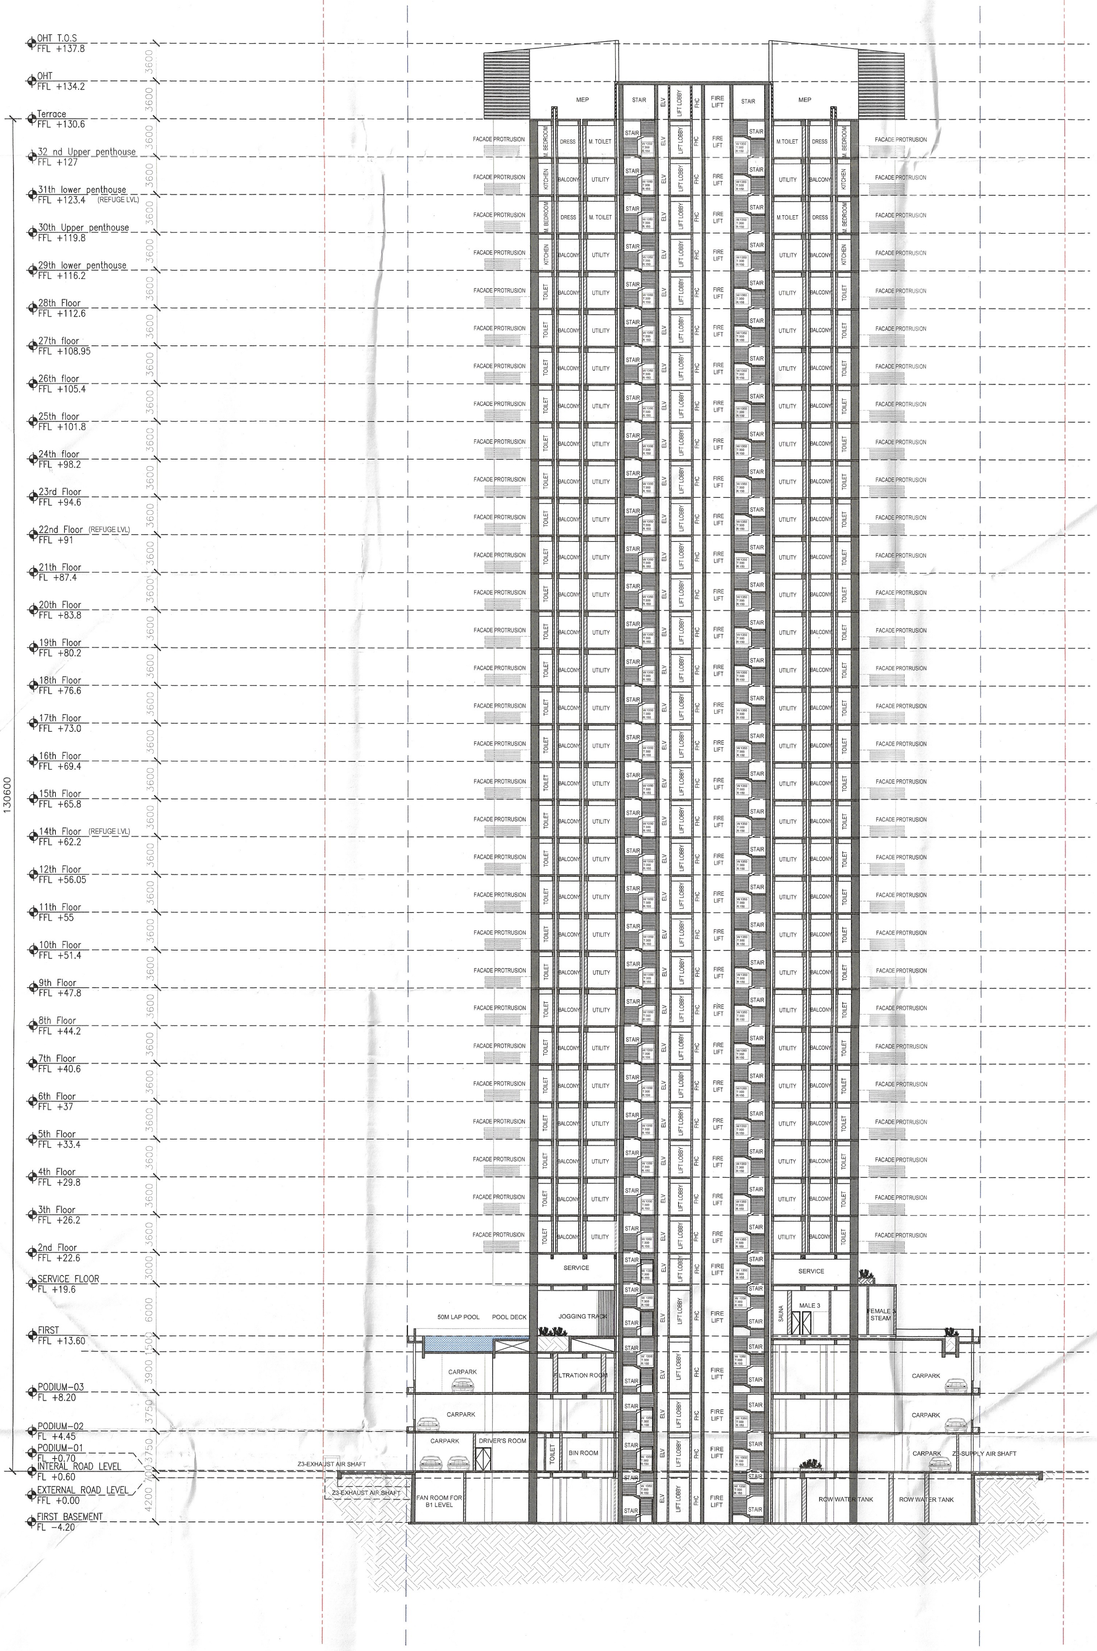


1 PLOT B SECTION 2

SCALE 1:275

Sign & Stamp

This is a "PROVISIONAL BUILDING PLAN" approved only for the purpose of inviting objections from the general public

Senior Secretary (P.A.C.)

S.T.P. (Q) Member B.P.A.C.

C.T.P. (Hr.) Chairman

AD

PA

ATP

DTP (HQ)

ATP(HQ)

DD(A)(HQ) Member BPAC

Ram Avtar Bassi JD(HQ)

PROJECT NAME & ADDRESS

PROPOSED GROUP HOUSING DEVELOPMENT AT RAMPRASTHA PROMOTERS & DEVELOPERS PVT. LTD. AT SECTOR - 37 D, AREA - 2.303 ACRE. LICENCE NO. - 33 OF 08 DATED -19-02-2008

CLIENT NAME & ADDRESS

M/S RAMPRASTHA PROMOTERS & DEVELOPERS PVT. LTD., 114, SECTOR-44, GURUGRAM HARYANA- 122002

ARCHITECT'S SIGN & STAMP

CLIENT'S SIGN & STAMP

MANISH KUMAR CA/2006/2027

DRAWING TITLE

PLOT B - BUILDING SECTION-2

SCALE	DRAWING NO.	NORTH
1:275 on A1	S-02	
DATE		
27-08-2023		