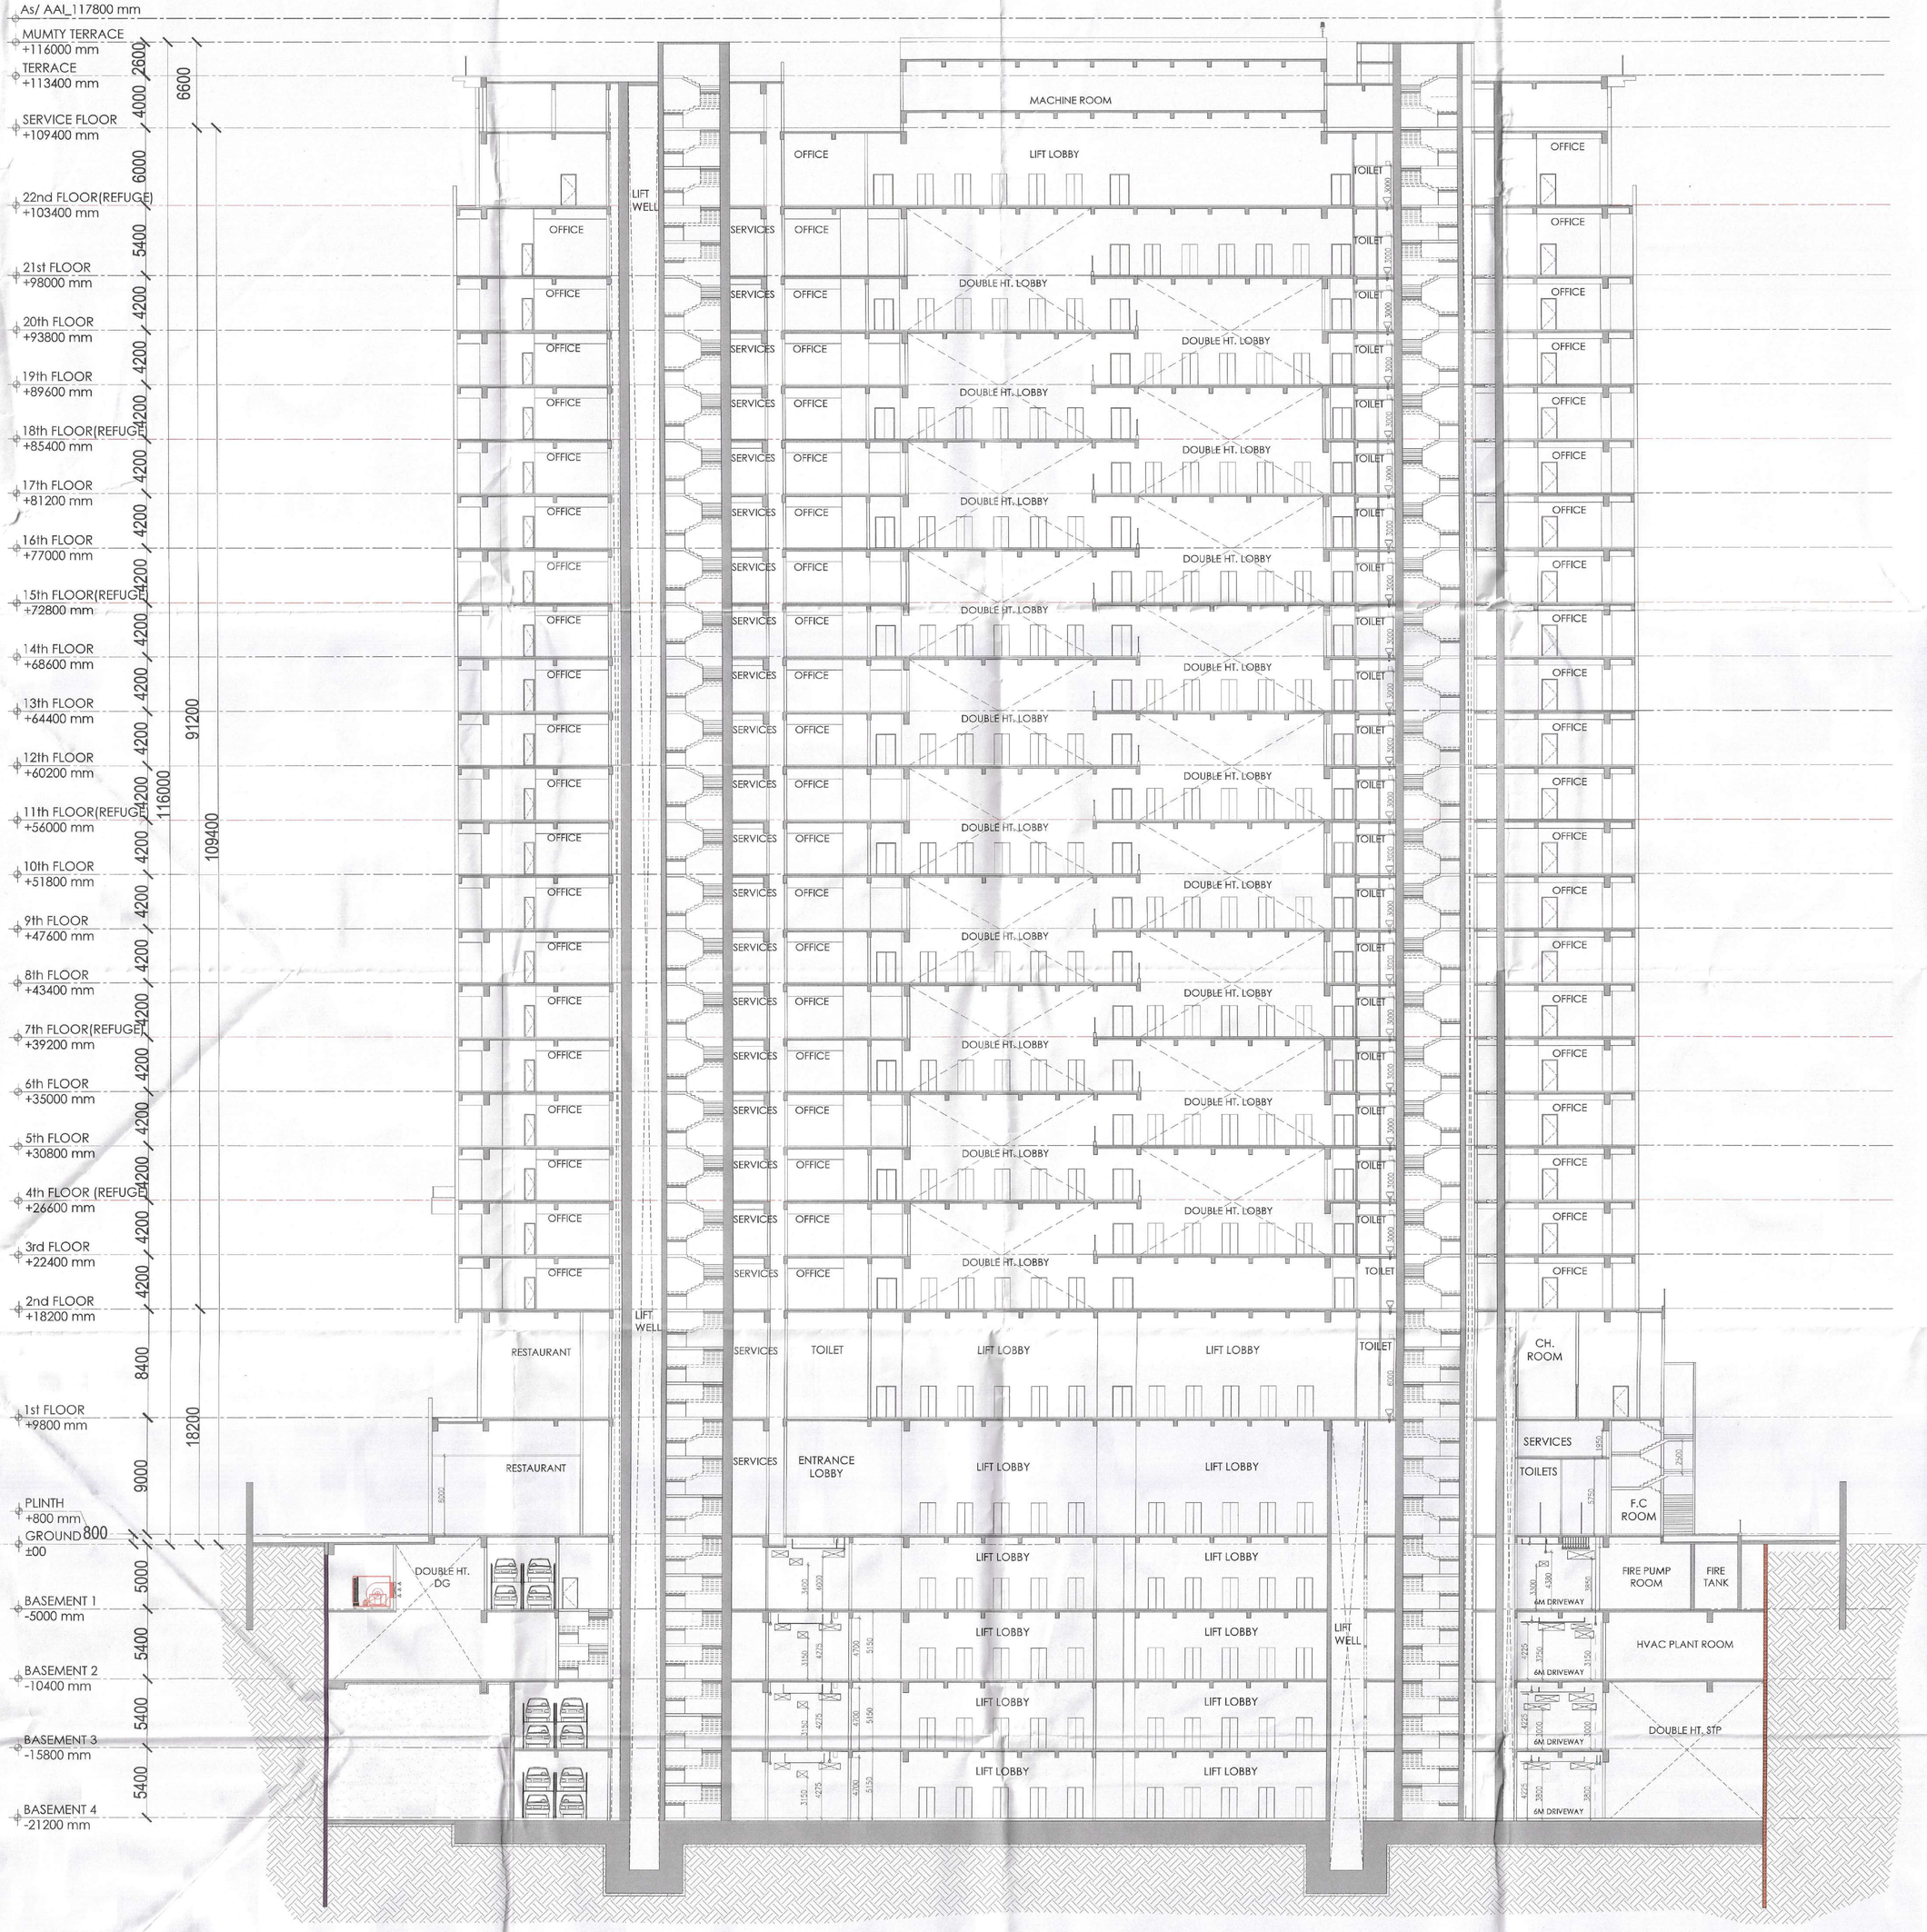

SECTION -CC'
SCALE-1:200

S.T.P.(HQ) Member Secretary B.P.A.C.
S.T.P.(G) Member B.P.A.C.
C.T.P.(HR) Chairman B.P.A.C.
DTP(HQ)
ATP(HQ)

DG-AR-127

AD
PA
ATP
FAO (HQ) Member BPAC
AD (HQ) Member BPAC
Dutt SD(HQ)

SANCTIONED
TO BE READ WITH THIS OFFICE
MEMO NO.: 2114
DATED: 16/04/2018

N

CLIENT
PURI CONSTRUCTION PVT. LTD.
6/9, GROUND FLOOR,
TOLSTOY HOUSE, TOLSTOY MARG,
NEW DELHI-110001
PURI

STRUCTURES
Planning and Design Bureau
M-31, Greater Kailash - II
(Opp. Arya Samaj Mandir)
New Delhi -110048
Ph.:011-29210981, 011-41436775
E-mail: pdbcon@gmail.com

MEP
ARUN Integrale Building Consultants
A-122, 6th Floor, Sector 136, Noida -201305
Ph.: 0120-6909326, 9971512027
E-mail: ashish.rakheja@arunconsultants.in

ARCHITECTS
Arcop Associates Pvt. Ltd.
Plot-568, Sec-32, Gurgaon-122001
Ph.: 26242000, 26242169
Montreal, Toronto, New-Delhi, Boston

PROJECT
Building plan of commercial Colony measuring land under TOD policy over an area measuring 3.356 Acres (license no. 99) & 3.375 acres (license no. 98) of 2010 dated 19.11. 2010, in sector -111, Distt. Gurgaon being developed by M/s Naturevile promoters Pvt. Ltd. in collaboration with M/s Puri Constructions Pvt. Ltd.

ARCHITECT'S SIGNATURE
Licensed Surveyor Class-I Regulation No. LA/2009/1036 SIGNED AND SEALED

OWNER'S SIGNATURE
For Puri Construction Pvt. Ltd.
Authorised Signatory

DRAWING TITLE	DRAWING NO.
SECTION 3	DG-AR-127