S.T.P.(HQ)
Member Secretary
B.P.A.C.

S.T.P.(HQ)
Member
B.P.A.C.

S.T.P.(HR)
Chairman
B.P.A.C.


DTP(HQ)

ATP(HQ)


JD.

ATP

SANCTIONED
TO BE READ WITH THIS OFFICE
MEMO NO.:
DATED :

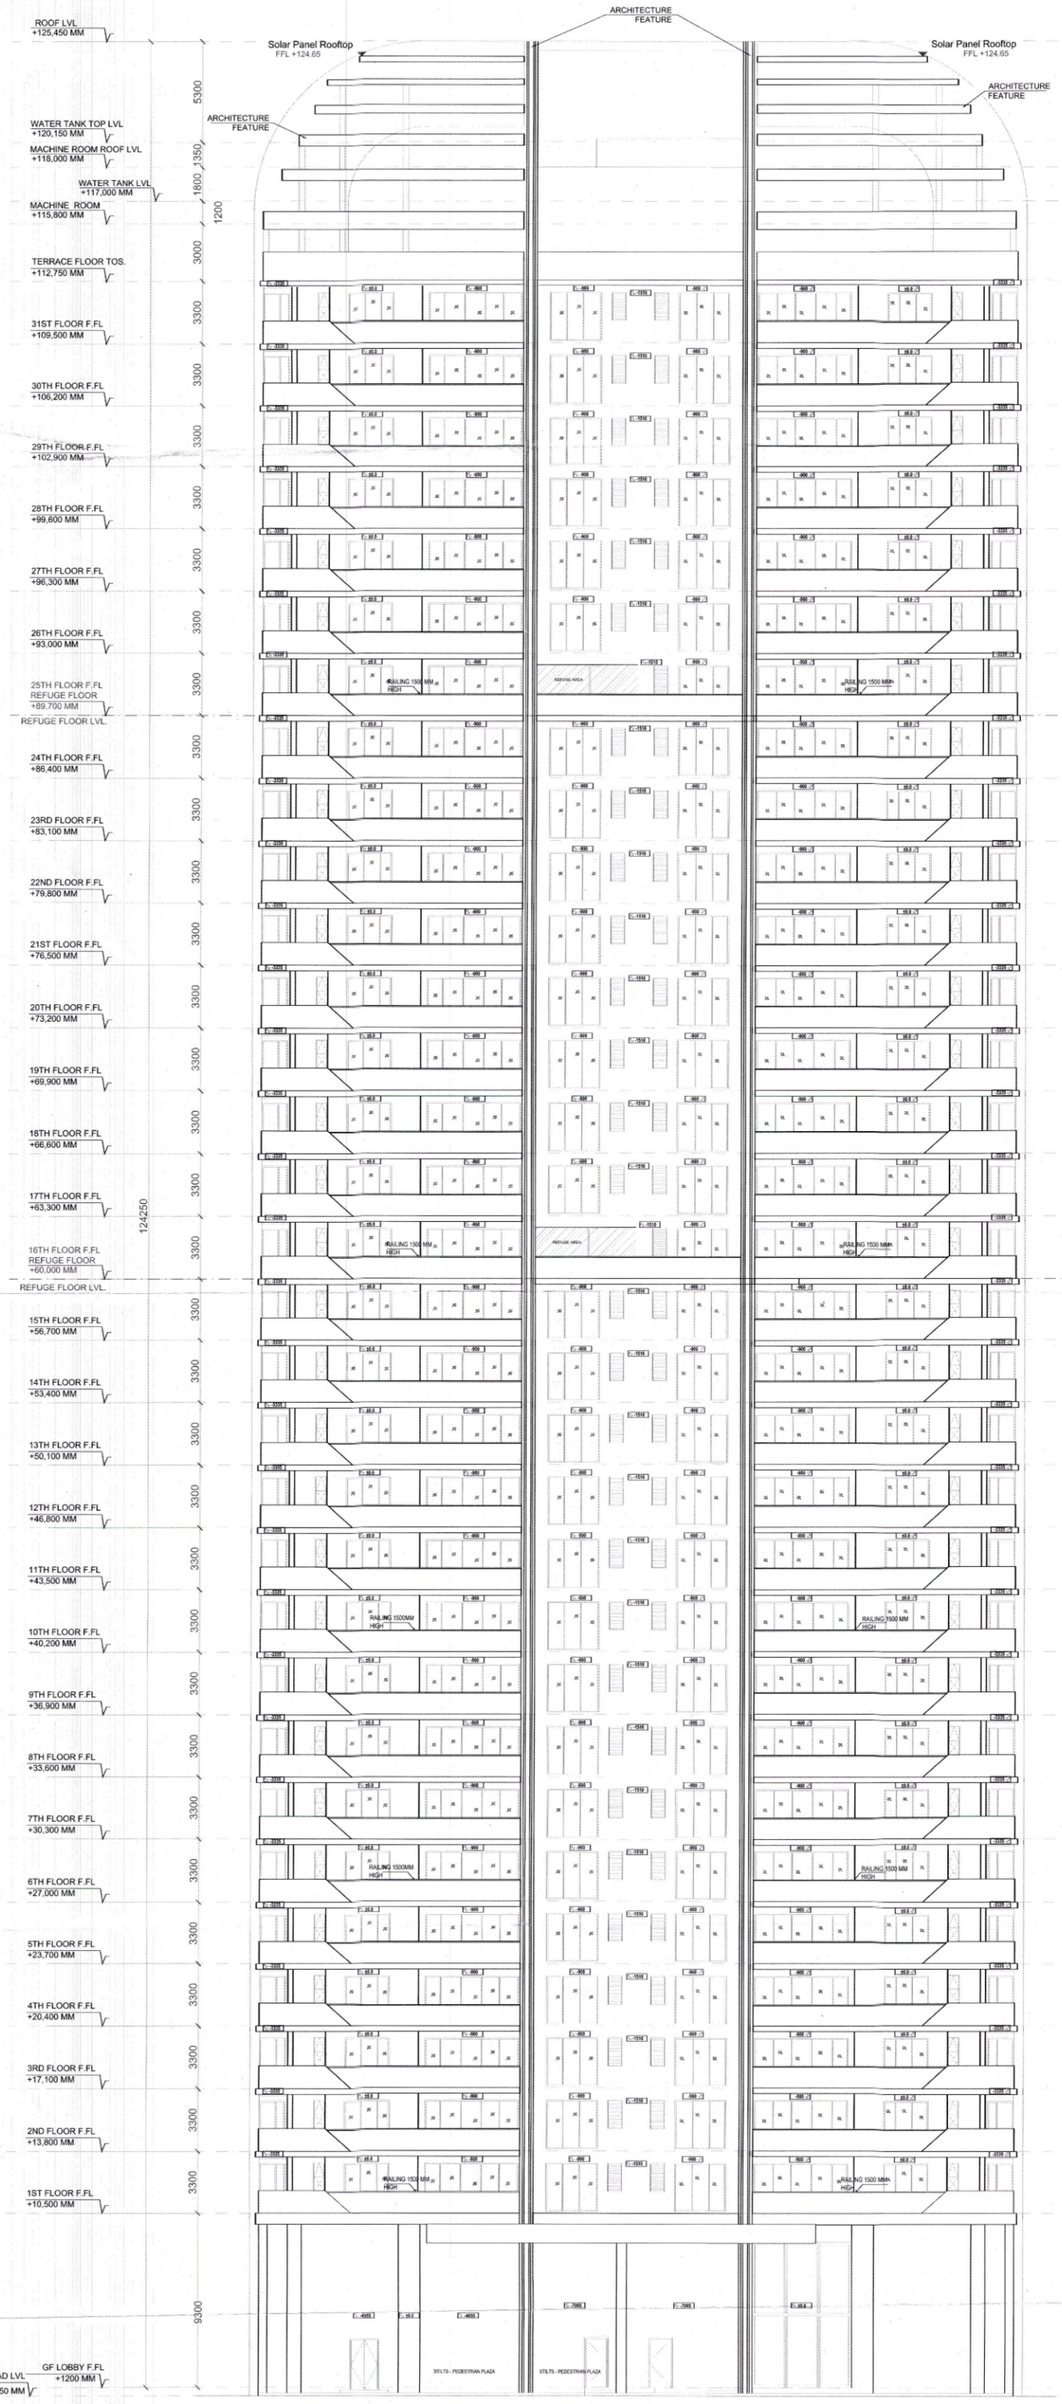

ELEVATION 1
TOWER D

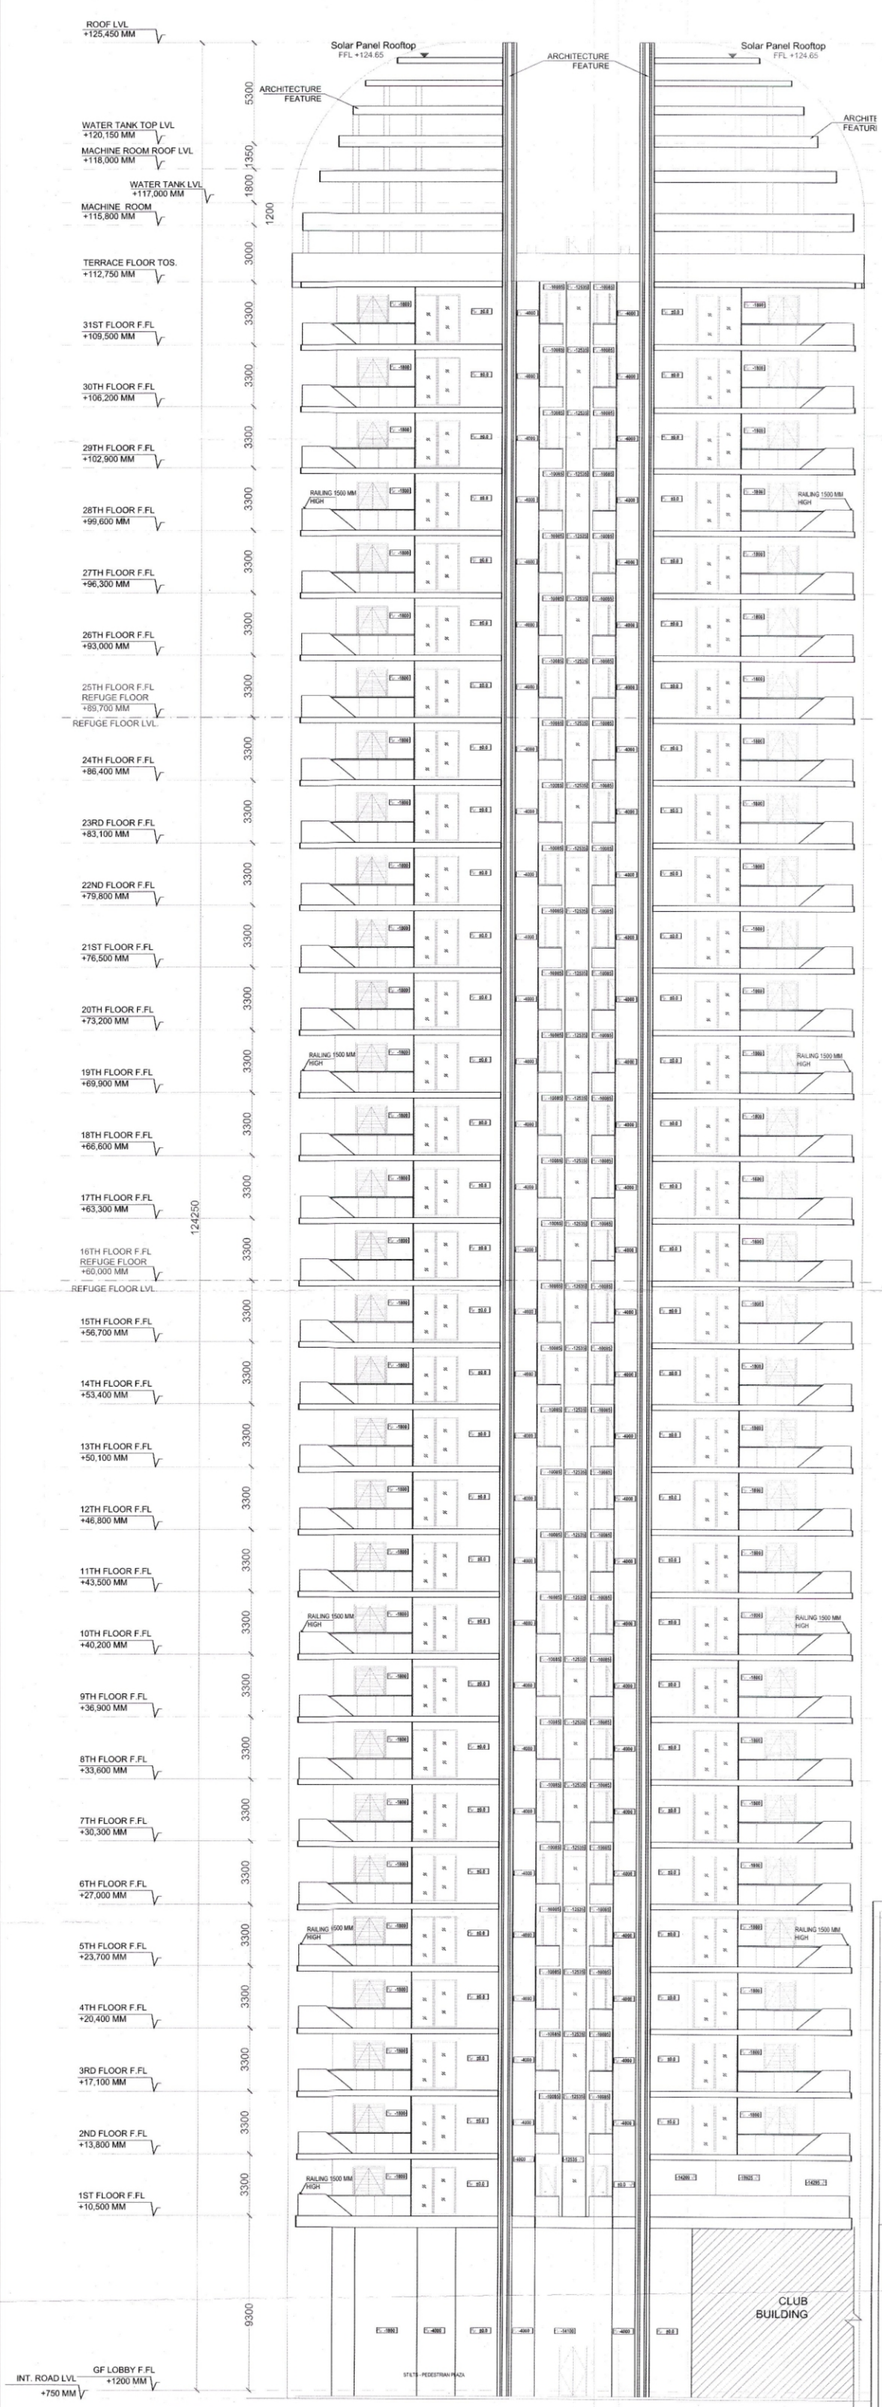

ELEVATION 4
TOWER D

NOTE : ALL BALCONY RAILING HEIGHT IS 1500MM HIGH

MEP CONSULTANT:
SUNIL NAYYAR CONSULTING ENGINEERS PVT LTD.
206, 206A, Second Floor, Time Centre, Golf Course Road, Sector-54, Gurgaon-122002
Tel.:- 0124 480 3800 Email :- sncgurgaon@snc.co.in

STRUCTURAL CONSULTANT:
MNU Consultants Pvt. Ltd
MNC House,1516, Rajdanga Main Road, Kolkata - 700 107
Phone:- (033) 401-65700. Fax: (033) 2441 8083 Email:-

CLIENT:
Elevate Edition Realtech Private Limited

ARCHITECT :
Arcop Associates Pvt. Ltd.
Plot- 36b, Sec-32, Gurgaon-122001
Ph.: +91-124-4595500 FAX: +91-124-4595550

PROJECT:-
PRPOSED RESIDENTIAL BUILDING PLAN OF GROUP HOUSING COLONY (LICENSE NO. 43 OF 2026 DATED 10/03/2026) AREA MEASURING 10.525 ACRES IN SECTOR-63A, GURUGRAM, BEING ENVELOPED BY SMT. SANGEETA BHATIA & SH. LAKSH BHATIA IN COLLABORATION WITH ELEVATE EDITION REALTECH PVT. LTD.

FSO, (HQ)
Member
BPAC

FSO, (HQ)
Member
BPAC

DRAWING TITLE :
ELEVATIONS- 1 & 4
TOWER - D

DATE:- 31-03-2026
SCALE:- 1:150 (A0)
SHEET NO. A-07e

OWNER'S SIGNATURE:-

ARCHITECT'S SIGN.:-
ABHISHEK TIWARI
Council of Architecture Registration No. CA/2011/52113
REGISTERED ARCHITECT