Checked and found ok for Public Health (Internal) Service only subject to comments in forwarding letter No. SE(HQ)/.....DV/.....

SANJAY NARANG
ATP (HQ)

Superintending Engineer (HQ)
for Chief Engineer-I
HSVP, Panchkula

SE(V/S)

This is a "PROVISIONAL BUILDING PLAN" approved only for the purpose of inviting objections from the general public

STP(HQ)
Member Secretary
BPAC

DTP(HQ)
Member
BPAC


DDT(HQ)
Member
BPAC

TO BE READ WITH THIS OFFICE
MEMO NO.: 1963
DATED : 8/7/2022

J.D.

P.A.


A.T.P.

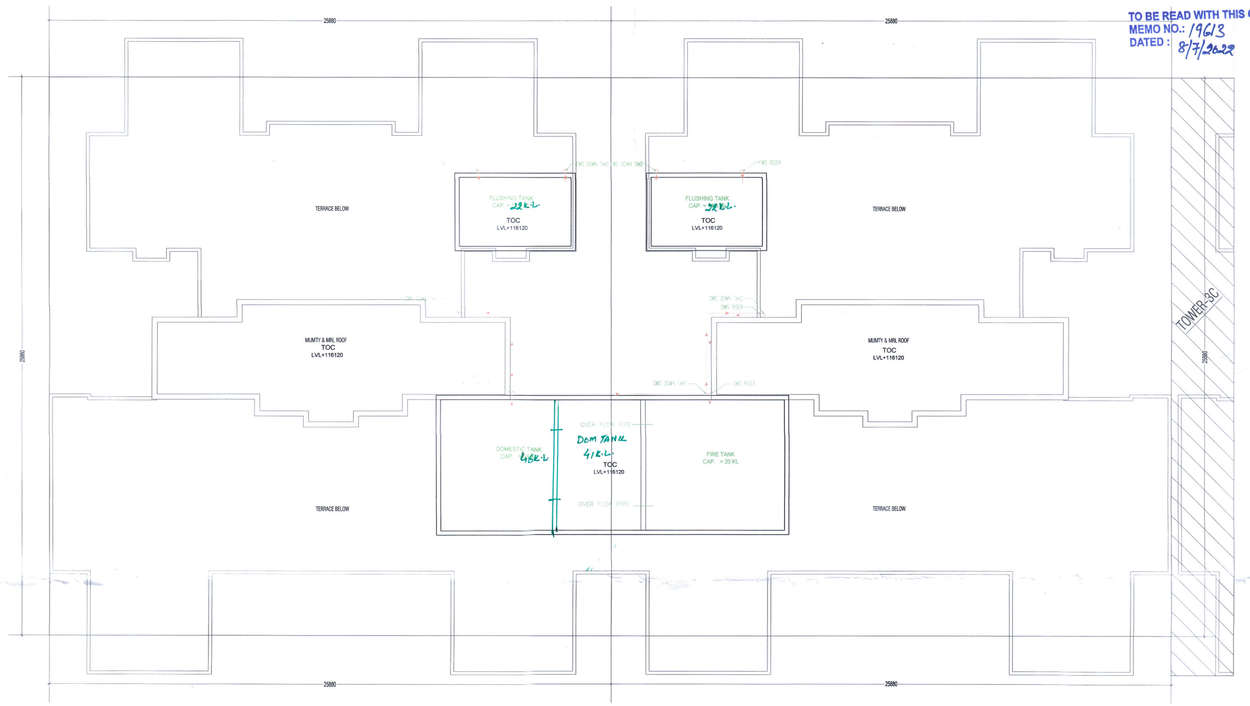

TOWER-3A
WATER TANK AND MUMTY LAYOUT

TOWER-3B
WATER TANK AND MUMTY LAYOUT

Key Plan

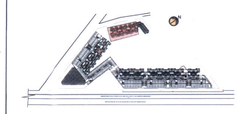

NOTE:-
W.C SHOULD BE MECHANICALLY VENTILATED AT EVERY FLOOR

FD FLOOR DRAIN

LEGEND:-
- AREA FAR
- AREA NON FAR
- SERVICE SHAFT (CUTOUT)
- REFUGE AREA WITH 2-HR. FIRE RATED FULL HEIGHT WALLS

OWNER,S NAME :
Vibrant infratech Pvt. Ltd & Others
In Collaboration with Union Buildmart Pvt. Ltd

Architect:
GIAN P. MATHUR AND ASSOCIATES (P) LTD.
C - 55, East Of Kailash, New Delhi-110065
T : 011-46596599 / F: 011-46599512
E : info@gpmindia.com / W : www.gpmindia.com

Project Title:
GROUP HOUSING COLONY
UNDER (MIX LAND USE) TOD ZONE FOR
(86% GH COMPONENT & 14% COMMERCIAL COMPONENT)
ON THE AREA MEASURING 15.03125 ACRES
(LICENCE NO.: 106 OF 2021, DATED 16.12.2021)
AT SECTOR -113, GURUGRAM

Status: SUBMISSION DRAWING

Sheet Title:
RESIDENTIAL BLOCK-Tower-3A,3B
MUMTY, WATER TANK LAYOUT

Owner's Sign
Union Buildmart Pvt. Ltd.
Authorized Signatory

Architect's Sign
GIAN P. MATHUR
ARCHITECT
B. Arch., M.C.A., I.I.A.
GA/P. 30/5769

SCALE: 1: 125

DATE:

DWG. No.
SD/AR/M3M-113/T-3AB/105