

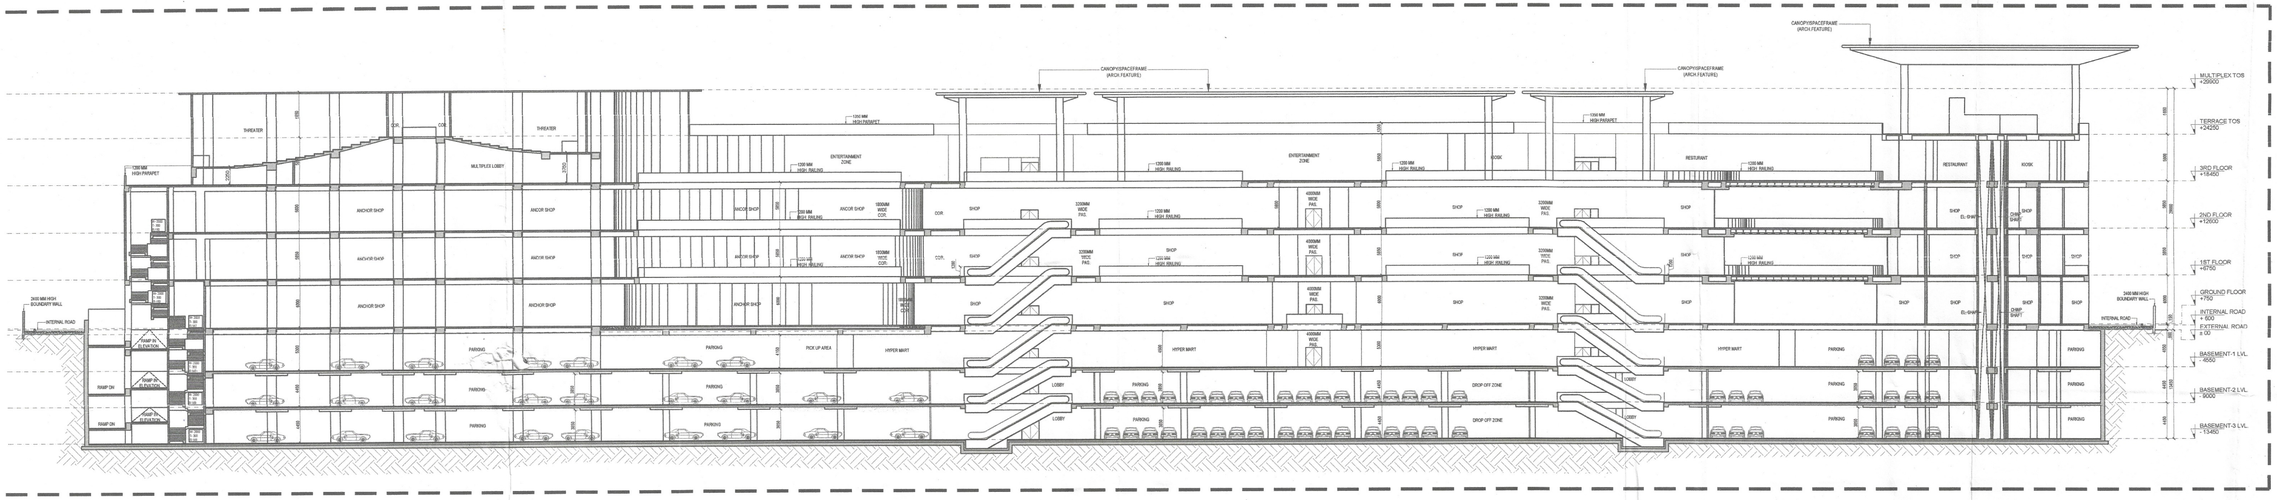


SECTION-01
SCALE:

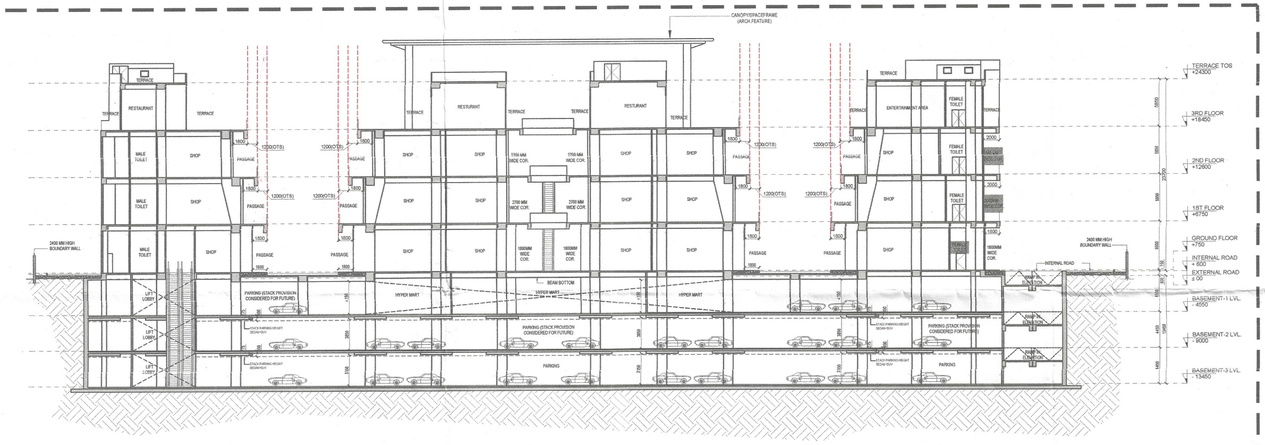

SECTION-02
SCALE:

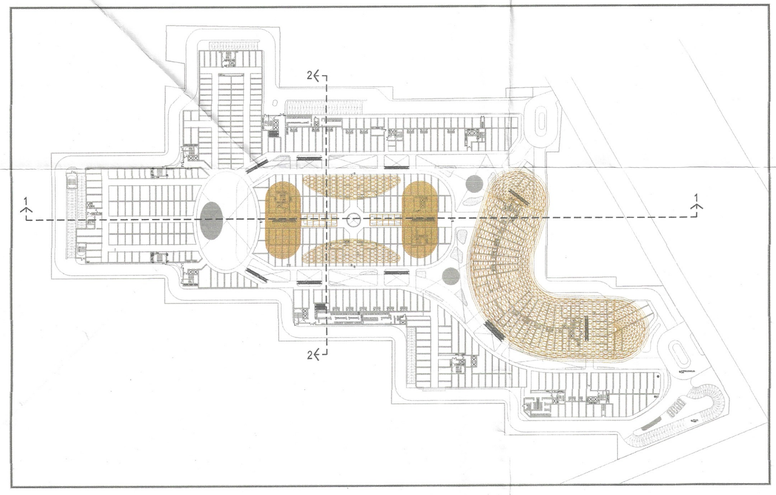

KEY PLAN
SCALE:

This is a "PROVISIONAL BUILDING PLAN" approved only for the purpose of inviting objections from the general public

S.T.P (HQ)	S.T.P (G)	C.T.P (Hr.)
Member Secretary	Member	Chairman
B.P.A.C.	B.P.A.C.	B.P.A.C.

DTP(HQ) ATP(HQ)

AD PA ATP

Ram Avtar Bassi
JD(HQ)

Member BPAC

NOTES:
1. ALL LIFTS SHALL HAVE 100%POWER BACKUP.
2. ALL ELECTRICAL INSTALLATIONS SHALL BE AS PER PROVISION OF NBC.
3. FIRE FIGHTING/SAFETY PROVISIONS WILL BE AS PER RELEVANT NBC PROVISIONS.
4. BUILDING STRUCTURE DESIGNED EARTHQUAKE RESISTANT.
5. MAIN ENTRY & BOUNDARY WALL AS PER STANDARD DESIGN.
6. TOILET WILL BE MECHANICALLY VENILATED WITH 100% POWER BACKUP.

PROJECT:
REVISED BUILDING PLAN OF COMMERCIAL COLONY MEASURING 10 ACRES UNDER LICENCE NO. 56 OF 2013 DATED 19.07.2013 IN SECTOR-36, SURYA PRAKASH URBAN COMPLEX BEING DEVELOPED BY ADVANCE INDIA PROJECTS LIMITED.

OWNER SIGN

Authorised Signatory

ARCHITECT SIGN

Ar. Shashank Dixit CA/2014/66666 B.Arch, MCA

DRAWING TITLE:
SECTIONS

DATE:	SHEET NO	NORTH
SCALE: 1: 350	7	