SECTIONS AND ELEVATIONS_200

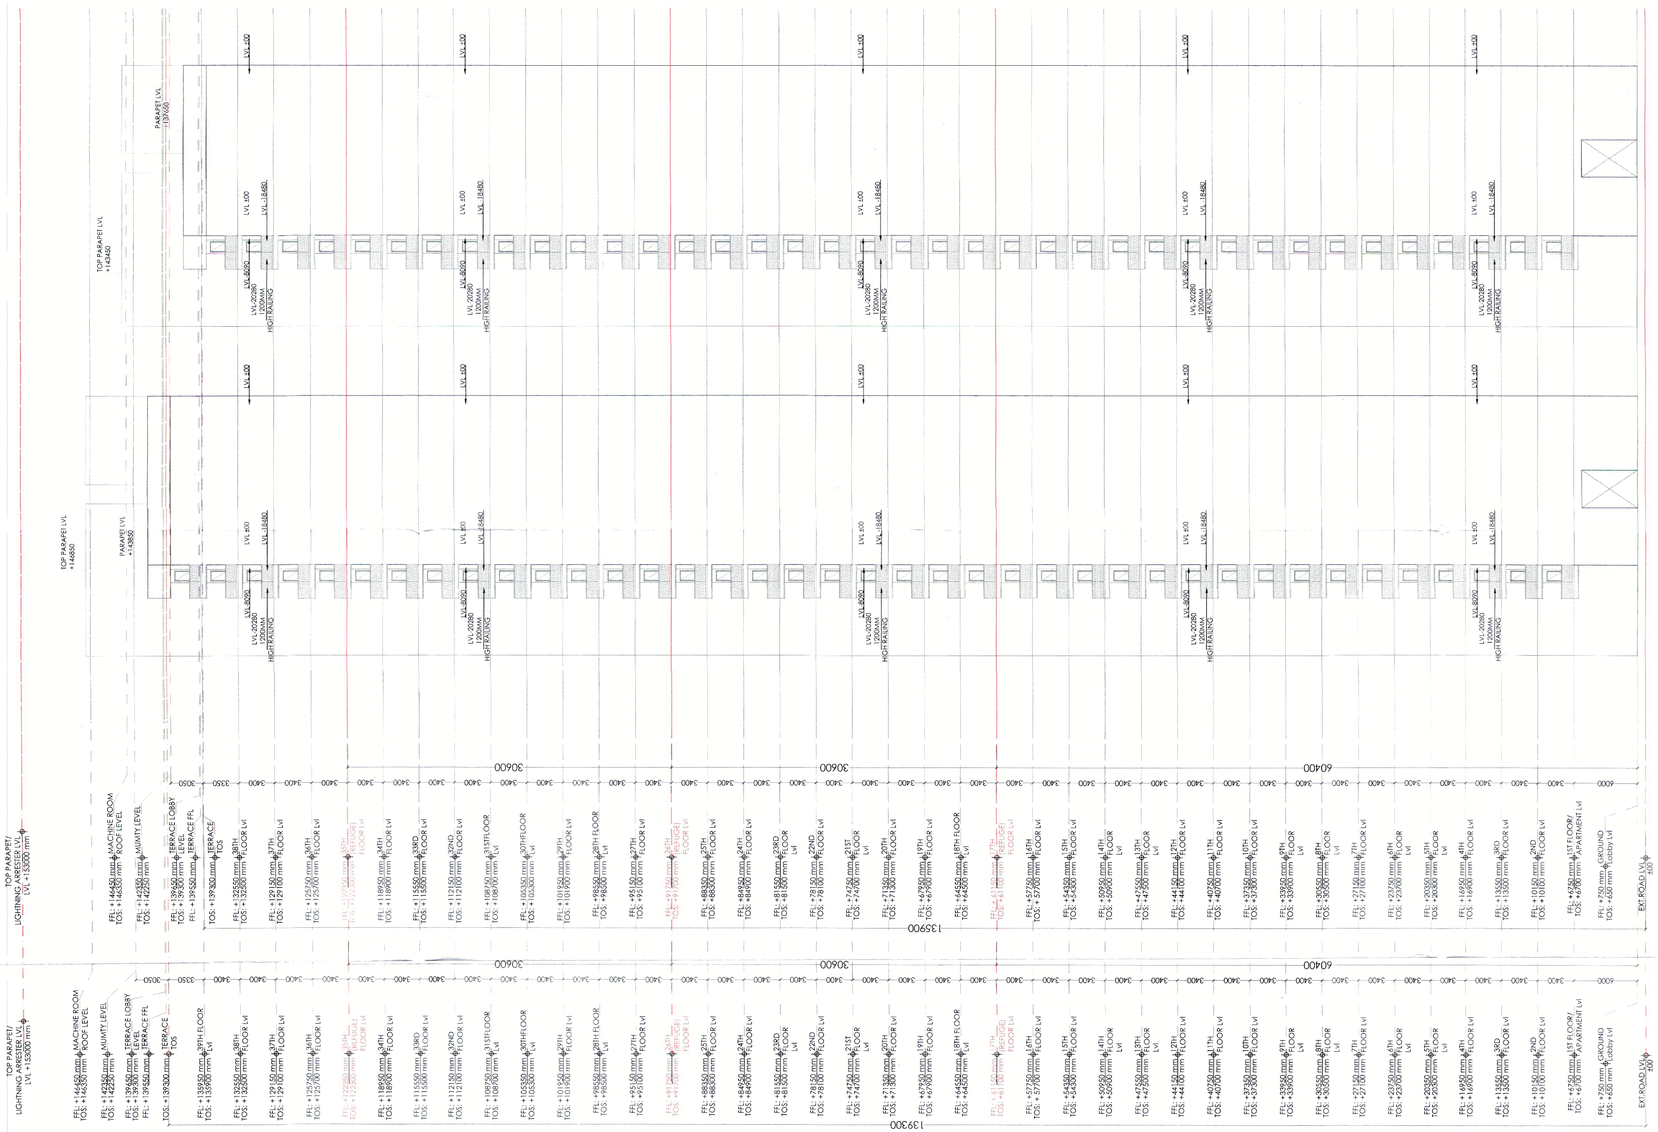

ELEVATION 4 (T5)
SCALE 1:250

ELEVATION 4 (T6)
SCALE 1:250

This is a "PROVISIONAL BUILDING PLAN"
approval subject to the following conditions
objections from the public

S.T.P. (HQ) Member Secretary B.P.A.C.
S.T.P. (S) Member B.P.A.C.
C.T.P. (HQ) Chairman B.P.A.C.

JD. P.A. A.T.P

KEY PLAN

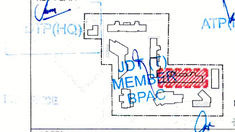

JD(HQ)

NOTES

NOTES:-

- T5 IS SIMILAR TO T6

CLIENT
Birla Estates Pvt. Ltd. in collaboration with Barmalt India Pvt. Ltd.

PROOF CHECK CONSULTANT
Skeleton Consultants Pvt. Ltd.
2ND Floor, A-75, Sector 5, Noida, Uttar Pradesh-201301

GEO TECHNICAL CONSULTANT
Cengrs Geotechnica Pvt. Ltd.
A-100, Sector 63, Noida, Uttar Pradesh- 201309

STRUCTURES
WHITBY WOOD PRITAMDASANI, MUMBAI
Unit 1101 | Lodha Supremus | Powai, Andheri (East) | Mumbai-400072 | Maharashtra | India
T: +91-9820-186879
m.pritamdasani@whitbywood.com

MEP
SNC. SUNIL NAYYAR CONSULTING ENGINEERS LLP
206-206A & 305A-305B, 2nd & 3rd Floor
Sector54 | Gurgaon-122002 | Haryana | India
T: +91-124-4803800
Email: sncgurgaon@snc.co.in

LANDSCAPE
SWA, LAGUNA BEACH
570 | Glenneyre Street | Laguna Beach | California-92651 | USA
T: +1.949.497.5471 | D: +1.949.607.0174 |
www.swagroup.com

ARCHITECTS
Arcop Associates Pvt. Ltd.
Plot- 368, Sec-32, Gurgaon-122001
Ph.: 26242050, 26242169
Montreal, Toronto, New-Delhi, Boston

PROJECT
REVISED BUILDING PLAN OF GROUP HOUSING COLONY LICENCE NO 116 of 2011 AREA MEASURING 13.275 ACRES IN SECTOR-3(I - 32A, GURGAON BEING DEVELOPED BY BIRLA ESTATES PVT LTD IN COLLABORATION WITH M/S BARMALT INDIA PVT. LTD.

ARCHITECT'S SIGNATURE

Council of Architecture Registration No. CA/2007/40332 REGISTERED ARCHITECT ASHIS

OWNER'S SIGNATURE
For JIRLA ESTATES PVT. LTD.
Authorized Signatory

DRAWING TITLE
GROUP HOUSING COLONY
[TOWER-T5&T6]
ELEVATION-4

DRAWING NO.
AR-T5T6-204

A1 (841 X 594)