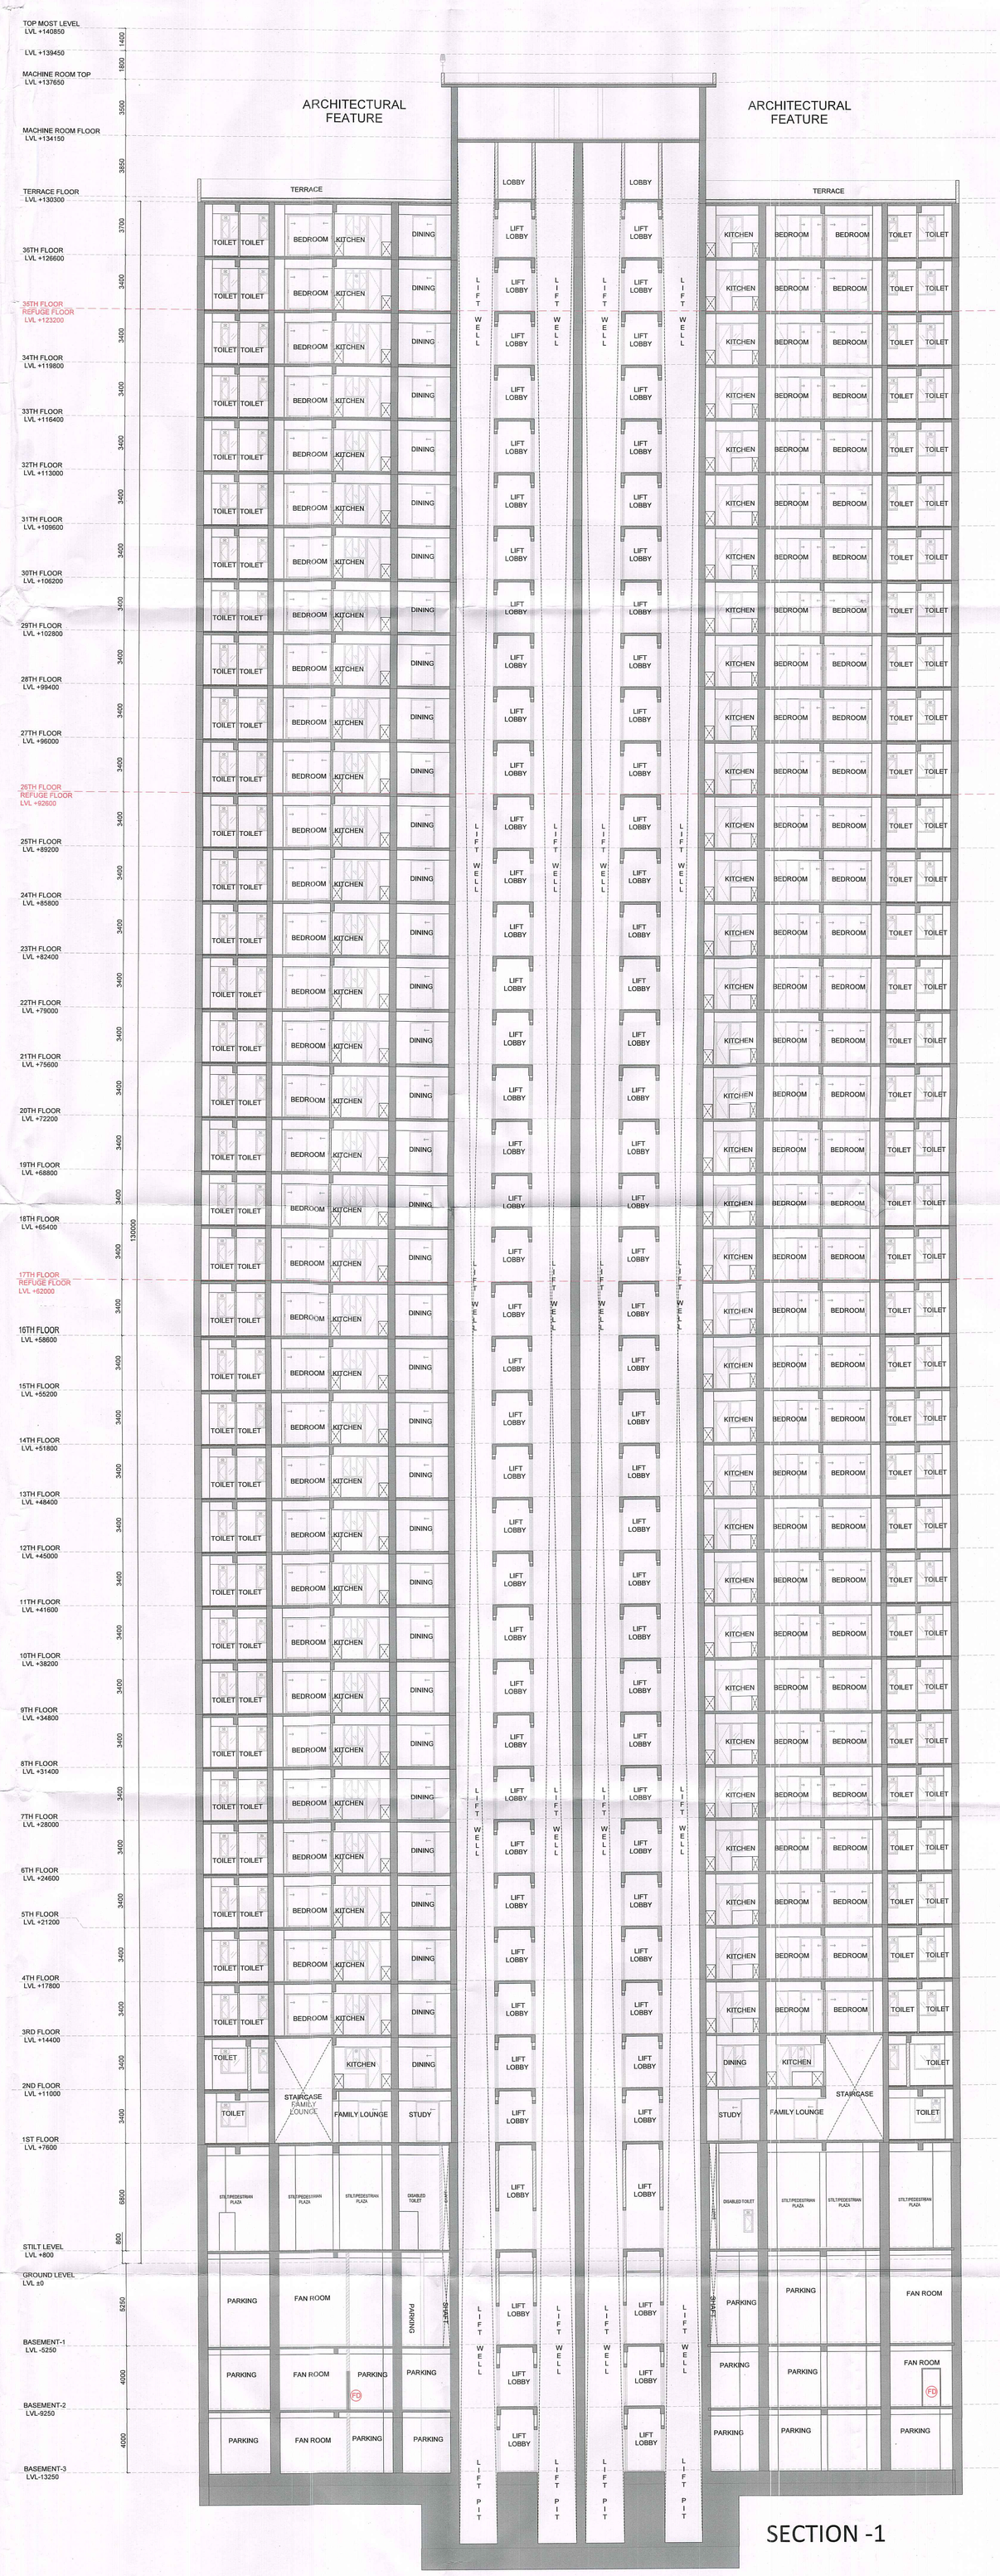

SECTION -1

DTP (HQ)
Member
BPAC

CTP
Chairman
BPAC

DTP (HQ)
Member
BPAC

STP (HQ)
Member
Secretary
BPAC

CTP
Chairman
BPAC

SANCTIONED
VIDE MEMO No. 9223 DATED
30.3.26

Note :-

1. BUILDING HAS AUTOMATIC SPRINKLER SYSTEM WHEREVER REQUIRED BY NBC.
2. BUILDING WILL BE DESIGNED (STRUCTURES) AS PER RELEVENT IS CODES FOR EARTH QUAKE RESISTANCE.
3. WC SHALL BE MECHANICALLY LIGHT & VENTILATED WHEREVER REQUIRED.
4. ALL LIFTS ARE 100% WITH POWER BACK UP

PROJECT:

PROPOSED BUILDING PLAN OF G.H. SITE NO.24 IN SECTOR-53 GURUGRAM OF AREA MEASURING 7.413 ACRES BEING DEVELOPED BY M/S GODREJ PROPERTIES LTD.

OWNER'S SEAL & SIGNATURE

Godrej Properties Limited

ARCHITECT'S SEAL & SIGNATURE

FSO, (HQ)
Member
BPAC

Ar. Ravinder Kumar
9871004573
CA/2012/55071

FEB.-2026	Scale : 1:150	Drawing No:-
TOWER 1 SECTION-1		SC-01