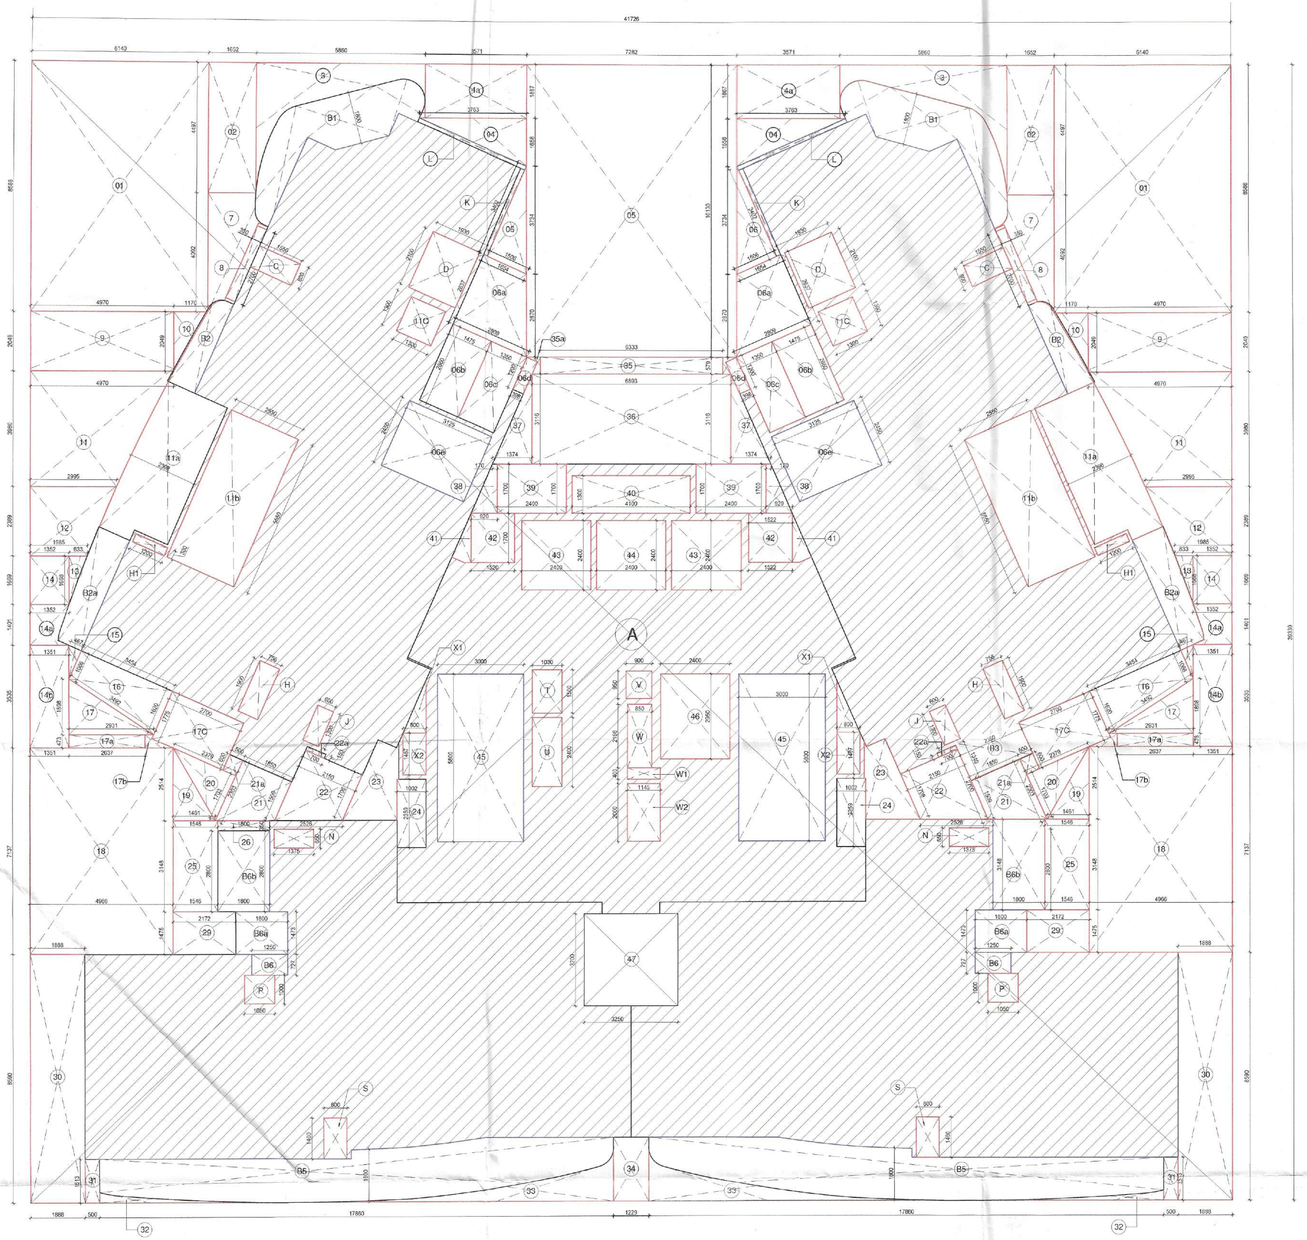


1 PENTHOUSE UPPER LEVEL AREA DIAGRAM

Scale: 1:100

AT 30th & 32nd FLOOR LEVEL

PENT HOUSE UPPER LEVEL - FAR AREA CALCULATION

TYPE	QUANTITY	SHAPE	FORMULA	DETAIL		CALCULATION EACH AREA IN SQ.M
OUTLINE AREA						
A	1	RECTANGLE	L x B	41.726	39.339	1641.459
TOTAL OUTLINE AREA						**1641.459**
NON FAR AREA						
B1	2	AS/PLAN		10.637		21.274
B2	2	AS/PLAN		2.909		5.818
B2a	2	AS/PLAN		4.48		8.960
B5	2	AS/PLAN		27.144		54.288
B6	2	RECTANGLE	L x B	1.250	0.727	1.818
B6a	2	RECTANGLE	L x B	1.800	1.473	5.303
B6b	2	RECTANGLE	L x B	1.800	2.800	10.080
06e	2	RECTANGLE	L x B	3.125	2.450	15.313
45	2	RECTANGLE	L x B	3.000	5.800	34.800
TOTAL NON FAR AREA						**157.653**
CUTOUT'S AREA (NON FAR)						
01	2	RECTANGLE	L x B	6.140	8.588	105.461
02	2	RECTANGLE	L x B	1.652	4.497	14.858
03	2	AS/PLAN		7.460		14.920
04	2	TRIANGLE	1/2 x B x H	3.763	1.658	6.239
04a	2	RECTANGLE	L x B	3.571	1.867	13.334
05	1	RECTANGLE	L x B	7.282	10.130	73.767
06	2	TRIANGLE	1/2 x B x H	1.506	3.402	5.123
06a	2	AS/PLAN		5.869		11.738
06b	2	RECTANGLE	L x B	1.475	2.860	8.437
06c	2	RECTANGLE	L x B	1.350	2.860	7.722
06d	2	RECTANGLE	L x B	0.398	1.200	0.955
07	2	AS/PLAN		4.89		9.780
08	2	RECTANGLE	L x B	0.350	2.700	1.890
09	2	RECTANGLE	L x B	4.970	2.049	20.367
10	2	AS/PLAN		1.18		2.360
11	2	AS/PLAN		15.727		31.454
11a	2	AS/PLAN		12.676		25.352
11b	2	RECTANGLE	L x B	2.550	5.550	28.305
11c	2	RECTANGLE	L x B	1.300	1.300	3.380
12	2	AS/PLAN		5.92		11.840
13	2	TRIANGLE	1/2 x B x H	0.633	1.668	1.056
14	2	RECTANGLE	L x B	1.352	1.669	4.513
14a	2	AS/PLAN		1.599		3.198
14b	2	RECTANGLE	L x B	1.351	3.535	9.552
15	2	TRIANGLE	1/2 x B x H	0.467	1.066	0.498
16	2	TRAPEZIUM	(B1+B2)/2 x H	1.343	3.454	9.277
17	2	TRIANGLE	1/2 x B x H	2.931	1.898	5.563
17a	2	RECTANGLE	L x B	2.637	0.473	2.495
17b	2	AS/PLAN		0.240		0.480
17c	2	RECTANGLE	L x B	2.700	1.775	9.585
18	2	RECTANGLE	L x B	4.966	7.137	70.885
19	2	TRIANGLE	1/2 x B x H	1.461	2.514	3.673
20	2	TRIANGLE	1/2 x B x H	1.703	2.379	4.051
21	2	AS/PLAN		3.51		7.020
21a	2	RECTANGLE	L x B	0.500	0.600	0.600
22	2	AS/PLAN		4.688		9.376
22a	2	RECTANGLE	L x B	0.150	0.700	0.210
24	2	RECTANGLE	L x B	1.002	2.359	4.727
25	2	RECTANGLE	L x B	1.546	3.148	9.734
26	2	RECTANGLE	L x B	1.800	0.350	1.260
29	2	RECTANGLE	L x B	2.172	1.475	6.407
30	2	RECTANGLE	L x B	1.888	8.590	32.436
31	2	RECTANGLE	L x B	0.500	1.513	1.513
32	2	AS/PLAN		0.648		1.296
33	2	AS/PLAN		4.456		8.912
34	1	RECTANGLE	L x B	1.229	2.214	2.721
35	1	RECTANGLE	L x B	6.333	0.579	3.667
35a	2	AS/PLAN		0.127		0.254
36	1	RECTANGLE	L x B	6.898	3.116	21.494
37	2	TRIANGLE	1/2 x B x H	1.374	3.116	4.281
38	2	TRAPEZIUM	(B1+B2)/2 x H	0.545	1.700	1.851
39	2	RECTANGLE	L x B	2.400	1.700	8.160
40	1	RECTANGLE	L x B	4.100	1.300	5.330
41	2	AS/PLAN		0.589		1.178
42	2	RECTANGLE	L x B	1.520	1.700	5.168
43	2	RECTANGLE	L x B	2.400	2.400	11.520
44	1	RECTANGLE	L x B	2.400	2.400	5.760
46	1	RECTANGLE	L x B	2.400	2.950	7.080
47	1	RECTANGLE	L x B	3.250	3.200	10.400
C	2	RECTANGLE	L x B	1.550	0.800	2.480
D	2	RECTANGLE	L x B	2.100	1.930	8.106
H	2	RECTANGLE	L x B	0.756	1.900	2.873
H1	2	RECTANGLE	L x B	1.200	0.300	0.720
J	2	RECTANGLE	L x B	0.600	1.300	1.560
K	2	RECTANGLE	L x B	0.138	3.249	0.897
L	2	RECTANGLE	L x B	0.147	4.112	1.209
N	2	RECTANGLE	L x B	1.375	0.650	1.788
P	2	RECTANGLE	L x B	1.050	1.000	2.100
S	2	RECTANGLE	L x B	0.800	1.400	2.240
T	1	RECTANGLE	L x B	1.030	1.500	1.545
U	1	RECTANGLE	L x B	1.030	2.400	2.472
V	1	RECTANGLE	L x B	0.900	0.950	0.855
W	1	RECTANGLE	L x B	0.850	2.198	1.868
W1	1	RECTANGLE	L x B	1.145	0.400	0.458
W2	1	RECTANGLE	L x B	1.145	2.000	2.290
X1	2	AS/PLAN		0.725		1.450
X2	2	RECTANGLE	L x B	0.800	1.467	2.347

TOTAL CUTOUT'S AREA	**731.721**
TOTAL BUILT UP AREA = TOTAL FAR AREA+NON FAR AREA	**909.738**
FAR AREA = TOTAL OUTLINE AREA - (TOTAL NON FAR AREA+TOTAL CUTOUT'S AREA)	**752.085**

Sign & Stamp

This is a "PROVISIONAL BUILDING PLAN" approved only for the purpose of inviting objections from the general public

S.T.P. (HQ) Town Deputy Director

S.T.P. (Q) Member B.P.A.C.

C.T.P. (Hr.) Chairman

DTP (HQ)

ATP(HQ)

AD

PA

ATP

Ram Avtar Bassi JD(HQ)

DTP (HQ) Member BPAC

PROJECT NAME & ADDRESS

PROPOSED GROUP HOUSING DEVELOPMENT AT RAMPRASTHA BUILDTECH PVT. LTD. AND OTHERS ETC. COLLABORATE WITH S.A. INFRACON PVT. LTD. SECTOR - 37 D, AREA - 2.303 ACRE

CLIENT NAME & ADDRESS

M/S RAMPRASTHA PROMOTERS & DEVELOPERS PVT. LTD., 114, SECTOR-44, GURUGRAM HARYANA- 122002

ARCHITECT'S SIGN & STAMP

MANISH KUMAR CA/2[illegible]/2027

CLIENT'S SIGN & STAMP

DRAWING TITLE

PENTHOUSE UPPER LEVEL AREA DIAGRAM AT 30th & 32nd FLOOR LEVEL

SCALE	DRAWING NO.	NORTH
1:100 ON A1	014.1	
DATE		
04.06.2024		