
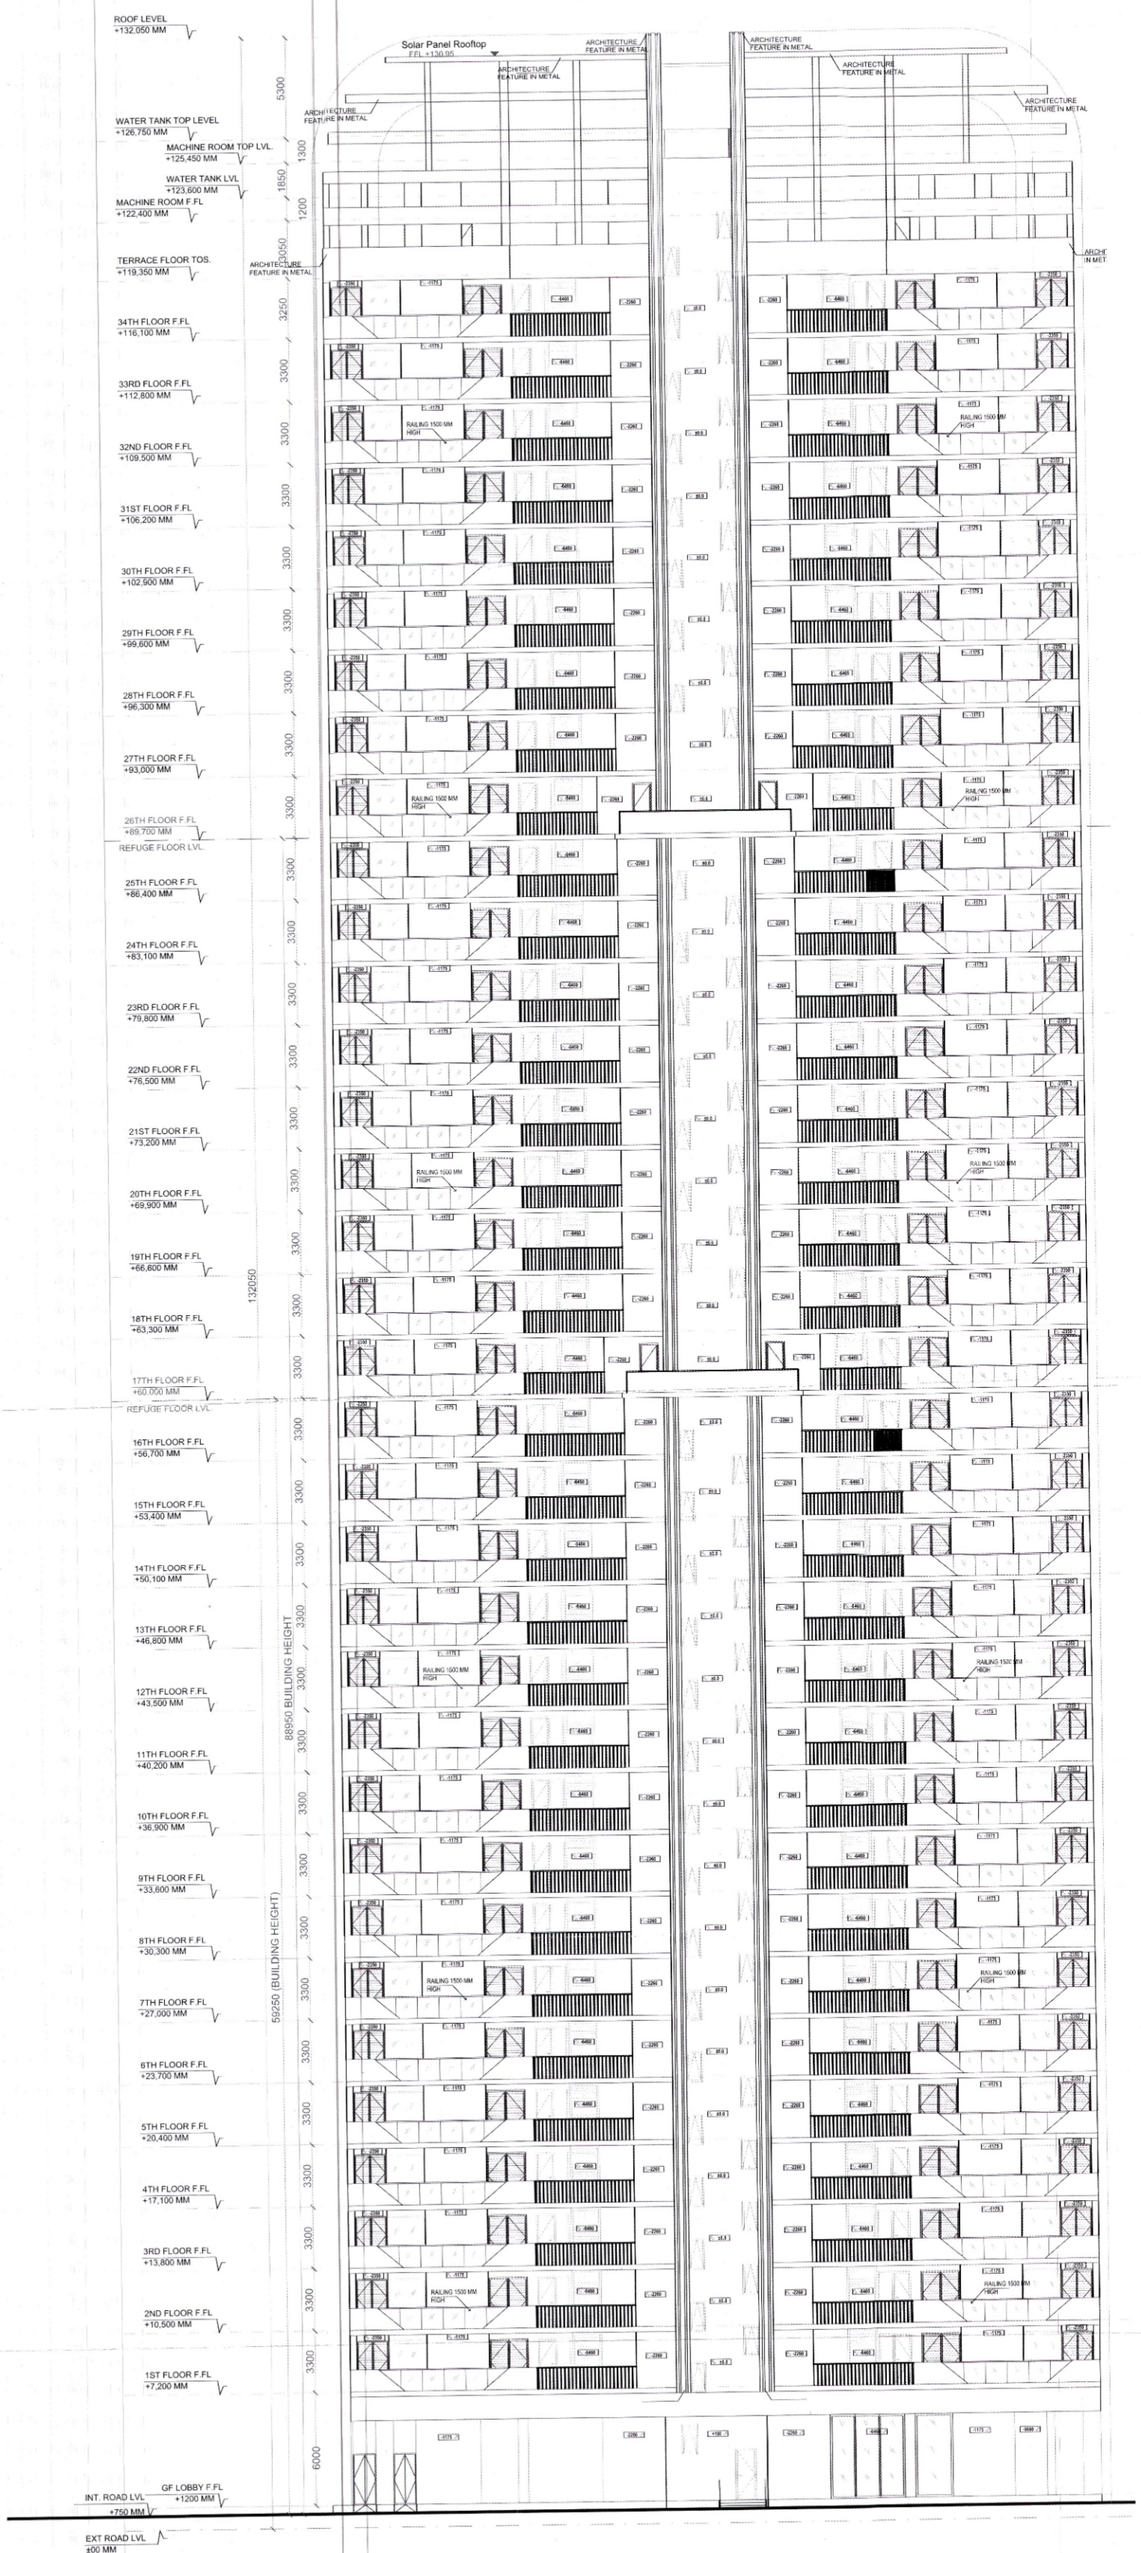


ELEVATION - 1

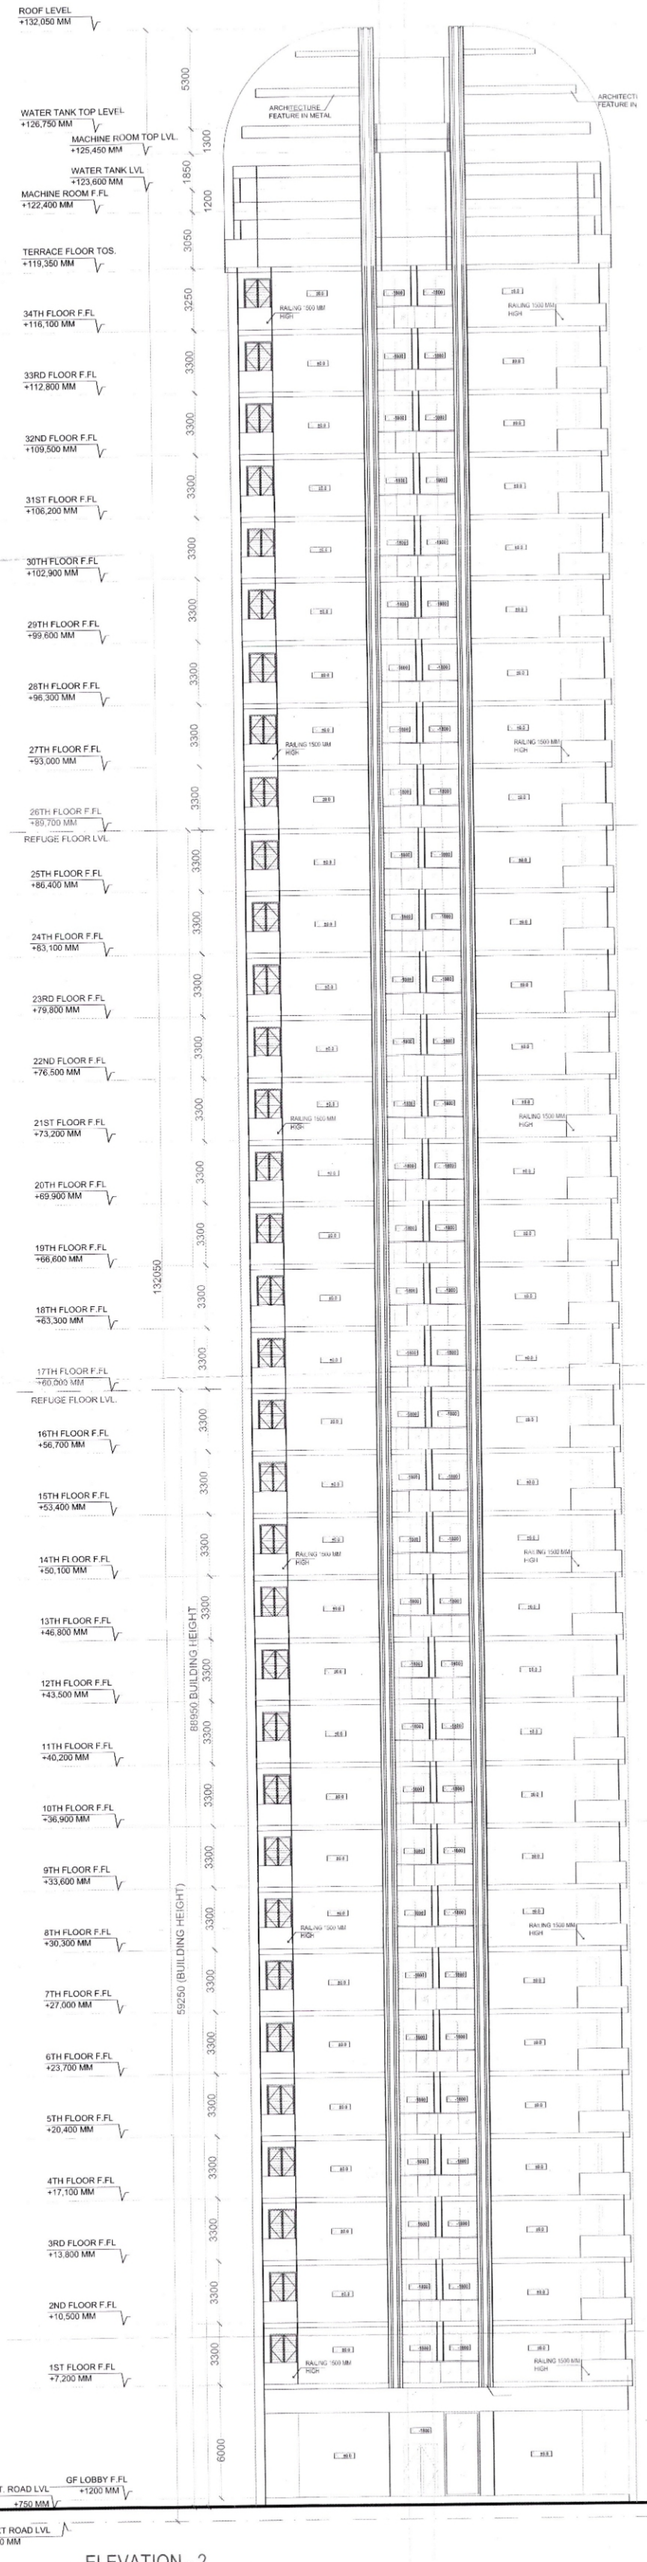

ELEVATION - 2

NOTE : ALL BALCONY RAILING HEIGHT IS 1500MM HIGH

S.T.P. (HQ) Member Secretary B.P.A.C.
S.T.P. (HQ) Member B.P.A.C.
C.T.P. (HR) Chairman B.P.A.C.
DTP(HQ)
ATP(HQ)
JD.
ATP
FSO, (HQ) Member BPAC
FSO, (HQ) Member BPAC
CAUTIONED
TO BE FILED WITH THIS OFFICE
LETTER NO.:
DATED :

MEP CONSULTANT:
SUNIL NAYYAR CONSULTING ENGINEERS PVT LTD.
206, 206A, Second Floor, Time Centre, Golf Course Road, Sector-54, Gurgaon-122002
Tel.: 0124 480 3800 Email :- sncgurgaon@snc.co.in

STRUCTURAL CONSULTANT:
MNU Consultants Pvt. Ltd
MNC House,1516, Rajdanga Main Road, Kolkata - 700 107
Phone:- (033) 401-65700. Fax: (033) 2441 8083 Email:-

CLIENT:
Elevate Edition Realtech Private Limited

ARCHITECT :
Arcop Associates Pvt. Ltd.
Plot- 36b, Sec-32, Gurgaon-122001
Ph.: +91-124-4595500 FAX: +91-124-4595550

PROJECT:-
PRPOSED RESIDENTIAL BUILDING PLAN OF GROUP HOUSING COLONY (LICENSE NO. 43 OF 2026 DATED 10/03/2026) AREA MEASURING 10.525 ACRES IN SECTOR-63A, GURUGRAM, BEING ENVELOPED BY SMT. SANGEETA BHATIA & SH. LAKSH BHATIA IN COLLABORATION WITH ELEVATE EDITION REALTECH PVT. LTD.

DRAWING TITLE :
ELEVATION - 1&2
TOWER - B

DATE:- 31-03-2026
SCALE:- 1:150 (A0)
SHEET NO.
A-05c

OWNER'S SIGNATURE:-
ARCHITECT'S SIGN.:-
ABHISHEK TIWARI Council of Architecture Registration No. CA/2011/62193 REGISTERED ARCHITECT