DTP (HQ)

S.T.P. (HQ)
Member Secretary
B.P.A.C.

S.T.P. (G)
Member
B.P.A.C.

C.T.P. (HR)
Chairman
B.P.A.C.

SANCTIONED
TO BE READ WITH THIS OFFICE
MEMO NO.: 8314
DATED : 29.02.2024

Consultant Architect

ATP(HQ)
Rajesh Dutt
JD(HQ)

A.D. P.A. S.T.P.

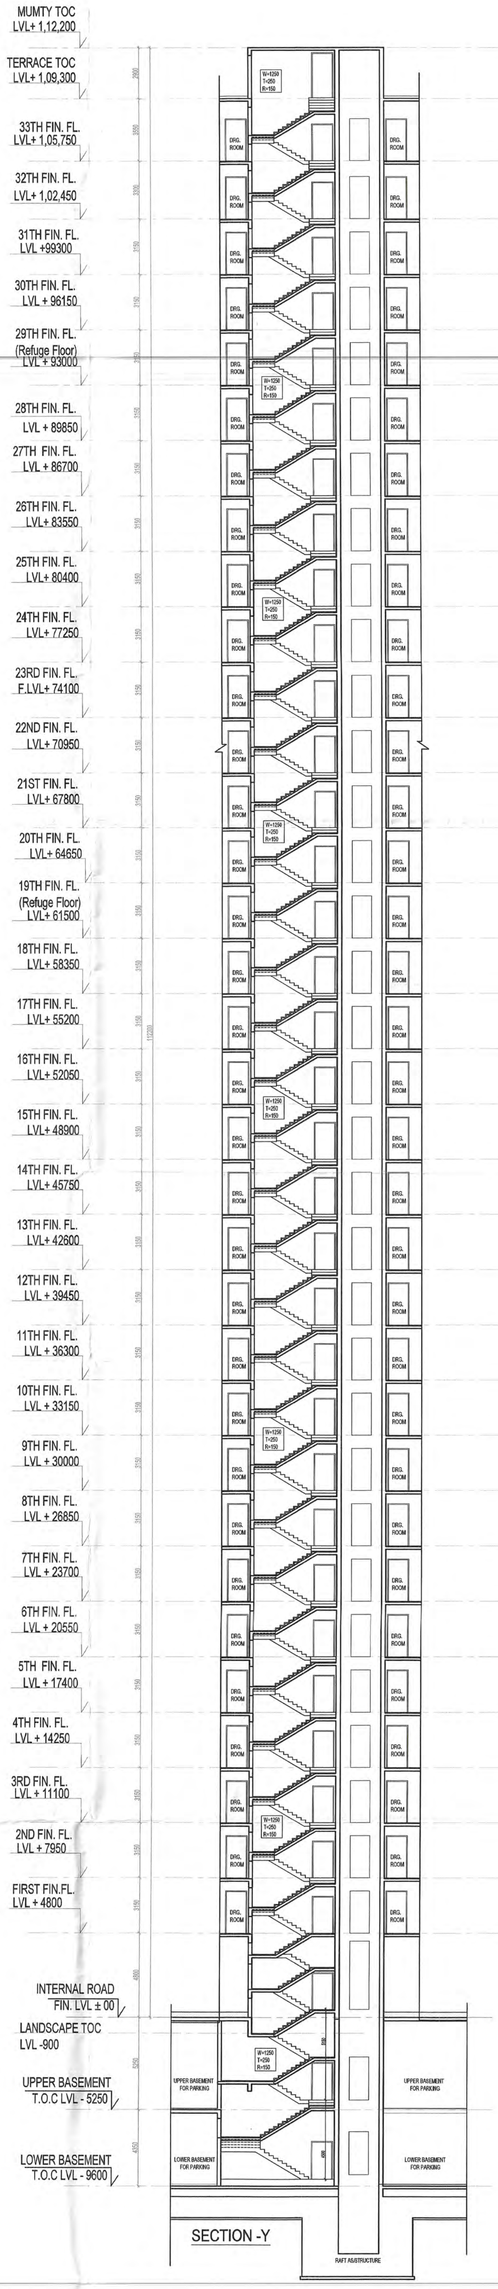

KEY PLAN

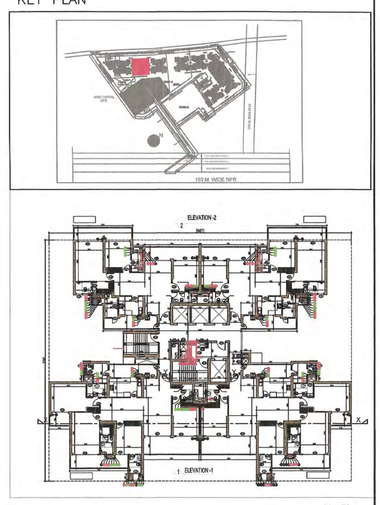

Key Plan

OWNER,S NAME :
Union Buildmart Pvt.Ldt, Vibrant infratech Pvt. Ltd,
Targe Buildcon Pvt in Collaboration with
Union Buildmart Pvt. Ltd

Architect:
GIAN P. MATHUR AND ASSOCIATES (P) LTD.
C - 55, East Of Kailash, New Delhi-110065
T : 011-46599599 / F 011-46599512
E : info@gpmindia.com / W : www.gpmindia.com

Project Title:
GROUP HOUSING COLONY (MIX LAND USE RESIDENTIAL 99.5% AND 0.5% COMMERCIAL) ON THE AREA MEASURING 10.225 ACRES **(LICENCE NO. 229 OF 2023 DATED 02-11-2023) IN** SECTOR -113, GURUGRAM

Status: SUBMISSION DRAWING

Sheet Title:
RESIDENTIAL TOWER- J
SECTION- YY

Owner's Sign
Union Buildmart Pvt. Ltd.
Authorised Signatory

Architect's Sign
GIAN P. MATHUR
ARCHITECT
B. Arch., M.C.A. I.I.A
CA No. 80/5769

SCALE 1:200
DATE: 25/ 11/ 2023
DWG. No.
SD/AR/M3M-113A/T-J-110