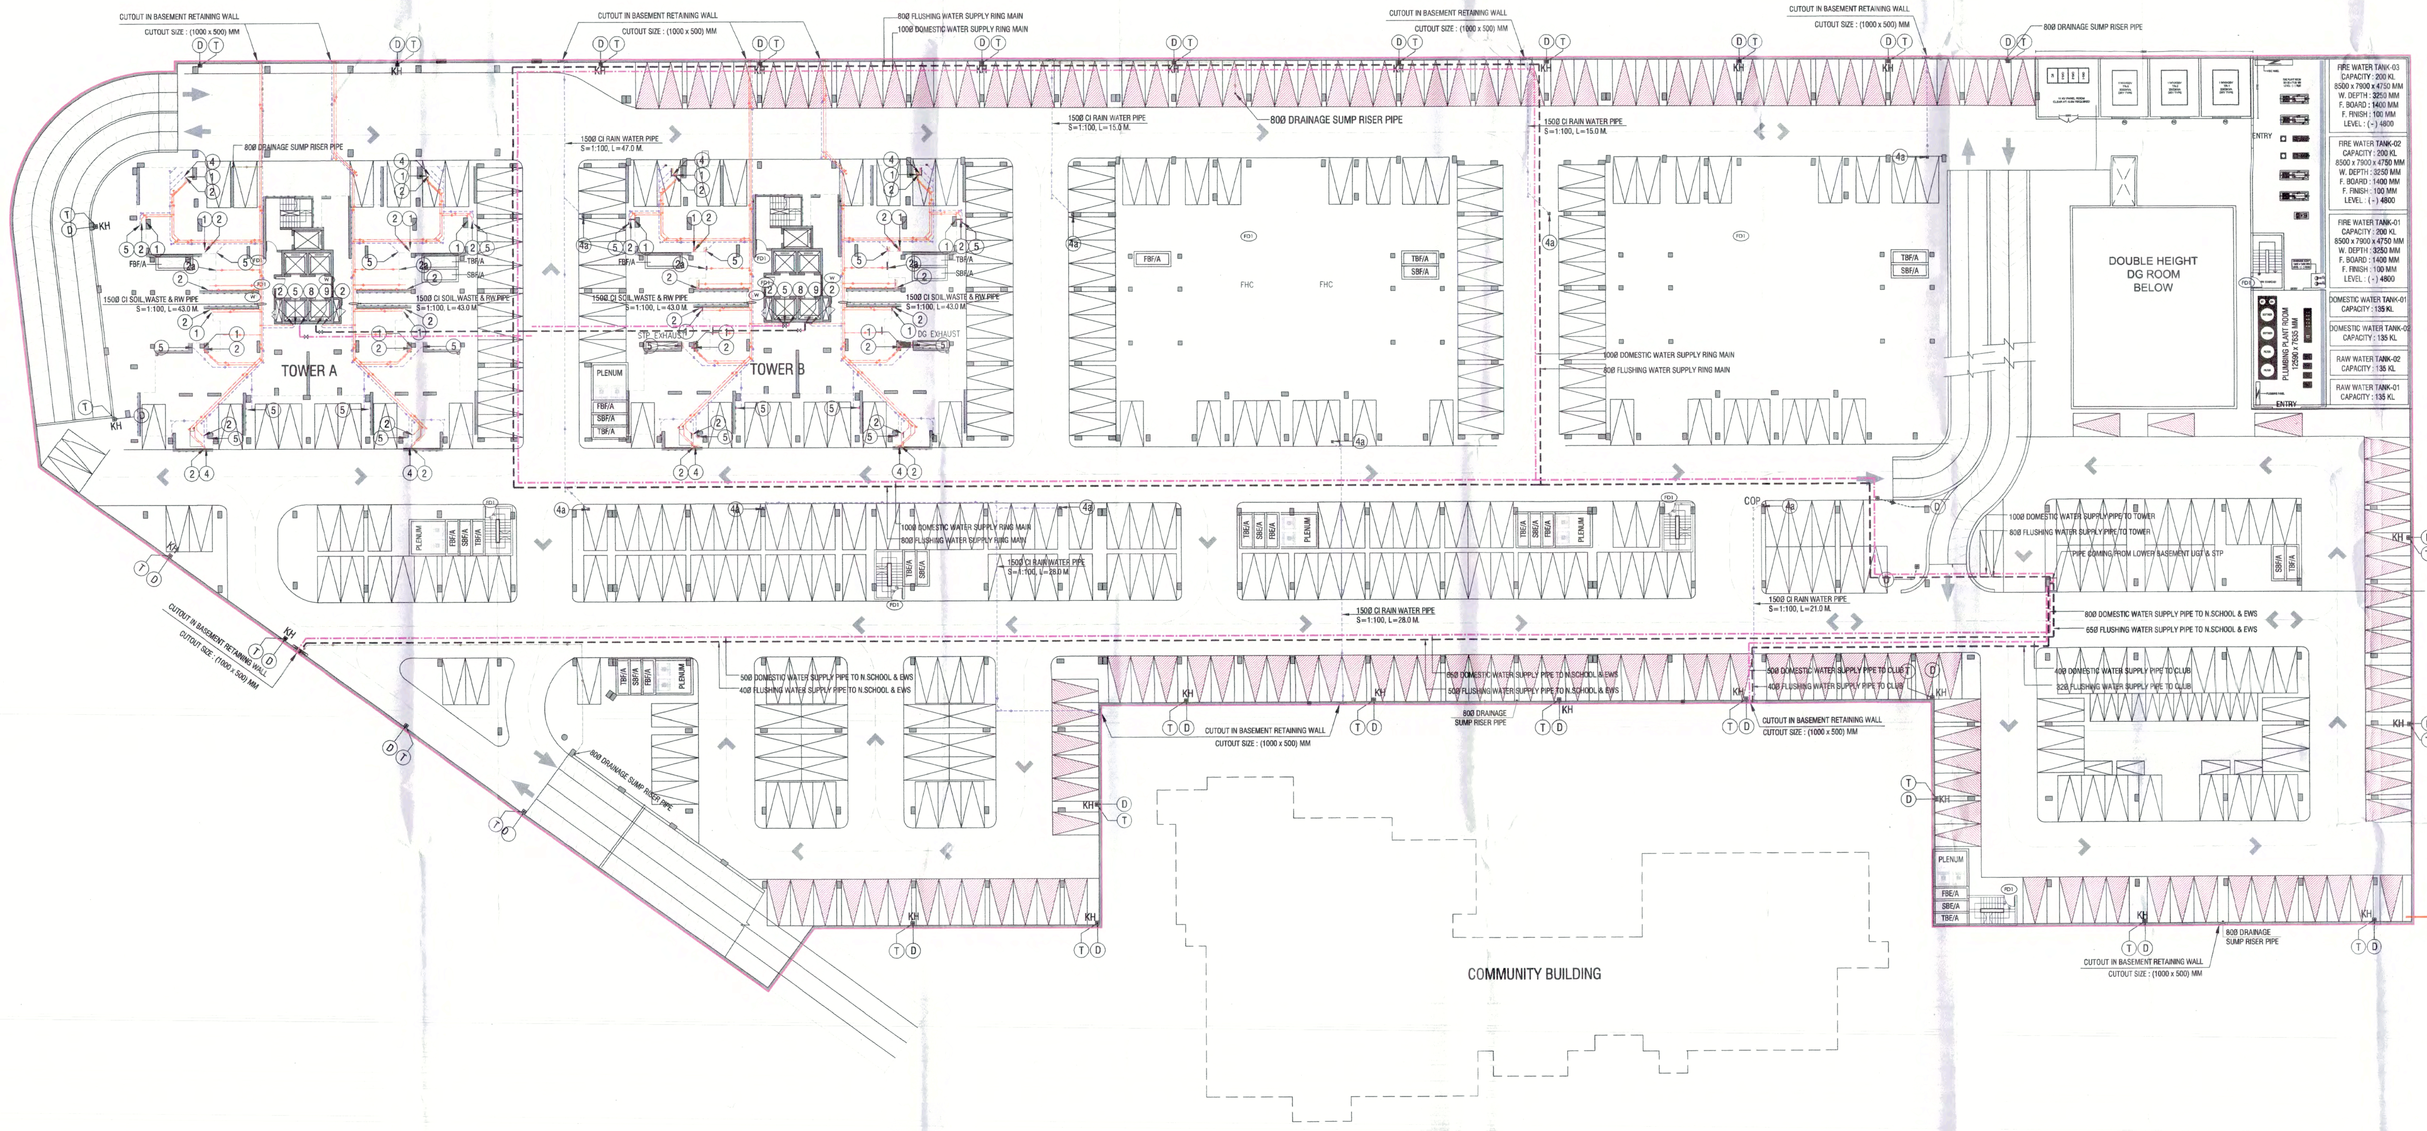

BASEMENT 1 PLAN

SCHEDULE OF PIPES :-	
PIPE NO.	DESCRIPTION
1	110 OD uPVC SOIL & VENT PIPE
2	110 OD uPVC WASTE & VENT PIPE
2a	90 OD UPVC WASTE PIPE FOR W.M. DRAIN
3	75 OD uPVC ANTI-SYPHONAGE PIPE
4	110 OD uPVC TERRACE RAIN WATER PIPE
4a	160 OD uPVC TERRACE RAIN WATER PIPE
5	90 OD uPVC BALCONY RAIN WATER PIPE
6	DOMESTIC WATER SUPPLY D/N TAKE PIPE *
7	FLUSHING WATER SUPPLY D/N TAKE PIPE *
8	DOMESTIC WATER SUPPLY RISER *
9	FLUSHING WATER SUPPLY RISER *
10	HOT WATER SUPPLY D/N TAKE PIPE FROM SOLAR PANEL*
11	DOMESTIC WATER SUPPLY D/N TAKE PIPE FOR TOP 4TH FLOOR

	DOMESTIC WATER SUPPLY LINE
	FLUSHING WATER SUPPLY LINE
	HUDA WATER SUPPLY LINE

FBF/A	FIRST BASEMENT FRESH AIR CUTOUT
SBF/A	SECOND BASEMENT FRESH AIR CUTOUT
TBF/A	THIRD BASEMENT FRESH AIR CUTOUT
FBE/A	FIRST BASEMENT EXHAUST AIR CUTOUT
SBE/A	SECOND BASEMENT EXHAUST AIR CUTOUT
TBE/A	THIRD BASEMENT EXHAUST AIR CUTOUT

SINGLE CAR PARKING [P]

ELECTRIC CAR PARKING [EL]

PROPOSED CAR PARK IN BASEMENT -1

SINGLE CAR PARKING (P)	= 286 ECS
ELECTRICAL CAR PARKING (EL)	= 145 ECS
TOTAL PARKING IN BASEMENT -1	= 431 ECS

ATP(HQ)

Checked and found ok for Public Health (Internal) Service only subject to comments in in forwarding letter No. SE(HQ)/ Dr/ 57203 Dt 11-4-22

Ram Avtar Basal
AD(HQ)

Superintending Engineer (HQ)
for Chief Engineer-I
HSVP, Panchkula

DD(T)
MEMBER
BPAC

SANCTIONED
WITH THIS OFFICE
TO BE RE.
MEMO NO. 15172
DATED : 31-05-2022

J.D. P.A. A.T.P.

NOTES & REFERENCES

1. ALL DIMENSIONS ARE IN MM.
2. ALL DIMENSIONS TO BE READ NOT SCALED.
3. ALL LEVELS ARE IN MM w.r.t. ±000MM.
4. *BUILDING ENSURES THE PROVISION OF* PROPER FIRE SAFETY MEASURE AS PER N.B.C.
5. BUILDING STRUCTURE WILL BE DESIGNED AS PER RELEVANT IS CODES AGAINST EARTH QUAKE HAZARDS & RESISTANCE.
6. ALL SHAFTS SHALL BE MECHANICALLY VENTILATED WITH 100% POWER BACKUP

KEY PLAN :

PROJECT :
PROPOSED BUILDING PLAN FOR GROUP HOUSING COLONY MEASURING 10 ACRES
(licence no. 58 of 2017 dated 27-7-2017) in Village Ullawas, Sector-61, District Gurugram Manesar
Urban Complex being developed by Puri Construction Pvt. Ltd. & Others

CLIENT's NAME :
PURI CONSTRUCTION PVT. LTD.

CLIENT's SIGNATURE :
For PURI CONSTRUCTION PVT. LTD.
Authorised Signatory

PRINCIPAL ARCHITECT :
RAJINDER KUMAR ASSOCIATES
ARCHITECTS PLANNERS DESIGNERS ENGINEERS
B-6/17 Shopping Centre Safdarjung Enclave New Delhi - 110029 India
T 91 11 26162930 / 26162931
F 91 11 26186674

ARCHITECT's SIGNATURE :
RAJINDER KUMAR CA/2490/75

STRUCTURAL CONSULTANT :
PLANNING AND DESIGN BUREAU,
M-31, Greater Kailash-II,
(Opp. Arya Samaj Mandir),
New Delhi-110048,
Tel : 011 29210961, 011-41436775
Website : www.pdbcon.in

SUBMISSION DRAWING
FOR SANCTION OF BUILDING PLANS

DRAWING TITLE :
BASEMENT 1 PLUMBING

Scale : 1:300 | DATED :

DEALT BY: S.K.

NORTH | Dwg No. SD-003A | Rev no. R-0