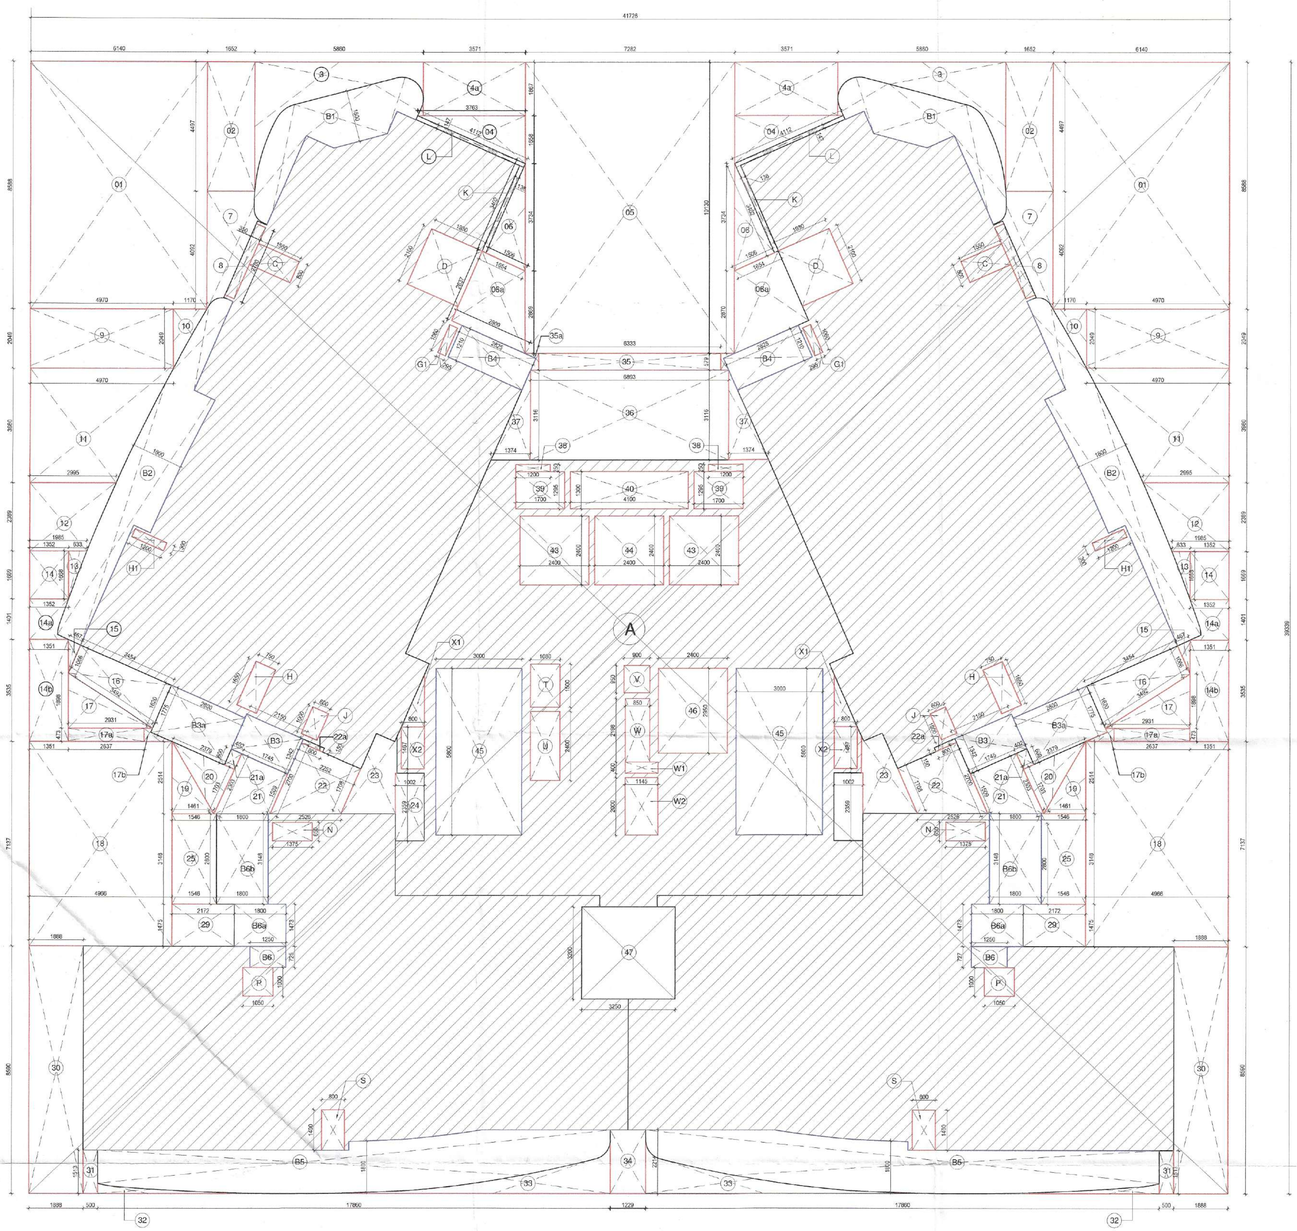


1 AREA DIAGRAM FROM 23rd TO 28TH FLOOR

Scale: 1:100

22ND TO 27TH FLOOR - FAR AREA CALCULATION

TYPE	QUANTITY	SHAPE	FORMULA	DETAIL		CALCULATION EACH AREA IN SQ.M
OUTLINE AREA						
A	1	RECTANGLE	L x B	41.726	39.339	1641.459
TOTAL OUTLINE AREA						**1641.459**
NON FAR AREA						
B1	2	AS/PLAN		10.637		21.274
B2	2	AS/PLAN		16.955		33.910
B3a	2	RECTANGLE	L x B	2.800	1.775	9.940
B3	2	RECTANGLE	L x B	1.342	2.150	5.771
B4	2	RECTANGLE	L x B	2.825	1.210	6.837
B5	2	AS/PLAN		27.144		54.288
B6	2	RECTANGLE	L x B	1.250	0.725	1.813
B6a	2	RECTANGLE	L x B	1.800	1.473	5.303
B6b	2	RECTANGLE	L x B	1.800	3.148	11.333
K	2	RECTANGLE	L x B	0.138	3.249	0.897
L	2	RECTANGLE	L x B	0.147	4.112	1.209
45	2	RECTANGLE	L x B	3.000	5.800	34.800
TOTAL NON FAR AREA						**187.373**
CUTOUT'S AREA (NON FAR)						
01	2	RECTANGLE	L x B	6.140	8.588	105.461
02	2	RECTANGLE	L x B	1.652	4.497	14.858
03	2	AS/PLAN		7.460		14.920
04	2	TRIANGLE	1/2 x B x H	3.763	1.658	6.239
04a	2	RECTANGLE	L x B	3.571	1.867	13.334
05	1	RECTANGLE	L x B	7.282	10.130	73.767
06	2	TRIANGLE	1/2 x B x H	1.506	3.402	5.123
06a	2	AS/PLAN		5.869		11.738
07	2	AS/PLAN		4.89		9.780
08	2	RECTANGLE	L x B	0.350	2.700	1.890
09	2	RECTANGLE	L x B	4.970	2.049	20.367
10	2	AS/PLAN		1.18		2.360
11	2	AS/PLAN		15.727		31.454
12	2	AS/PLAN		5.92		11.840
13	2	TRIANGLE	1/2 x B x H	0.633	1.668	1.056
14	2	RECTANGLE	L x B	1.352	1.669	4.513
14a	2	AS/PLAN		1.599		3.198
14b	2	RECTANGLE	L x B	1.351	3.535	9.552
15	2	TRIANGLE	1/2 x B x H	0.467	1.066	0.498
16	2	TRAPEZIUM	(B1+B2)/2 x H	1.343	3.454	9.277
17	2	TRIANGLE	1/2 x B x H	2.931	1.898	5.563
17a	2	RECTANGLE	L x B	2.637	0.473	2.495
17b	2	AS/PLAN		0.240		0.480
18	2	RECTANGLE	L x B	4.966	7.137	70.885
19	2	TRIANGLE	1/2 x B x H	1.461	2.514	3.673
20	2	TRIANGLE	1/2 x B x H	1.703	2.379	4.051
21	2	AS/PLAN		3.36		6.720
21a	2	RECTANGLE	L x B	0.402	0.600	0.482
22	2	AS/PLAN		4.96		9.920
23	2	AS/PLAN		3.55		7.100
24	2	RECTANGLE	L x B	1.002	2.359	4.727
25	2	RECTANGLE	L x B	1.546	3.148	9.734
29	2	RECTANGLE	L x B	2.172	1.475	6.407
30	2	RECTANGLE	L x B	1.888	8.590	32.436
31	2	RECTANGLE	L x B	0.500	1.513	1.513
32	2	AS/PLAN		0.648		1.296
33	2	AS/PLAN		4.456		8.912
34	1	RECTANGLE	L x B	1.229	2.214	2.721
35	1	RECTANGLE	L x B	6.333	0.579	3.667
35a	2	AS/PLAN		0.127		0.254
36	1	RECTANGLE	L x B	6.898	3.116	21.494
37	2	TRIANGLE	1/2 x B x H	1.374	3.116	4.281
38	2	RECTANGLE	L x B	1.200	0.250	0.600
39	2	RECTANGLE	L x B	1.700	1.295	4.403
40	1	RECTANGLE	L x B	4.100	1.300	5.330
43	2	RECTANGLE	L x B	2.400	2.400	11.520
44	1	RECTANGLE	L x B	2.400	2.400	5.760
46	1	RECTANGLE	L x B	2.400	2.950	7.080
47	1	RECTANGLE	L x B	3.250	3.200	10.400
C	2	RECTANGLE	L x B	1.550	0.800	2.480
D	2	RECTANGLE	L x B	2.100	1.930	8.106
G1	2	RECTANGLE	L x B	0.295	1.060	0.625
H	2	RECTANGLE	L x B	0.750	1.650	2.475
H1	2	RECTANGLE	L x B	1.200	0.300	0.720
J	2	RECTANGLE	L x B	0.600	1.000	1.200
N	2	RECTANGLE	L x B	1.375	0.650	1.788
P	2	RECTANGLE	L x B	1.050	1.000	2.100
S	2	RECTANGLE	L x B	0.800	1.400	2.240
T	1	RECTANGLE	L x B	1.030	1.500	1.545
U	1	RECTANGLE	L x B	1.030	2.400	2.472
V	1	RECTANGLE	L x B	0.900	0.950	0.855
W	1	RECTANGLE	L x B	0.850	2.198	1.868
W1	1	RECTANGLE	L x B	1.145	0.400	0.458
W2	1	RECTANGLE	L x B	1.145	2.000	2.290
X1	2	AS/PLAN		0.725		1.450
X2	2	RECTANGLE	L x B	0.800	1.467	2.347

TOTAL CUTOUT'S AREA	**640.149**
TOTAL BUILT UP AREA = TOTAL FAR AREA+NON FAR AREA	**1001.310**
FAR AREA = TOTAL OUTLINE AREA - (TOTAL NON FAR AREA+TOTAL CUTOUT'S AREA)	**813.937**

Sign & Stamp

This is a "PROVISIONAL BUILDING PLAN" approved only for the purpose of inviting objections from the general public

S.T.P. (HQ) Winter Secretary B.P.A.C.

S.T.P. (G) Member B.P.A.C.

C.T.P. (Hr.) Chairman

DTP (HQ)

ATP(HQ)

NOTE:- ALL TOILETS ARE MECHANICALLY VENTILATED WITH 100% POWER BACKUP

Ram Avtar Bassi JD(HQ)

AD PA ATP

JDT (HQ) Member BPAC

PROJECT NAME & ADDRESS

PROPOSED GROUP HOUSING DEVELOPMENT AT RAMPRASTHA BUILDTECH PVT. LTD. AND OTHERS ETC. COLLABORATE WITH S.A. INFRACON PVT. LTD. SECTOR - 37 D, AREA - 2.303 ACRE

CLIENT NAME & ADDRESS

M/S RAMPRASTHA PROMOTERS & DEVELOPERS PVT. LTD., 114, SECTOR-44, GURUGRAM HARYANA- 122002

ARCHITECT'S SIGN & STAMP | CLIENT'S SIGN & STAMP

MANISH KUMAR CA/2[illegible]/2027

DRAWING TITLE

AREA DIAGRAM (FROM 23rd to 28th)

SCALE	DRAWING NO.	NORTH
1:100 ON A1	011	
DATE		
04.06.2024		

(21)