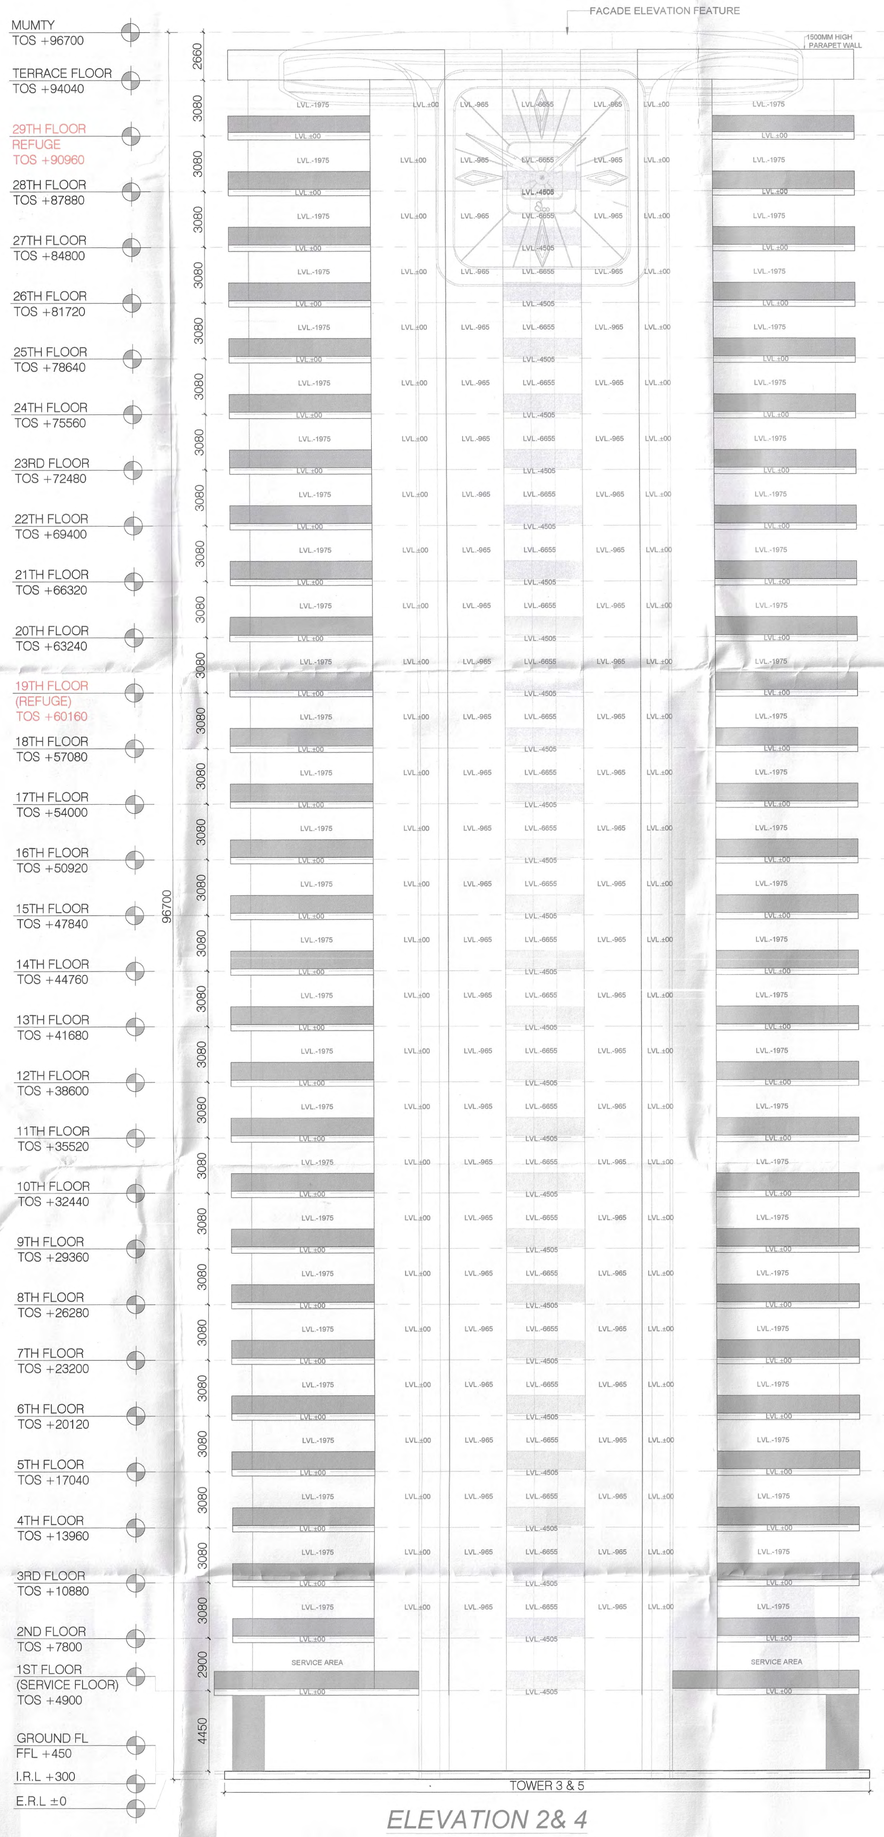

ELEVATION 2& 4

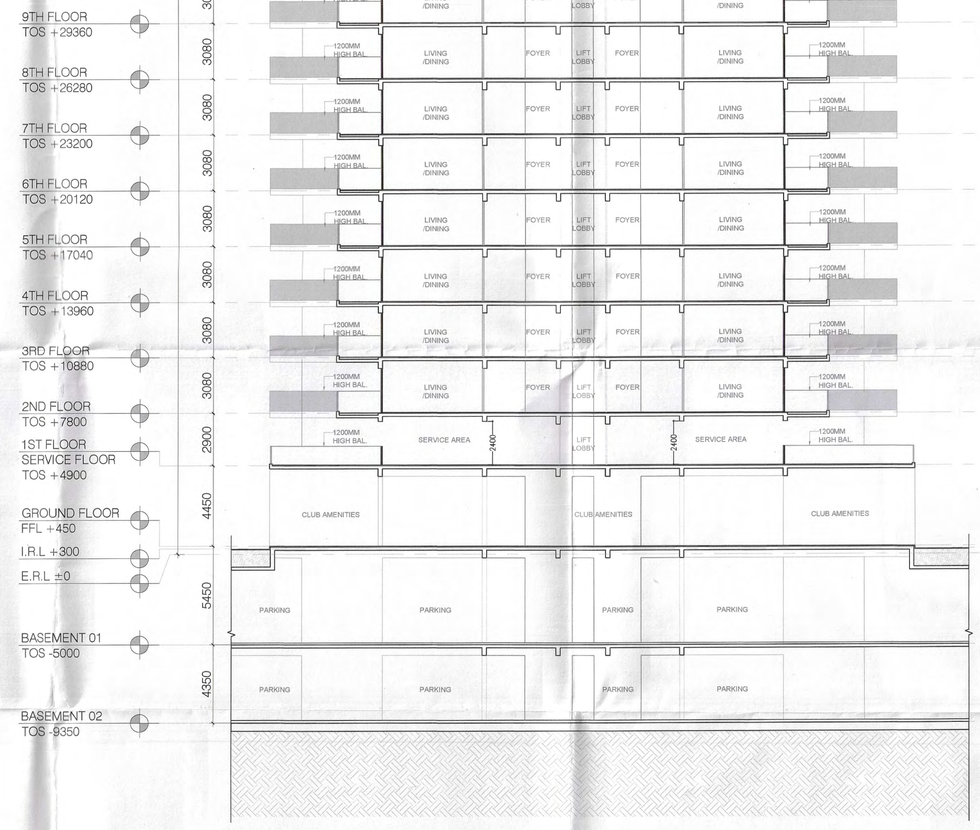

SECTION BB'

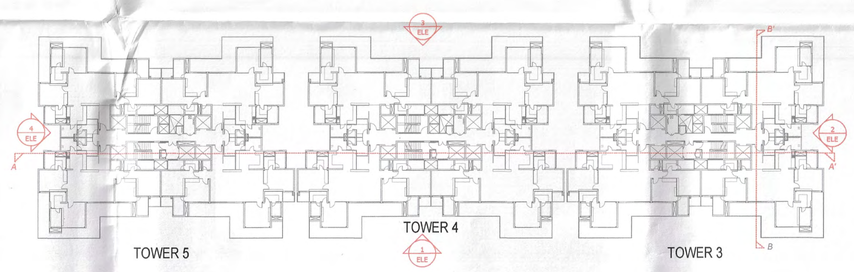

KEY PLAN

S.T.P.(HQ) Member Secretary B.P.A.C.
S.T.P.(G) Member B.P.A.C.
C.T.P.(HR) Chairman B.P.A.C.
DTP(HQ)
(JD(T)) MEMBER BPAC
ATP(HQ)
AD
PA
ATP
Rajesh Dutt SD(HQ)

SANCTIONED
TO BE READ WITH THIS OFFICE MEMO NO.:
DATED :

Note :-

1. BUILDING HAS AUTOMATIC SPRINKLER SYSTEM WHEREVER REQUIRED BY NBC.
2. BUILDING WILL BE DESIGNED (STRUCTURES) AS PER RELEVANT IS CODES FOR EARTH QUAKE RESISTANCE.
3. 100% POWER BACKUP/ MECHANICAL VENTILATED SHAFTS.

PHASE - 1 ALREADY SANCTIONED VIDE DATES: 25.01.2023 AND MEMO NO.- 2350

THIS IS SUBMISSION FOR PHASE-2 ONLY WITHOUT ANY CHANGE IN PHASE - 1.

PROJECT:

PROPOSED BUILDING PLAN OF PHASE 2 GROUP HOUSING COLONY (MIX LAND USE) UNDER TOD ZONE FOR(90% GH COMPONENT AND 10% COMMERCIAL COMPONENT) ON THE AREA MEASURING 15.99375 ACRES (LICENCE NO 213 OF 2022 DATED 27/12/22) IN REVENUE ESTATE OF VILLAGE CHAUMA, IN SECTOR 111 GURUGRAM HARYANA BEING DEVELOPED BY METRO EDUCATION AND WELFARE PVT. LTD

OWNER

METRO EDUCATION AND WELFARE PVT. LTD

ARCHITECTS

STUDIO SYMBIOSIS
India | Germany | UK
INDIA
D-79, Sector 48, Delhi- NCR
U.P. 201301, Noida
TEL: +91 0120 4239979
E-MAIL
info@studio-symbiosis.com
www.studio-symbiosis.com
GERMANY
Nainhofweg 38
71229 Stuttgart | Leonberg

SUBMISSION DRAWING

OWNER'S SEAL & SIGNATURE

Metro Education & Welfare Pvt. Ltd.
Authorised Signatory

ARCHITECT'S SEAL & SIGNATURE

AMIT GUPTA Architect CA/2004/32487

DATE:-	Scale :-	Drawing No:-
	1:150	SD/AR/MSM-111-PH2/CL-2/112

Drawing Title:-

TOWER 3,4,5 CLUSTER SIDE ELEVATION & SECTION BB'