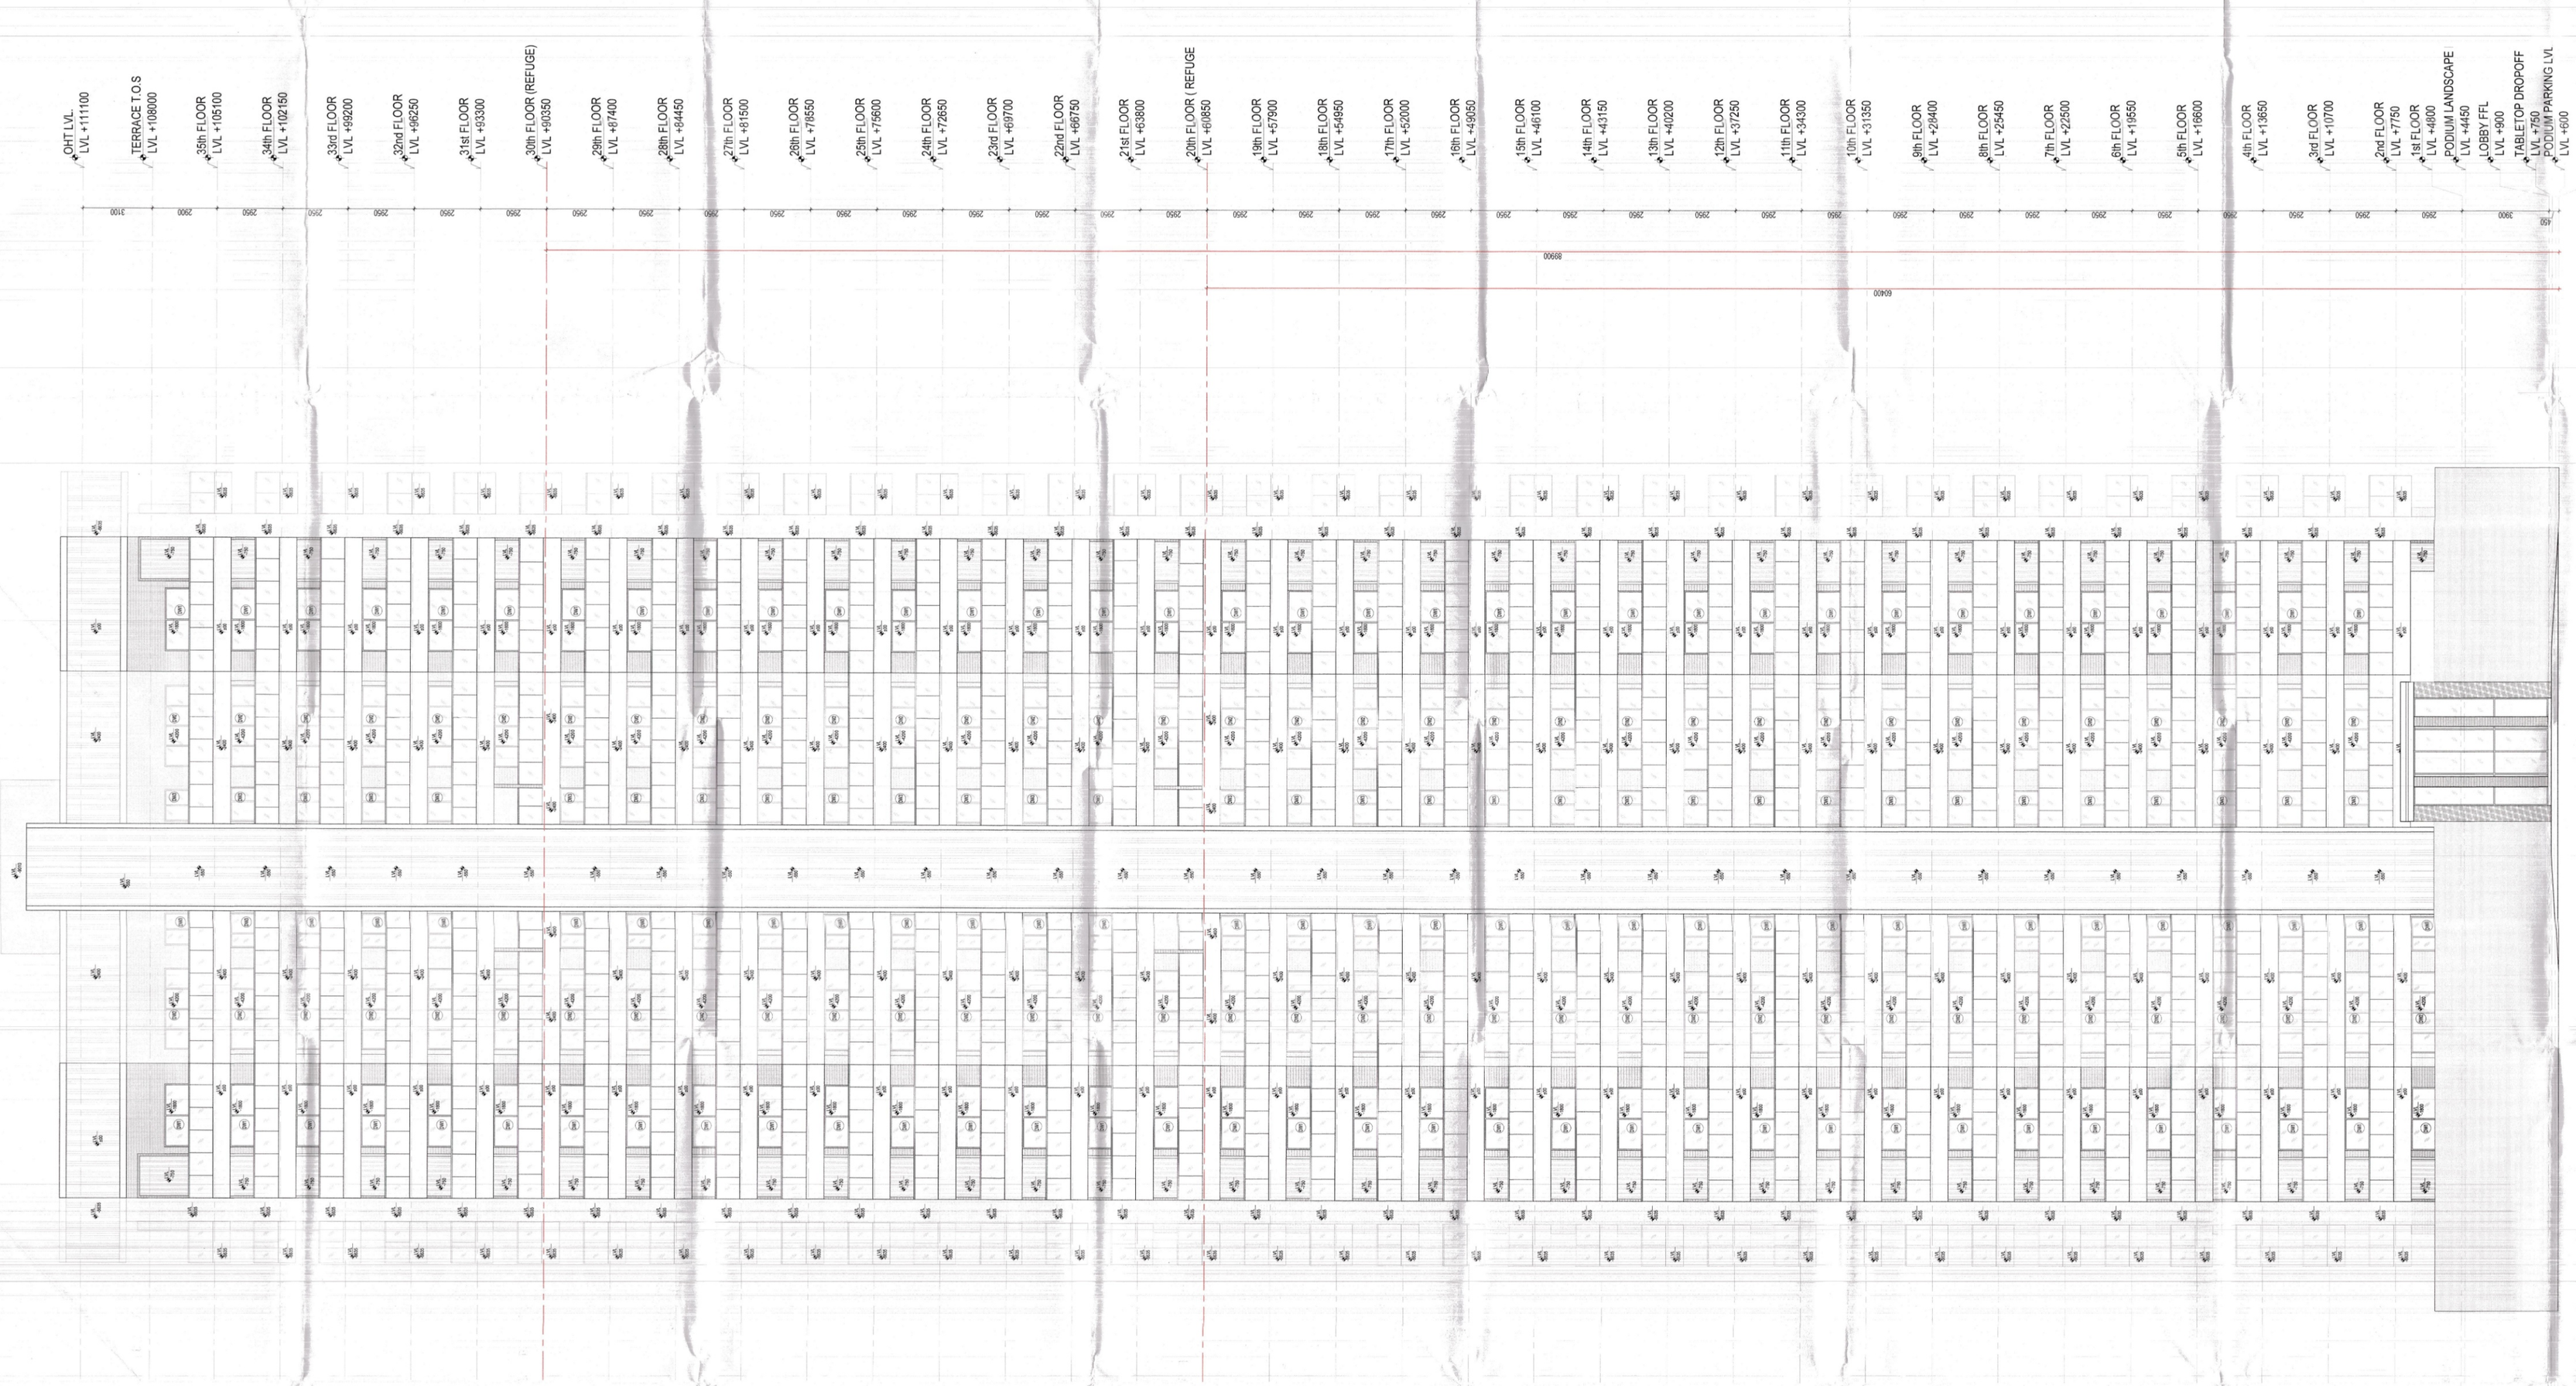


TO BE READ WITH THIS OFFICE MEMO NO.: 21897
DATED: 22-06-2026

SUBMISSION DRAWINGS
FOR APPROVAL AND STAMPING

This is a PROVISIONAL BUILDING PLAN approved only for the above mentioned plot. Subject to signature from all members of BPAC.

JDT (HQ) Member BPAC
Manish Gaharwar Member BPAC
Vijay Member BPAC
Chandra Shekhar Chauhan BPAC
DTP(HQ)
ATP(HQ)
AD
PA
ATP
Rashmi Dutt SD(HQ)

NOTES:
1. All fixture provided in toilets are as per N.B.C.
2. Basement will be mechanically ventilated.
3. All spaces (parking basement, services basement etc.) Will be artificially lit.
4. Standby generating capacity will be provided for the electrical requirement of the total scheme. This therefore includes standby generation for all common services, fire services, lifts etc. And also the entire electrical load for the ventilation.
5. Fire safety measures as per NBC includes smoke detector, heat detector, sprinkler spacing in compliance with code.
6. All eternal walls are 200mm and all internal walls are 100mm thick. (Valid for all drawings)

ARCHITECT
MORPHOGENESIS
41, Industrial Estate, Okhla Phase - III,
New Delhi 110020
TEL: 91 11 41828070
E Mail: studio@morphogenesis.org

CONSULTING STRUCTURAL ENGINEER
WHITBY WOOD
WHITBY WOOD PVT.LTD.
Unit: 1101, Lodha Supremus, Saki Vihar Road,
Powai, Andheri (East), Mumbai - 400072, India
T +91 9820 186879
mr.tomvisser@whitbywood.com

CONSULTING MEP
PROION
Proion Consultants Private Limited
Proion Consultants
Plot No. 15, Sector 32, Gurugram
New Delhi - 110020, India
Telephone : +91-11-2652 6400
E-mail : info@proion.net
Web : www.proion.net

CONSULTING LANDSCAPE ARCHITECT
MORPHOGENESIS
41, Industrial Estate, Okhla Phase - III,
New Delhi 110020
TEL: 91 11 41828070
E Mail: studio@morphogenesis.org

KEY PLAN

PROJECT
Revised / Proposed building plan for Mixed Land Use Colony (95% Residential and 5% Commercial) under TOD policy over an area measuring 14.20425 acres in the revenue estate of village Hayatpur Sector-89, Gurugram being developed by Godrej Properties Ltd.
(Lic No151 of 2023 Dated 20-07-2023)

DEVELOPER
Godrej Properties Ltd.
Unit No. 61, 6th Floor, Godrej One, Pirojshanagar, Vikhroli (East),
Mumbai - 400 079.
PROPERTIES

DEVELOPER'S SIGNATURE :

AUTHORIZED SIGNATORY

ARCHITECT'S SIGNATURE :

KIRAN YADAV
CA/2010/49182

DRAWING NAME
Tower 07

ELEVATION A

DRAWING NO.
S-18

SCALE	1:100
DATE	05.11.2025