

DTP (HQ) Member Secretary BPAC | STP (HQ) Special Invitee | CTP Chairman BPAC | JD (H) | DTP (H) | STP (H) (MEMBER) B.P.A.C.

SANCTIONED
VIDE MEMO No. 20-3111 DATED 05-08-2025

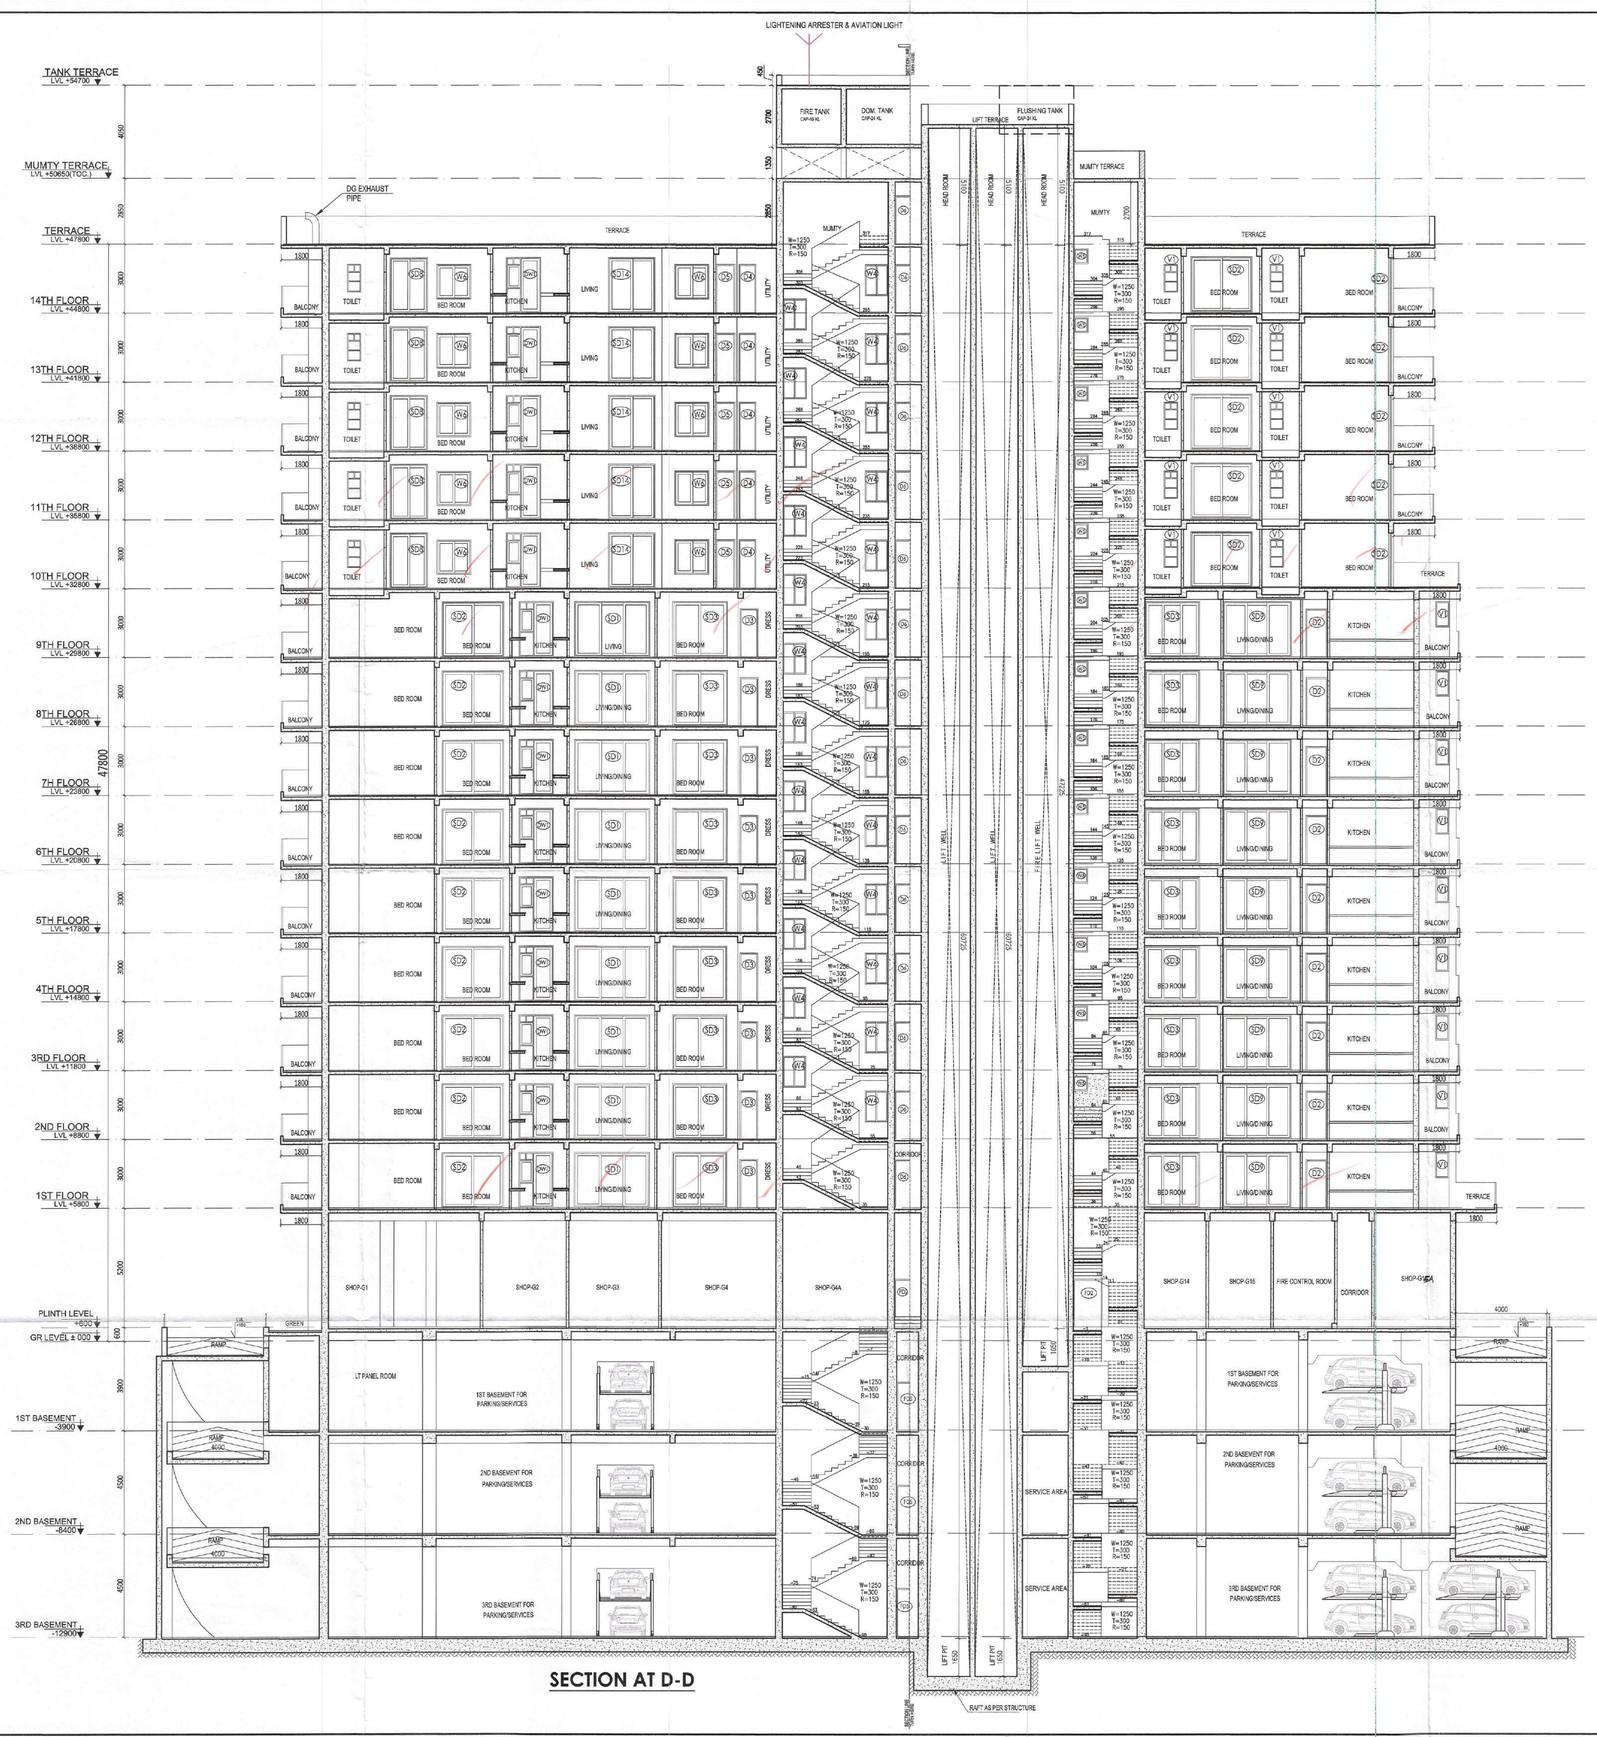

SECTION AT D-D

KEY PLAN

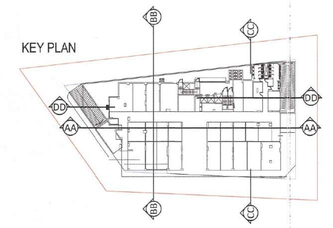

SUBMISSION DRAWING

PROJECT

REVISED BUILDING PLAN FOR GROUP HOUSING (GH1) AREA MEASURING 0.75989 ACRES IN SEC- 23A, GURUGRAM BEING DEVELOPED BY
M/S METADESIGN SOLUTIONS PVT. LTD.

ARCHITECT

DAULAT & PUNEET ARCHITECTS LLP.
408, Fourth Floor, Sun City Trade Tower, Sector - 21, Gurugram - 122016,
DnP ARCHITECTS LLP E-MAIL: info@dnparchitects.com, Phone : +91-124-4376464
Architecture Interior Planning Vastu

ARCHITECT SIGN: DAULAT & PUNEET ARCHITECTS LLP VAIBHAV TYAGI ARCHITECT CA/2017/88437

OWNER SIGN

For MetaDesign Solutions Pvt. Ltd. Authorised Signatory

SCALE	AS PER MENTION
DATE ISSUED	26/05/2025
DRAWN BY	HARISH JANGRA
CHECKED BY	DAULAT GARG

DRAWING SECTION AT D-D

DWG NO. MDS/15A