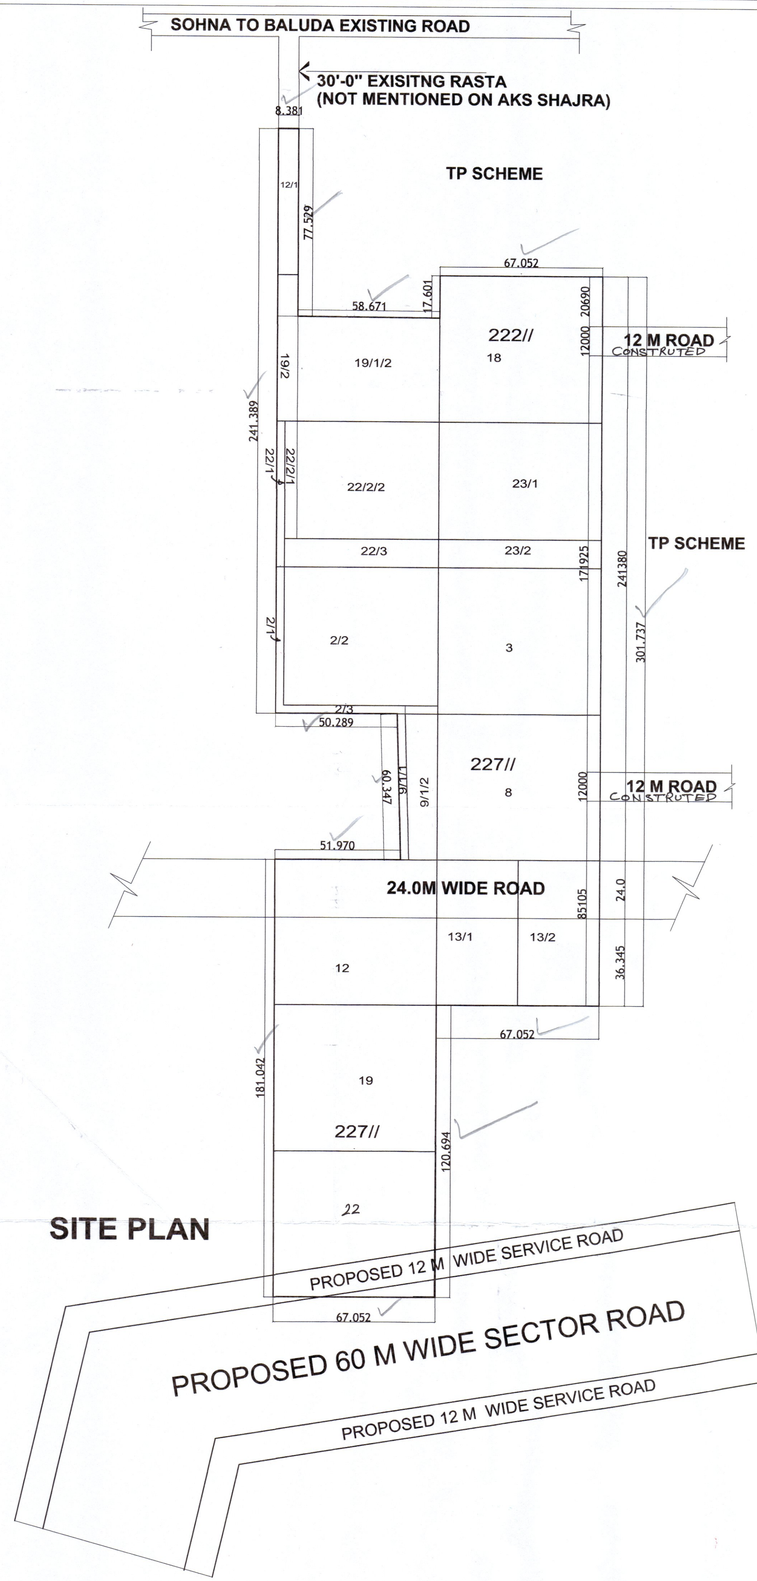

SITE PLAN

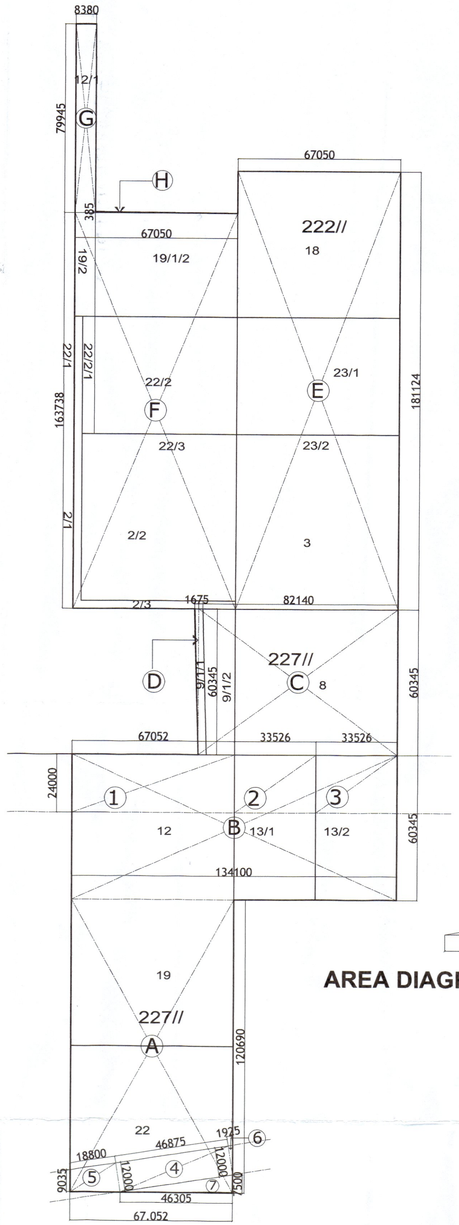

AREA DIAGRAME

TOTAL PLOT AREA CALCULATION

	SIZE			AREA (SQMT)
	WIDTH	LENGTH		
A	67.050	120.690	1	8092.265
B	134.100	60.345	1	8092.265
C	82.140	60.345	1	4956.738
D	1.675	60.345	0.5	50.539
E	67.050	181.124	1	12144.364
F	163.738	67.050	1	10978.633
G	79.945	8.380	1	669.939
H	58.670	0.385	0.5	11.294
				44996.036
		OR	ACRES	11.11875

ROAD AREA IN (24.0M WIDE) CALCULATION

MUSHTIL NO.	KILL NO.		SIZE			AREA (SQMT)
			WIDTH	LENGTH		
227//	12	1	67.052	24.000	1	1609.248
-	13/1	2	33.526	24.000	1	804.624
-	13/2	3	33.526	24.000	1	804.624
-						3218.496
				OR	ACRES	0.79

AREA IN (SERVICE ROAD 12.0M WIDE) CALCULATION

-	22	4	46.875	12.000	1	562.50
		5	(12.0+9.035)/2 X 18.800		1	197.73
		6	12.000	1.925	0.5	11.55
						771.78
				OR	ACRES	0.19

AREA IN (60M WIDE SECTOR ROA) CALCULATION

-	22	7	46.305	7.500	0.5	173.644
				OR	ACRES	0.04

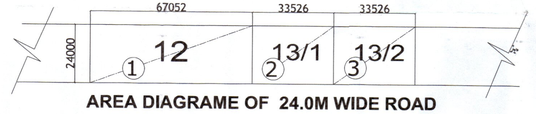

AREA DIAGRAME OF 24.0M WIDE ROAD

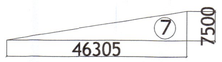

AREA DIAGRAME OF 60M SECTOR ROAD

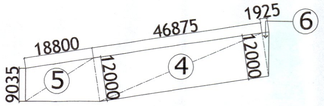

AREA DIAGRAME OF 12M SERVICE ROAD

PROJECT NAME & ADDRESS :

DEMARCATION PLAN
FOR DEVELOPING AFFORDABLE GROUP HOUSING COLONY OVER AN AREA MEASURING 11.11875 ACRE OR 88 KANAL 19 MARLA IN THE REVENUE ESTATE OF VILLAGE SOHNA , SECTOR 07 , DISTRICT GURUGRAM, HARYANA BY ROF INFRATECH & HOUSING PVT. LTD.

DEVELOPED BY

ROF INFRATECH & HOUSING PVT. LTD.

DTP
ATP
JD
JE

JYOTI PRAKASH SHARMA
CA/2008/43101

ARCHITECT'S SIGNATURE :

OWNER'S SIGNATURE :

DRAWING TITLE :

DEMARCATION PLAN

NORTH :

N

SCALE : 1 : 700

PAT. 15