Building Plans Section and Plans will be valid for five year only.
To be read with Memo No. 1206
Dated 31/10/2025 to 31/10/2030

Chairman-cum-Building Plan Committee cum
Senior Town Planner
HSIIDC, Rohtak

Recommended for Sanction
ATP
H. Dillon

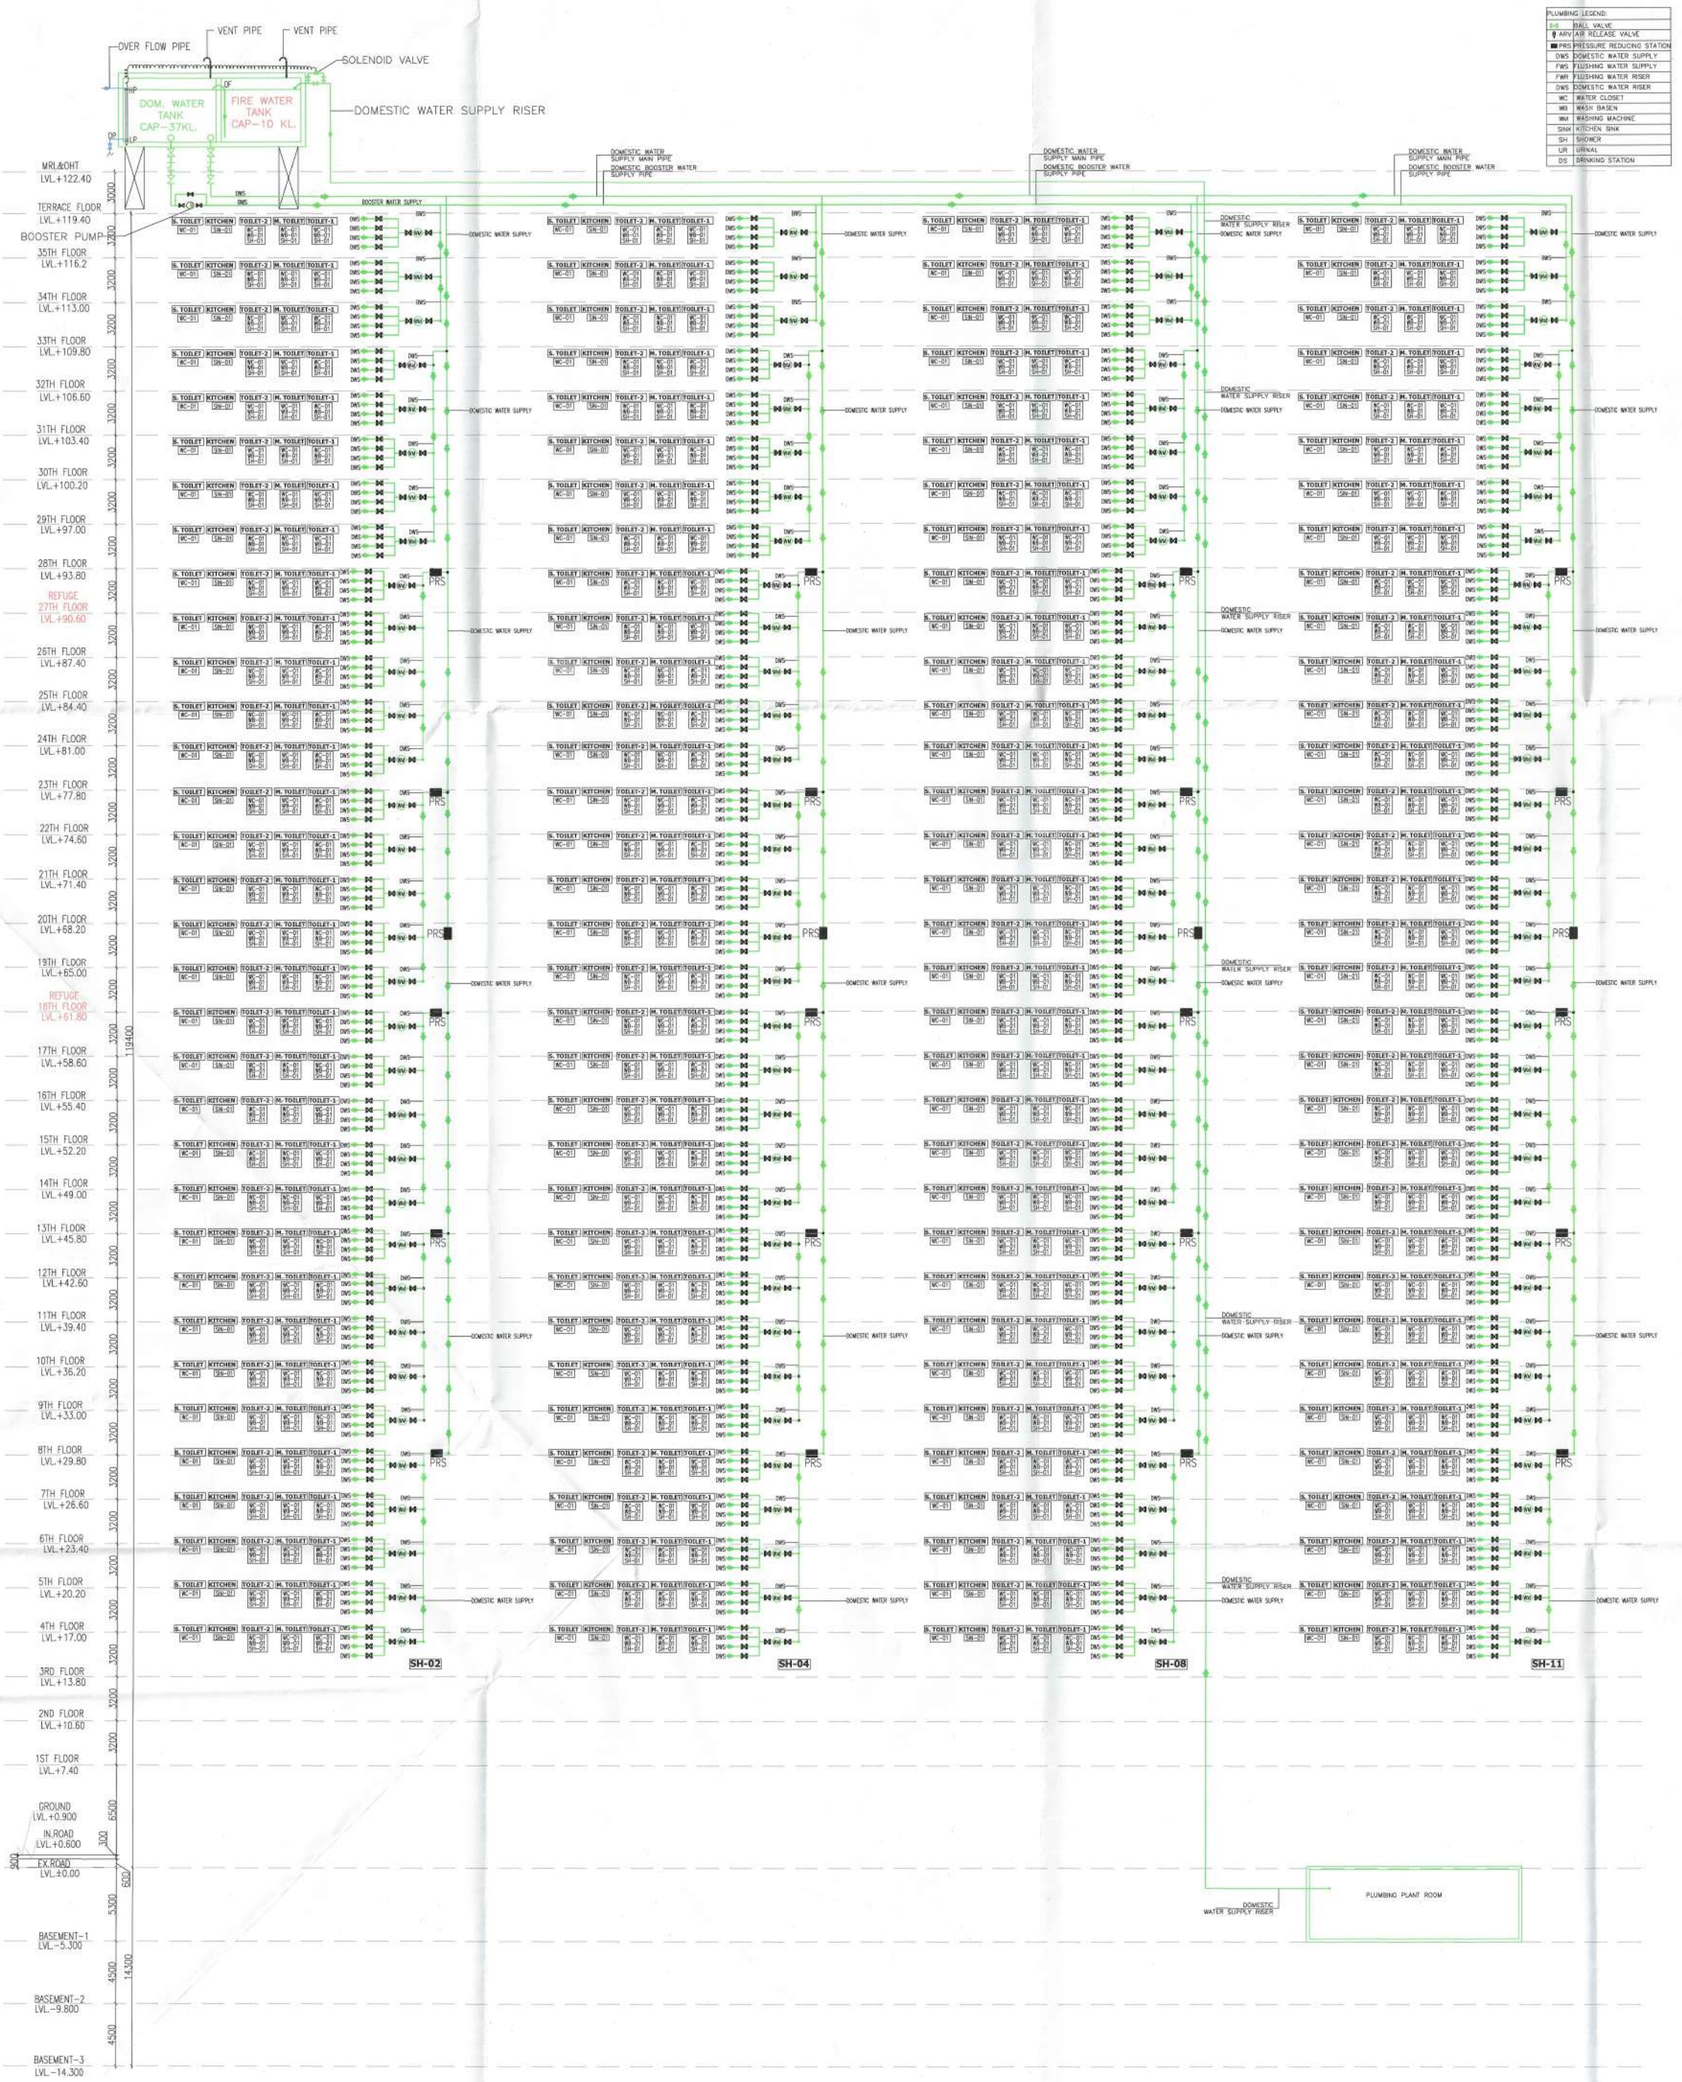

TOWER-D
DOMESTIC WATER SCHEMATIC

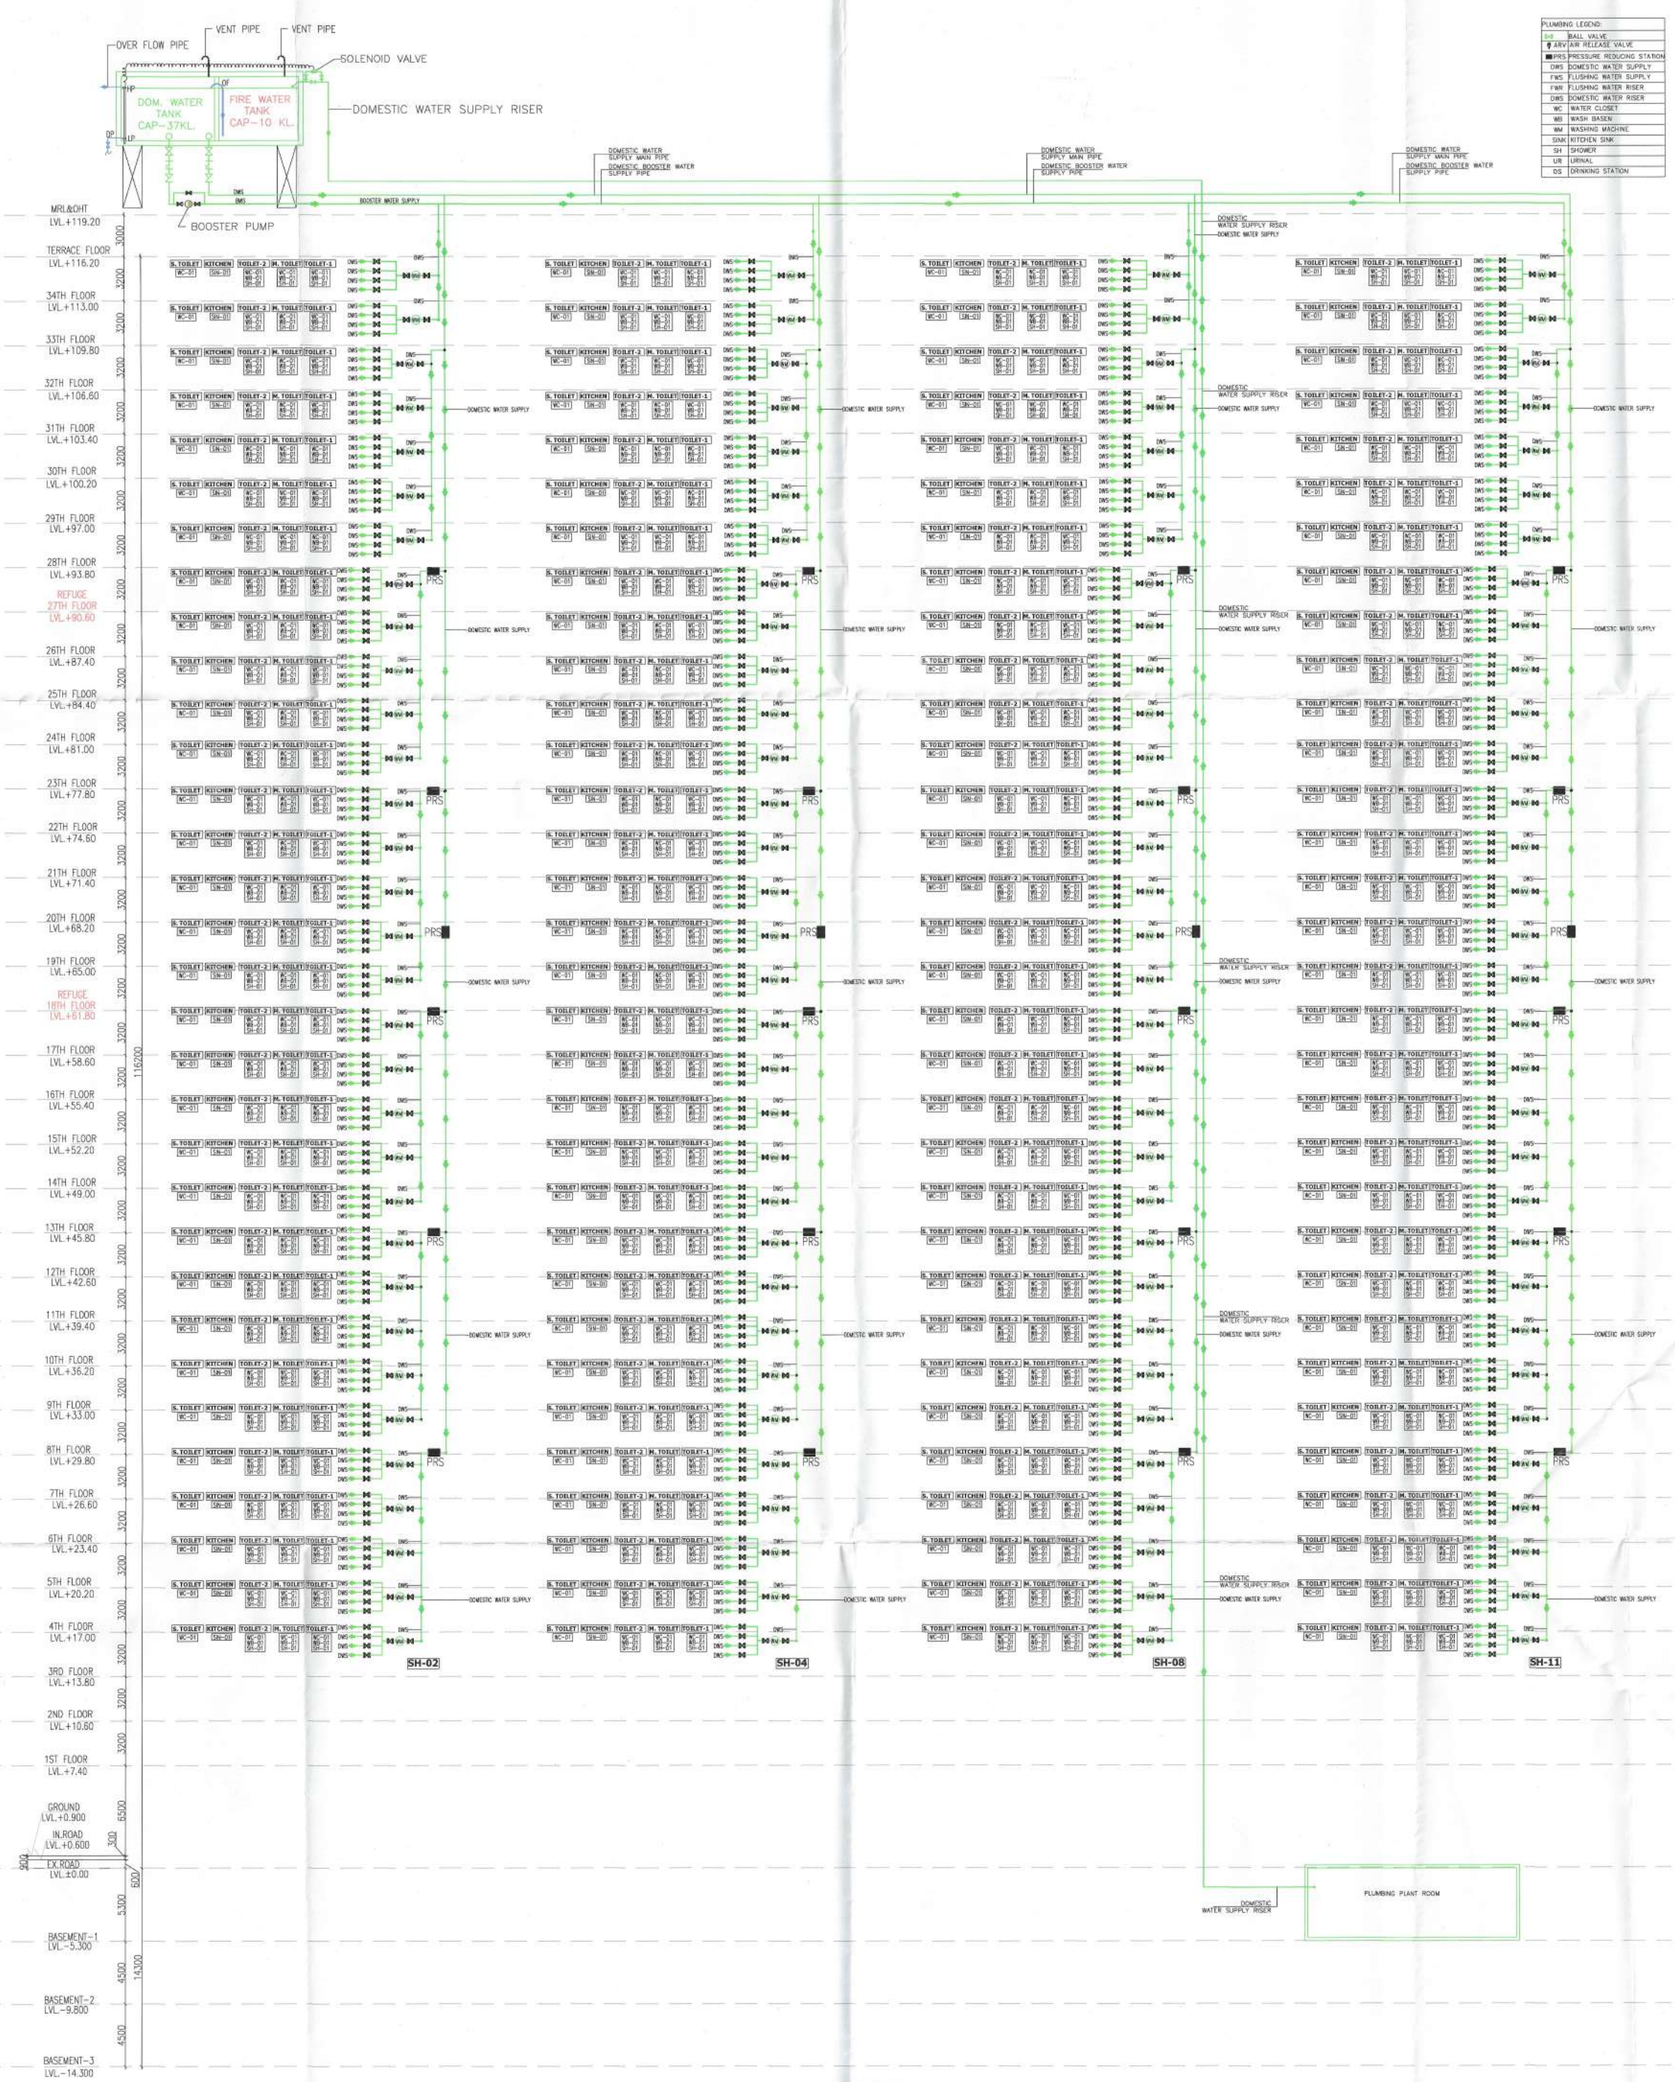

TOWER-C
DOMESTIC WATER SCHEMATIC

Note :-

1. BUILDING HAS AUTOMATIC SPRINKLER SYSTEM WHEREVER REQUIRED BY NBC.
2. BUILDING WILL BE DESIGNED (STRUCTURES) AS PER RELEVENT IS CODES FOR EARTH QUAKE RESISTANCE.
3. POWER BACKUP/ MECHANICAL VENTILATED SHAFTS.

PROPOSED BUILDING PLAN FOR PHASE-2 & 2A OF GROUP HOUSING SITE PLOT NO. GH-03 SITUATED AT SECTOR-80, MANESAR AREA ADMEASURING 22501 SQMTS BEING DEVELOPED BY CONSCIENT INFRASTRUCTURE PVT. LTD.

ASSOCIATE ARCHITECTS

GS ASSOCIATES

PLOT NO-408 SEC-37C GURGAON(PH-9560794794)

OWNER'S SEAL & SIGNATURE

ARCHITECT'S SEAL & SIGNATURE

Ar. Ravindra Kumar
CA/2012/50071

SEP.-2025	Scale : 1:100
Drawing Title:- TOWER-C&D DOMESTIC WATER SUPPLY SCHEMATIC DIAGRAM	Drawing No:- SLD-01