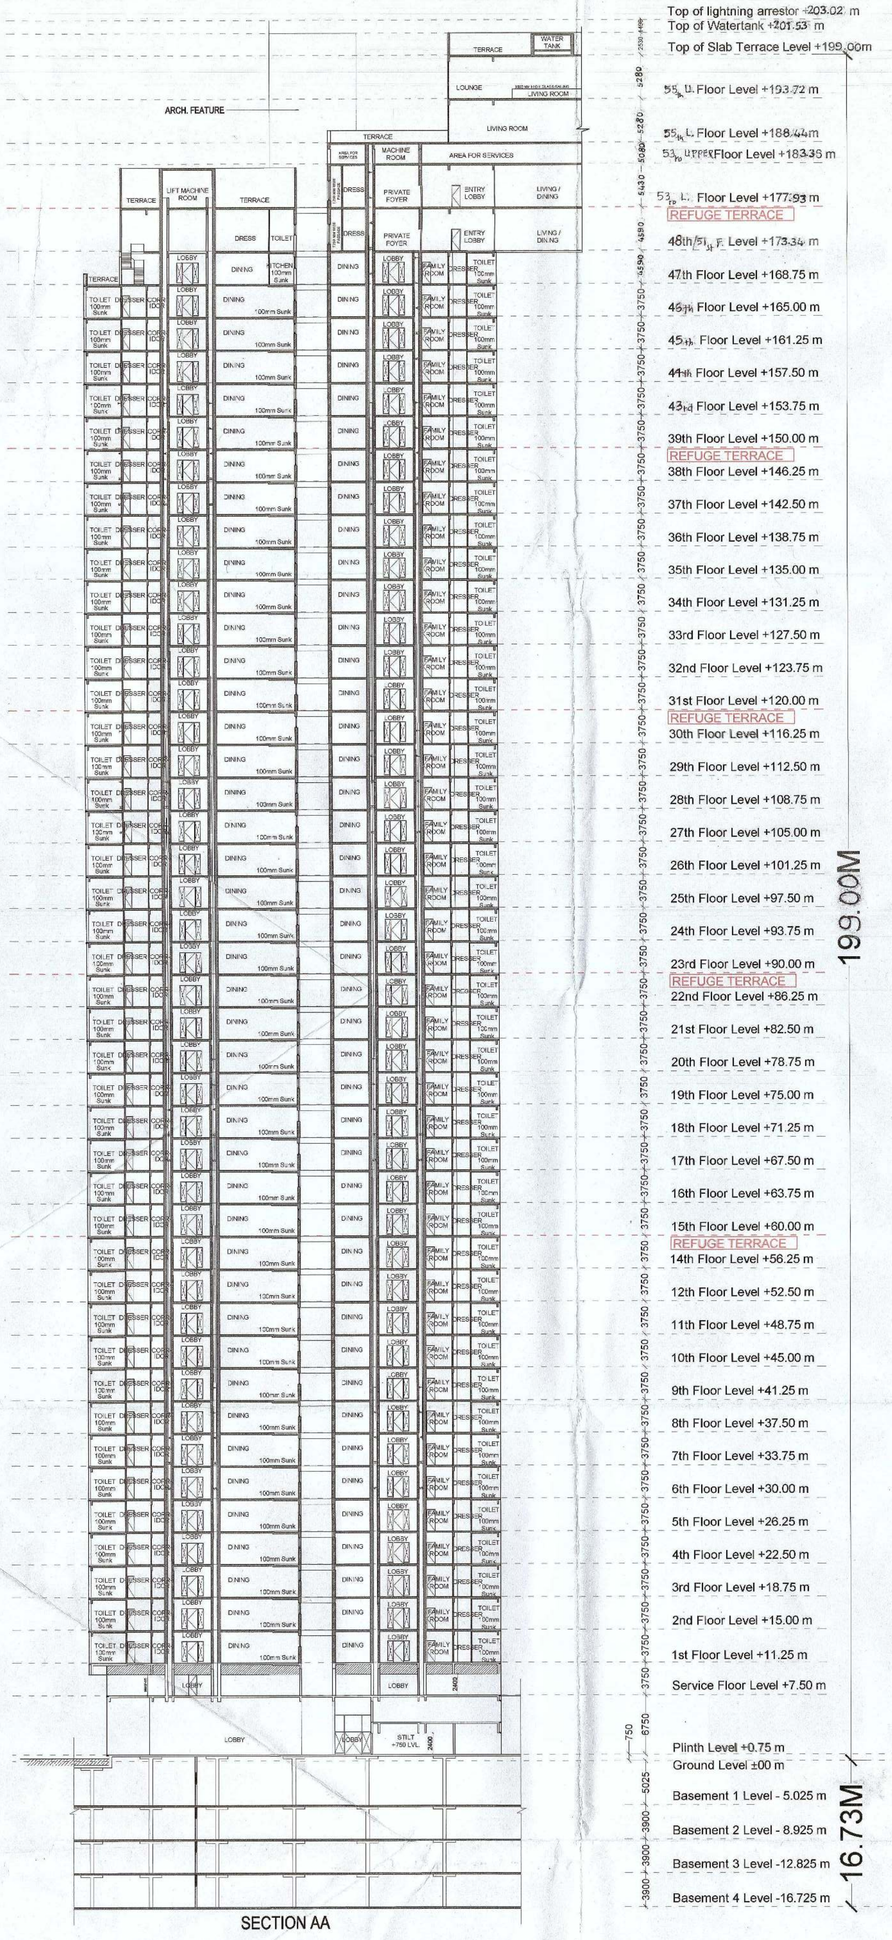

1 SECTION AA
1:500

DOOR WINDOW SCHEDULE

LEGENDS	WIDTH	HEIGHT	SILL	LINTEL
DW	2100	2450	0	2450
DW1	2400	3225	0	3225
DW2	2000	3225	0	3225
FD1	1000	2450	0	2450
FD2	900	2450	0	2450
FD3	750	2450	0	2450
FD4	2000	2450	0	2450
FD5	4500	2450	0	2450
FD6	2400	2450	0	2450
FD7	1200	2450	0	2450
FD8	3000	2450	0	2450
D1	2000	2450	0	2450
D2	1200	2450	0	2450
D3	1000	2450	0	2450
D4	900	2450	0	2450
D4'	900	2350	100	2450
D5	800	2450	0	2450
D6	750	2350	100	2450
D7	1200	2450	0	2450
W1	1825	1400	1050	2450
W2	1575	1400	1050	2450
W3	1225	2450		2450
W4	650	900	1550	2450
W5	1100	1400	1050	2450

NOTE: AT LEAST 12.5% OPENING WILL BE PROVIDED IN ALL HABITABLE ROOMS AS PER LIGHTING AND VENTILATION NORMS

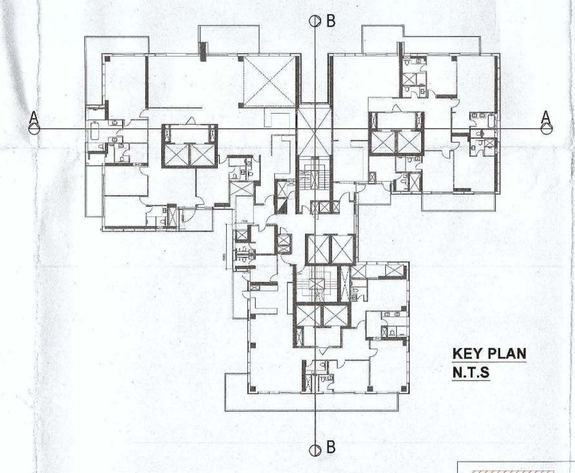

KEY PLAN
N.T.S

FIRE TOWER

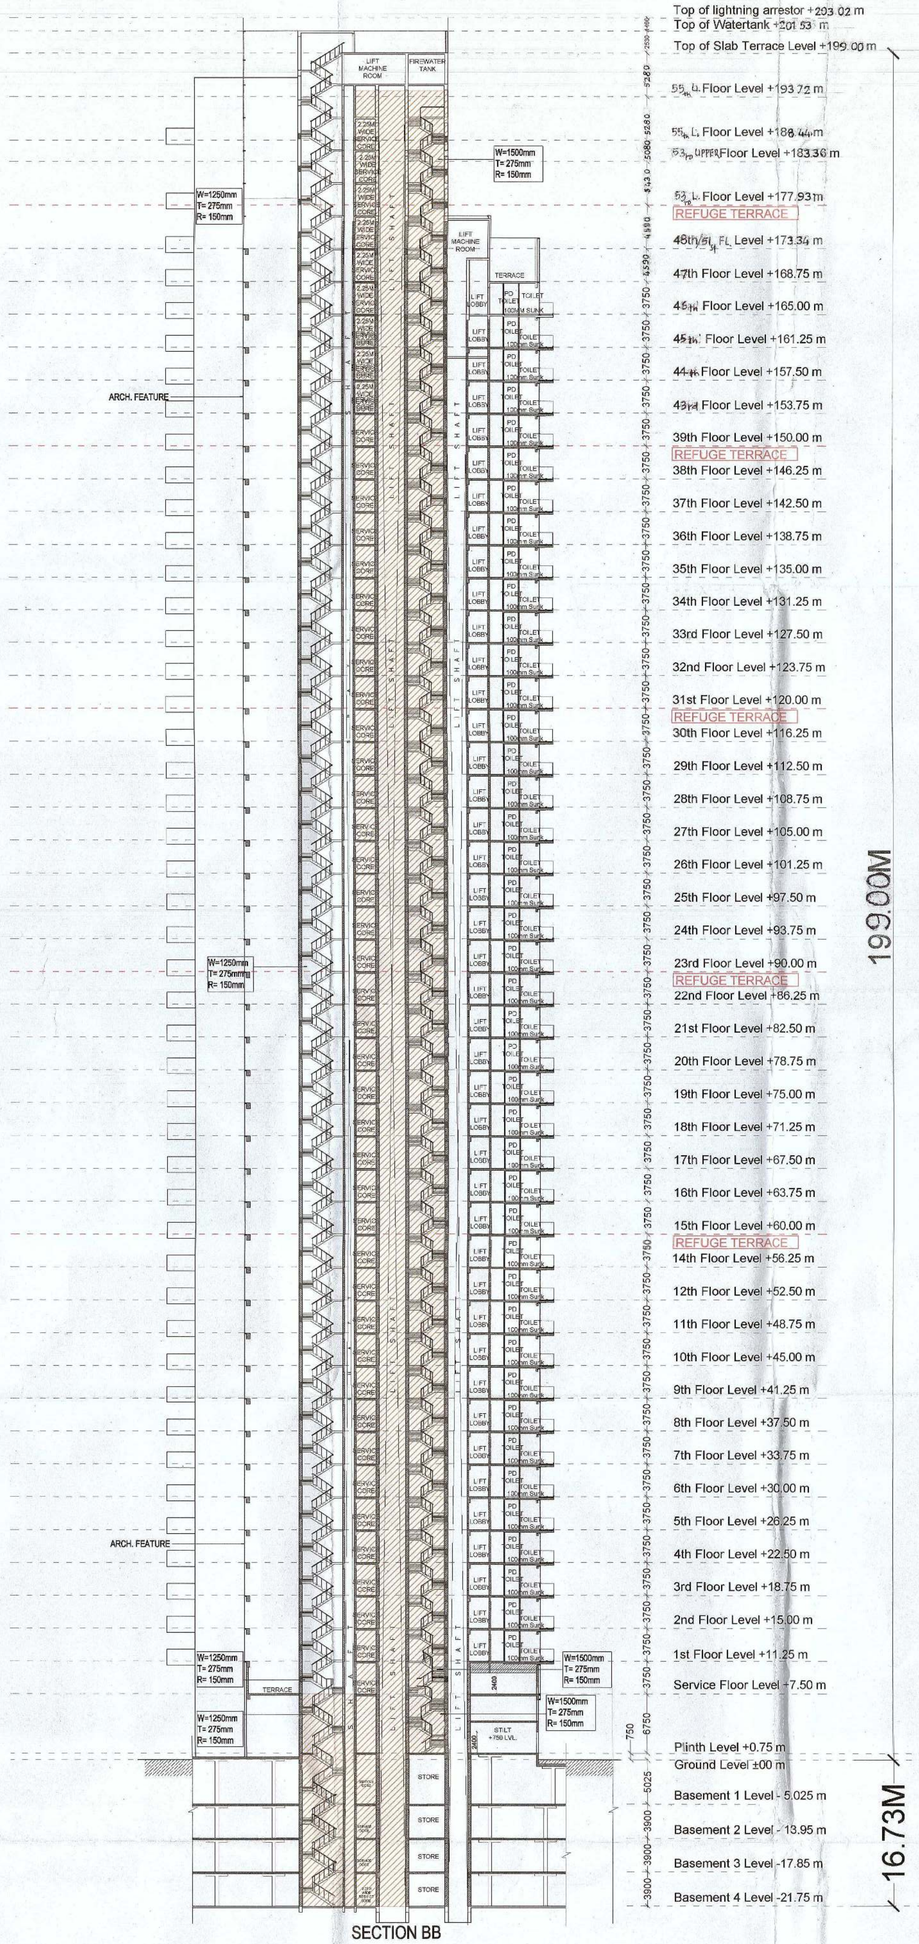

2 SECTION BB
1:500

TO BE READ WITH THIS OFFICE
MEMO NO.: 2342
DATED : 08/02/2022

This is a "PROVISIONAL BUILDING PLAN" approved only for the purpose of inviting objections from the general public

Ram Avtar Bansal
ADE(HQ)

FOR APPROVAL AND STAMPING :-

This is a "PROVISIONAL BUILDING PLAN" approved only for the purpose of inviting objections from the general public

ARCHITECT

MORPHOGENESIS
N 85B, Panchsheel park,
New Delhi 110017, India
TEL: 91 11 41828070 FAX: 91 11 26490351
E Mail: studio@morphogenesis.org

NOTES:
- ALL LIFTS SHALL HAVE 100% POWER BACK-UP.
- ALL ELECTRICAL INSTALLATIONS SHALL BE AS PER PROVISION OF NBC.
- FIRE-FIGHTING / SAFETY PROVISIONS WILL BE AS PER RELEVANT NBC PROVISIONS.
- BASEMENT AREA SHALL HAVE MECHANICALLY VENTILATED AS PER RELEVANT CODE.
- ALL TOILETS ARE VENTILATED AS PER HARYANA BUILDING CODE 2017.
- BUILDING HAS AUTOMATIC SPRINKLER SYSTEM WHEREVER REQUIRED BY NBC.
- BUILDING WILL BE DESIGNED (STRUCTURES) AS PER RELEVANT I.S. CODES FOR EARTHQUAKE RESISTANCE.
- SOLAR PANELS OF REQUIRED CAPACITY SHALL BE PROVIDED ON ROOF TOP AS PER HAREDA /ZONING NORMS.
- ONE EXTERNAL WALL TOWARDS BALCONY SIDE IN ANY ONE OF THE ROOMS IN RESIDENTIAL APARTMENT SHOULD BE IN 1 HR. FIRE RATED WITH PROVISION OF SPRINKLER ON INTERNAL SIDE OF THE SAME WALL.

KEY PLAN- ZONE 9

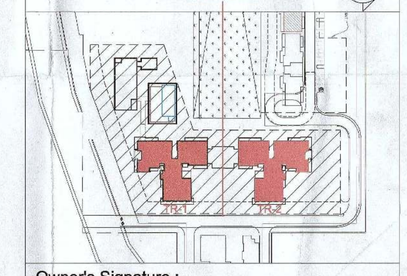

Owner's Signature :-

Architect's Signature :-

Abhishek Tiwari
Council Of Architecture
Registration No CA/2015/52113

Clients :-

Revised Building Plans of Trump Towers (TR 1 & 2) for Group Housing Colony submitting herewith area measuring 56.05 acres (License No. 234 of 2007 dated 16.10.2007, 35 of 2010 dated 06.05.2010 and Licence No. 52 of 2009 dated 28.08.2009) in Sector - 65, Gurugram being developed by Manglam Multiplex Private limited.

TR 1 & 2
SECTIONS

Date :	Drawing No. :
DECEMBER-2020	A-TR-01&02-S-01